



June 2011

TOWN *of*
RAYMOND

Land Use Bylaw
No. 987-11

Consolidated to Bylaw No. 1147-25, April 2025



Prepared by



OLDMAN RIVER REGIONAL SERVICES COMMISSION

June 2011

TOWN OF RAYMOND
BYLAW NO. 987-11

BEING a bylaw of the Town of Raymond, in the Province of Alberta, to adopt a new Land Use Bylaw;

WHEREAS Section 639 of the Municipal Government Act requires the passage of a Land Use Bylaw;

AND WHEREAS the Council of the Town of Raymond wishes to adopt a new Land Use Bylaw for the purposes of:

- implementing the policies of the Municipal Development Plan;
- updating and establishing standards and processes regarding the use and development of land within the municipality;
- addressing new development guidelines for certain types of uses within the Town;
- incorporating new land use districts, standards and uses;
- amending the existing Land Use District Map to reflect land use designations; and
- complying with the provisions of the Municipal Government Act, Revised Statutes of Alberta 2000, Chapter M-26, as amended;

AND WHEREAS the land use bylaw is intended to foster orderly growth and development in the Town;

AND WHEREAS a public hearing was conducted in accordance with section 692 of the Municipal Government Act.


THEREFORE under the authority and subject to the provisions of the Municipal Government Act, Revised Statutes of Alberta 2000, Chapter M-26, as amended, the Council of the Town of Raymond duly assembled does hereby enact the following:

1. Bylaw No. 887-02 being the former Land Use Bylaw, and any amendments thereto, and any other Land Use Bylaw and amendments thereto are hereby rescinded.
2. Bylaw No. 987-11 shall come into effect upon third and final reading thereof.
3. Bylaw No. 987-11 is hereby adopted.

READ a **first** time this 15th day of March, 2011.



Mayor – L. George Bohne

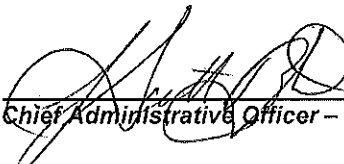

Chief Administrative Officer – J. Scott Barton

READ a **second** time this 7th day of June, 2011.



Mayor – L. George Bohne




Chief Administrative Officer – J. Scott Barton

READ a **third** time and finally passed this 7th day of June, 2011.



Mayor – L. George Bohne

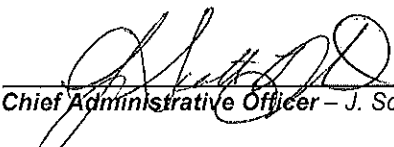

Chief Administrative Officer – J. Scott Barton

Town of Raymond Land Use Bylaw No. 987-11 – Amendments

Bylaw No.	Amendment Description	Legal Description	Passed
1007-13	“Urban Reserve – UR” to “Parks and Open Space – POS-1” “Urban Reserve – UR” to “General Residential – R-1”	Lot 2, Block 1, Plan 1010288 and a portion of Lot 1, Block 1, Plan 0814299 Portion of Lot 1, Block 1, Plan 0814299	3-Sep-2013
1010-14	“Public and Institutional – PI-1” to “General Residential – R-1”	Portion of Lot 30, Block 69, Plan 0614700	15-Apr-2014
1024-16	“General Residential – R-1” to “Public and Institutional – PI-1”	Lots 1-4, Block 71, Plan 2039I	19-Jul-2016
1025-16	“General Residential – R”	That portion of Lot 29, Block 44, Plan 1511638 that was previously Closed Lane on Plan 2039I	19-Jul-2016
1027-16	Amend the “Neighbourhood Commercial – NC-1” district to include “Office” as a discretionary use		19-Oct-2016
1028-16	Designate to “Neighbourhood Commercial – NC-1”	Lot 10, Block 2, Plan 1010468	19-Oct-2016
1029-16	“Urban Fringe – UF” to “Urban Reserve – UR-1” “Urban Fringe – UF” to “Parks and Open Space – POS-1”	Lots 2-4, Block 2, Plan 1410066; Block A, Plan 2110JK; Portion of Canal R/W, Plan IRR50; Areas A, B, C and D, Plan 1410130; Portions of Canal R/W, Plan IRR40 and Canal R/W, Plan 9610785 Portion of Canal R/W, Plan IRR40 West of Area E; Blocks E and F, Plan 2110JK	20-Dec-2016
1037-17	“General Commercial – C-1” to “General Residential – R-1”	That portion of Lot 12 which lies to the east of the westerly 10 feet throughout the said Lot 12 and that portion of Lot 13 which lies to the west of the easterly 15 feet throughout the said Lot 13, Block 14, Plan 2039I	5-Sep-2017
1038-17	“Industrial – I-1” to “Urban Reserve – UR-1”	That portion of Lot 12, Block 1, Plan 1710885, formerly described as Lot 11, Block 1, Plan 1710884, abutting parcel A, Plan 6804DP	5-Sep-2017
1042-17	Land described as “Portion of Canal R/W, Plan IRR40 West of Area E” in the preamble and section 2 of Bylaw 1029-16 and described as “Portion of Canal R/W, Plan IRR40” in Schedule ‘A’ of Bylaw 1029-16 are corrected to read “Portion of Canal R/W, Plan IRR50”		5-Sep-2017
1043-17	“Urban Reserve – UR-1” to “General Residential – R-1”	A portion of Lot 1, Block 1, Plan 0814299	3-Oct-2017
1045-17	“Urban Reserve – UR-1” and “Direct Control – DC-1” to “Parks and Open Space – POS-1”	Portions of Lots 1, 11 and 13, Block 50, Plan 1610561	7-Nov-2017
1055-18	Various text amendments to update administrative processes and timelines for determining complete applications and issuing notification for development and subdivision, update appeal timelines, clarify development agreement standards, and update and enhance other administrative requirements for clarity and ease of use		17-Jul-2018
1056-18	“General Residential – R-1” to “General Commercial – C-1”	W 195 ft. of Lot 5 excepting thereout the W 98 ft. of the N 66 ft. Block 33, Plan 2039I	3-Jul-2018
1057-18	Designate to “General Residential – R-1”	Portion of lane that lies between Lots 5 and 6, Block 43, Plan 2039I	4-Sep-2018

Bylaw No.	Amendment Description	Legal Description	Passed
1058-18	"Parks and Open Space – POS-1" to "General Residential – R-1"	Portion of canal right of way Plan IRR40 that lies north of Lot 6, Block 43, Plan 2039I and north of the lane between Lots 5 and 6, Block 43, Plan 2039I	Defeated 4-Sep-2018
1060-18	"General Residential – R-1" to "Direct Control – DC-1"	Portion of Lot 2, Block 4, Plan 5822EJ	21-Aug-2018
1061-18	Various text amendments to regulate retail cannabis sales and cannabis production facilities		18-Sep-2018
1062-18	"General Residential – R-1" to "General Commercial – C-1"	Lot 4A, Block 4, Plan 9310057	21-Aug-2018
1064-18	"Urban Reserve – UR-1" to "General Residential – R-1"	Parcel 14, Plan 2039I and Portion of Lot 13, Block 50, Plan 1610561	6-Nov-2018
1068-19	"Public and Institutional – PI-1" to "General Commercial – C-1"	Easterly 75 feet of the westerly 150 feet of Lot 9, Block 2, Plan 5822EJ	5-Mar-2019
1074-19	"Parks and Open Space – POS" to "General Commercial – C-1"	Lot 5, Block 29, Plan 5600GI	18-Jun-2019
1075-19	"General Residential – R-1" to "General Commercial – C-1"	Lot 6, Block 52, Plan 2039I	DEFEATED 16-Jul-2019
1076-19	"Public and Institutional – PI-1" to "General Commercial – C-1"	Portion of Lot 1, Block 3, Plan 5822EJ and Portion of Lot 2, Block 3, Plan 5822EJ	18-Jun-2019
1079-19	"Public and Institutional – PI-1" to "General Commercial – C-1"	West Portion of Lot 6, Block 29, Plan 5600GI	18-Jun-2019
1084-19	"Urban Reserve - UR-1" to "General Residential – R-1"	West Portion of Lot 1, Block 3, Plan 0414536	21-Jan-2020
1088-20	"Urban Reserve - UR-1" to "General Residential – R-1"	Easterly 158 feet of Lot 10, Block 26, Plan 9810665 (1.18 acres)	3-Mar-2020
1095-21	"General Residential - R-1" to "Direct Control - DC-1"	Lot 33, Block 22A, Plan 8111944	16-Mar-2021
1097-21	"Urban Reserve - UR-1" to "General Residential - R-1"	Ptn. Lot 4, Block 26, Plan 2023GL	4-May-2021
1098-21	"General Residential - R-1" to "General Commercial - C-1"	Lot 6, Block 52, Plan 2039I	4-May-2021
1108-21	Designate to "General Residential – R-1"	That portion of Granite Road, Plan 1910165 which lies between Lot 7, Block 6 and Lot 21, Block 3 of Plan 191 0165	18-Jan-22
1109-21	Amend Driveway Standards in the R-1, R-2, C-1, NC-1, I-1, POS-1, PI-1, and UR-1 districts. Amend Barrier-Free Parking requirements to comply with current Safety Code requirements. Increase Development Officer's capacity to for a limited variance of a measurable standard for permitted uses and development officer discretionary uses. Amend definitions for limited variance and measurable standard. Amend square footage of an accessory structure not requiring a development permit. Remove minimum setback from easements and replace with an informative. Amend the subdivision application requirement for a surveyor's sketch or real property report to include variance capability to accommodate circumstances.		23-Aug-22
1114-22	Designate to "Urban Reserve – UR-1"	100 West Country Estate Drive as shown on Plan 101 0468	19-Apr-22

Bylaw No.	Amendment Description	Legal Description	Passed
1115-22	"General Residential – R-1" to "Urban Reserve – UR-1"	Lot 1, Block 1, Plan 1010468 and Lots 1-9PUL, Block 2, Plan 1010468	19-Apr-22
1116-22	"Urban Reserve – UR-1" to "General Residential – R-1"	Lot 11, Block 26, Plan 2011068 and Block 49, excepting thereout the west two hundred and eighty five tenths (280.5) feet, Plan 2039I, and the southeast portion of Block 49 (26m wide by 70m long) containing 0.182 Ha, Plan 2039I	3-May-22
1117-22	"Urban Reserve – UR-1" to "General Residential – R-1" "Urban Reserve – UR-1" to "Parks and Open Space – POS-1"	Portion of Lot 1 Block 1 Plan 0814299 Totaling approximately 12.05 ha (29.78 acres) Portion of Lot 1 Block 1 Plan 0814299 Totaling approximately 8.18 ha (20.22 acres)	7-June-22
1119-22	"Parks and Open Space – POS-1" to "Public and Institutional – PI-1" "Public and Institutional – PI-1" to "Parks and Open Space – POS-1"	Portions of Block Z, Plan 2039I and portions of Block A, Plan 7391CT Lot 1, Block 3, Plan 8511019	3-Jan-2023
1121-23	"Public and Institutional – PI-1" to "General Commercial – C-1"	Southern Portion of Lot 1, Block 1, Plan 8211847	4-Apr-2023
1124-23	"General Residential – R-1" to "Direct Control – DC-1" Addition of Direct Control District to Part 4: Land Use Districts DC-1	Lots 8-10, Block 71, Plan 2039I Lot 5, Block 70, Plan 2039I Lot 13, Block 70, Plan 0312808	7-Mar-2023
1125-23	"Parks and Open Space – POS-1" to "General Residential – R-1"	Portion of Lot 4MR, Block 2, Plan 1012662 within SW ¼ 9-6-20-W4M	2-May -2023
1133-24	No Zoning to "Public Institutional - PI-1"	Area shown as Service Road on Plan 2312289	7-May-2024
1134-24	"General Residential - R-1" to "General Commercial - C-1"	A portion of Block 180 excepting thereout the East 142 Feet of the South 225 Feet Thereof, Plan 4489J totaling approximately 1.145 ha (2.83 acres)	2-Apr-2024
Annexation – Order of Council 197/2024 June 20, 2024			
1140-24	Addition of "Recreation facility, private" as a Discretionary Use – Municipal Planning Commission within the Industrial – I land use district.		7-Jan-2025
1145-25	Amend Section 36, Part 1 to increase minimum notification requirement to 14 days (21 days where notice is provided by postal service) when notification is required in advance of issuance of a decision on a development permit. Amend Section 2(4), General Residential – R-1, Part 4 to remove "Group care facility" as a use within the district and the accompanying use specific standards in Section 21. Amend Section 4, General Residential – R-1, Part 4, to reduce the minimum lot width requirement for a single-detached dwelling to 15.3 metres (50 feet) and adjust the corresponding lot area accordingly.		1-Apr-2025
1147-25	"General Commercial – C-1" to "Public and Institutional – PI-1"	The Southern Portion of Lot 1, Block 1, Plan 9211847	18-Mar-2025



TABLE OF CONTENTS

PART 1: ADMINISTRATIVE

ENACTMENT	Page
1. TITLE.....	1
2. PURPOSE.....	1
3. EFFECTIVE DATE.....	1
4. REPEAL OF FORMER BYLAW.....	1
5. SEVERABILITY.....	1
6. COMPLIANCE WITH THE LAND USE BYLAW.....	1
7. COMPLIANCE WITH OTHER LEGISLATION.....	2
8. RULES OF INTERPRETATION.....	2
9. MEASUREMENTS AND STANDARDS.....	2
10. DEFINITIONS.....	2
11. FORMS, NOTICES, AND FEES.....	2
12. APPENDICES.....	2

APPROVING AUTHORITIES

13. DEVELOPMENT AUTHORITY.....	3
14. SUBDIVISION AUTHORITY – POWERS & DUTIES.....	3
15. DEVELOPMENT OFFICER – POWERS & DUTIES.....	4
16. MUNICIPAL PLANNING COMMISSION – POWERS & DUTIES.....	5
17. COUNCIL.....	5
18. SUBDIVISION AND DEVELOPMENT APPEAL BOARD (SDAB).....	5

DEVELOPMENT AND SUBDIVISION IN GENERAL

19. LAND USE DISTRICTS.....	6
20. SUITABILITY OF SITES.....	6
21. NUMBER OF DWELLING UNITS ON A PARCEL.....	7
22. NON-CONFORMING BUILDINGS AND USES.....	7
23. DEVELOPMENT ON NON-CONFORMING SIZED LOTS.....	7
24. NON-CONFORMING VARIANCES.....	7
25. DEVELOPMENT AGREEMENTS.....	7

DEVELOPMENT PERMIT RULES AND PROCEDURES

26. DEVELOPMENT PERMIT – WHEN REQUIRED.....	8
---	---



27. DEVELOPMENT NOT REQUIRING A DEVELOPMENT PERMIT	8
28. DEVELOPMENT PERMIT APPLICATION	10
29. DETERMINATION OF COMPLETE DEVELOPMENT APPLICATION	11
30. PERMITTED USE APPLICATIONS.....	12
31. DISCRETIONARY USE APPLICATIONS.....	13
32. DIRECT CONTROL DISTRICTS	14
33. SIMILAR USE	15
34. TEMPORARY USE	15
35. APPLICATIONS REQUESTING VARIANCE OF BYLAW PROVISIONS	16
36. NOTIFICATION OF ADJACENT LANDOWNERS AND PERSONS LIKELY AFFECTED	16
37. NOTICE OF DECISION	17
38. COMMENCEMENT OF DEVELOPMENT	18
39. DEVELOPMENT PERMIT VALIDITY	18
40. TRANSFERABILITY OF DEVELOPMENT PERMIT	18
41. OCCUPANCY PERMITS	18
42. FAILURE TO MAKE A DECISION – DEEMED REFUSAL.....	19
43. REAPPLICATION FOR A DEVELOPMENT PERMIT	19
44. SUSPENSION OR CANCELLATION OF A PERMIT	19
45. DEVELOPMENT APPEALS	20
ENFORCEMENT	
46. NOTICE OF VIOLATION	20
47. STOP ORDERS	20
48. ENFORCEMENT OF STOP ORDERS	20
49. PENALTIES AND RIGHT OF ENTRY	21
AMENDMENTS	
50. AMENDMENTS TO THE LAND USE BYLAW.....	21
51. LAND USE REDESIGNATION APPLICATION REQUIREMENTS	22
52. REDESIGNATION CRITERIA	23
SUBDIVISION RULES AND PROCEDURES	
53. SUBDIVISION APPLICATION.....	23
54. DETERMINATION OF COMPLETE SUBDIVISION APPLICATION	24
55. SUBDIVISION CRITERIA	25





PART 2: GENERAL DEVELOPMENT STANDARDS

GENERAL DEVELOPMENT STANDARDS 27

PART 3: USE SPECIFIC STANDARDS

USE SPECIFIC STANDARDS 37

PART 4: LAND USE DISTRICTS

LAND USE DISTRICTS.....51

LAND USE DISTRICTS REGULATIONS.....51

 GENERAL RESIDENTIAL – R-1 53

 MANUFACTURED HOME PARK – R-2 65

 GENERAL COMMERCIAL – C-1.....73

 NEIGHBOURHOOD COMMERCIAL – NC-1.....81

 INDUSTRIAL – I-1.....85

 PARKS AND OPEN SPACE – POS-1 91

 PUBLIC AND INSTITUTIONAL – PI-1 95

 URBAN RESERVE – UR-1 99

 DIRECT CONTROL – DC-1.....103

PART 5: DEFINITIONS

1. GENERAL DEFINITIONS 105

2. SIGN DEFINITIONS 126

3. SMALL WIND ENERGY CONVERSION SYSTEM (SWECS) DEFINITIONS 128

APPENDIX A: TELECOMMUNICATION ANTENNA SITING PROTOCOL EXCLUSION LIST

APPENDIX B: EXCERPTS FROM THE MUNICIPAL GOVERNMENT ACT

APPENDIX C: FORMS, NOTICES, AND FEES





PART 1: ADMINISTRATIVE





PART 1: ADMINISTRATIVE

ENACTMENT

1. TITLE

This bylaw may be cited as the “Town of Raymond Land Use Bylaw.”

2. PURPOSE

In compliance with section 640 of the Municipal Government Act (Act), this bylaw regulates and controls the use and development of land and buildings within the Town of Raymond to achieve orderly, efficient, and economic development of the land.

More specifically, the purpose of this bylaw is to establish the standards and processes which regulate the use and development of all land and buildings within the Town of Raymond. This bylaw, among other things, divides the municipality into districts; prescribes and regulates the use(s) for each district; establishes the administrative procedures for decision-making; prescribes development standards and subdivision design criteria; and implements the Town of Raymond Municipal Development Plan and other statutory plans of the municipality, as may be developed.

3. EFFECTIVE DATE

This bylaw shall come into effect upon third and final reading thereof.

4. REPEAL OF FORMER BYLAW

Town of Raymond Land Use Bylaw No. 887-02 and amendments thereto are hereby repealed.

5. SEVERABILITY

If any provision of this bylaw is held to be invalid by a decision of a court of competent jurisdiction, that decision will not affect the validity of the remaining portions.

6. COMPLIANCE WITH THE LAND USE BYLAW

- (1) No development, other than those designated in Part 1, section 27 of this bylaw (Development Not Requiring a Development Permit), shall be undertaken within the Town unless a development application has been approved and a development permit has been issued.
- (2) Notwithstanding subsection (1), while a development permit may not be required pursuant to Part 1, section 27, development shall comply with all regulations of this bylaw.
- (3) A person who develops land or a building in the municipality shall comply with the applicable standards and requirements of development specified in this bylaw, in addition to complying with the use or uses prescribed in the applicable land use district and any conditions attached to a development permit if one is required.



7. COMPLIANCE WITH OTHER LEGISLATION

Compliance with the requirements of this bylaw does not exempt any person undertaking a development from complying with all applicable municipal, provincial or federal legislation, and respecting any easements, covenants, agreements or other contracts affecting the land or the development.

8. RULES OF INTERPRETATION

- (1) Unless otherwise required by the context, words used in the present tense include the future tense; words used in the singular include the plural; and the word person includes a corporation as well as an individual. The *Interpretation Act, Chapter I-8, RSA 2000 as amended*, shall be used in the interpretation of this bylaw. Words have the same meaning whether they are capitalized or not.
- (2) The written regulations of this bylaw take precedence over any graphic or diagram if there is a perceived conflict.
- (3) The Land Use Districts Map takes precedence over any graphic or diagram in the district regulations if there is a perceived conflict.

9. MEASUREMENTS AND STANDARDS

For the purpose of applying the standards of the bylaw, the metric standards as specified in this bylaw are applicable. Imperial measurements and conversions are provided for information only.

10. DEFINITIONS

Refer to Part 5.

11. FORMS, NOTICES AND FEES

- (1) For the purposes of administering the provisions of this bylaw, Council may authorize by separate resolution or bylaw as may be applicable, the preparation and use of such fee schedules, forms or notices as in its discretion it may deem necessary. Any such fee schedules, forms or notices are deemed to have the full force and effect of this bylaw in execution of the purpose for which they are designed, authorized and issued.
- (2) Application forms, fees and notices are included in Appendix C.
- (3) Refund of application fees requires approval of the Municipal Planning Commission.
- (4) In any case, where the required fee is not listed in the fee schedule, such fee shall be determined by the Development Officer and shall be consistent with those fees listed in the schedule for similar developments.
- (5) If development is commenced without applying for a development permit an additional fee, in the amount prescribed under the current fee schedule, shall be payable upon application for the development permit.

12. APPENDICES

Appendices A, B and C attached hereto are for information purposes only and may be amended from time to time independent of this bylaw as they do not form part of the Town of Raymond Land Use Bylaw.





APPROVING AUTHORITIES

13. DEVELOPMENT AUTHORITY

- (1) The Development Authority is established by separate bylaw pursuant to the Act and for the purposes of the Town of Raymond Land Use Bylaw, is the Designated Officer, acting in the capacity of Development Officer, and the Municipal Planning Commission.
- (2) In accordance with section 210 of the Act and for the purpose of this bylaw the Designated Officer shall be the Development Officer.
- (3) In the absence of the Development Officer, the following are authorized to act in the capacity of Development Officer:
 - (a) Municipal Planning Commission;
 - (b) Chief Administrative Officer; or
 - (c) a designate(s) in accordance with the Act.
- (4) The Development Officer is an authorized person in accordance with section 624 of the Act.
- (5) The Development Authority shall perform such powers and duties as are specified:
 - (a) in the Town of Raymond Municipal Planning Commission Bylaw;
 - (b) in this bylaw;
 - (c) in the Municipal Government Act;
 - (d) where applicable, by resolution of Council.

14. SUBDIVISION AUTHORITY – POWERS AND DUTIES

- (1) The Subdivision Authority is authorized to make decisions on applications for subdivision pursuant to the Subdivision Authority Bylaw, and shall perform such powers and duties as are specified:
 - (a) in the Town of Raymond Municipal Planning Commission Bylaw;
 - (b) in this bylaw;
 - (c) in the Municipal Government Act;
 - (d) where applicable, by resolution of Council.
- (2) The Subdivision Authority may delegate, through any of the methods described in subsection (1), to an individual, municipal staff, or a regional service commission, any of its functions and duties in the processing of subdivision applications. In respect of this:
 - (a) The delegation of duties by the Subdivision Authority may include the authorized entity being responsible for determining the completeness of a submitted subdivision application.
 - (b) The Subdivision Authority delegate is authorized to carry out the application process with subdivision applicants as described in the Subdivision Application Rules and Procedures section of this bylaw, including the task of sending all required notifications to applicants as stipulated.



15. DEVELOPMENT OFFICER – POWERS AND DUTIES

- (1) The office of the Development Officer is hereby established and such office shall be filled by one or more persons as appointed by resolution of Council.
- (2) The Development Officer:
 - (a) shall receive and process all applications for development permits, and determine whether a development permit application is complete in accordance with Part 1, section 29 (Determination of Complete Development Application);
 - (b) shall maintain for the inspection of the public during office hours, a copy of this bylaw and all amendments thereto and ensure that copies of the same are available for public purchase;
 - (c) shall establish and maintain a register in which shall be recorded the application made for a development permit and the decision made on the application, and contain any such other information as the Municipal Planning Commission considers necessary;
 - (d) except as provided in subsection (2)(g), shall consider and decide on applications for a development permit for:
 - (i) permitted uses that comply with this land use bylaw;
 - (ii) discretionary uses identified under “Discretionary Uses – Development Officer” in the applicable land use district;
 - (iii) permitted uses that request one limited variance of a measurable standard not to exceed 20%;
 - (iv) discretionary uses identified under “Discretionary Uses – Development Officer” that request one limited variance of a measurable standard not to exceed 20%;
 - (v) permitted uses on existing registered lots where the Municipal Planning Commission granted a variance(s) to the minimum lot width, length and/or area requirements as part of a subdivision approval;
 - (vi) temporary uses in accordance with Part 1, section 34;
 - (vii) landscaping;
 - (viii) residential hard surfaces in excess of 25% lot coverage in the yard in which proposed;
 - (ix) fences, walls or other types of enclosures; and
 - (x) demolition;
 - (e) shall refer to the Municipal Planning Commission, with recommendations, all development permit applications for which decision making authority has not been assigned to the Development Officer;
 - (f) may refer any development application to the Municipal Planning Commission for a decision and may refer any other planning or development matter to the Municipal Planning Commission for its review, comment or advice;
 - (g) shall refer all development applications in a Direct Control District to Council for a decision, unless Council has specifically delegated approval authority to the Development Officer or the Municipal Planning Commission;
 - (h) shall notify adjacent landowners and any persons who are likely to be affected by a proposed development in accordance with Part 1, section 36 of this bylaw;
 - (i) shall receive, review, and refer any applications to amend this bylaw to Council;





- (j) shall issue the written notice of decision and/or development permit on all development permit applications and any other notices, decisions or orders in accordance with this bylaw;
- (k) may receive and consider and decide on requests for time extensions for Development Permits which the Development Officer has approved;
- (l) may receive and consider and decide on requests for time extensions for Development Permits which the Municipal Planning Commission has approved for extension requests not to exceed 6 months; and shall refer to the Municipal Planning Commission those requests for time extensions in excess of 6 months for Development Permits which the Municipal Planning Commission has approved;
- (m) shall provide a regular report to the Municipal Planning Commission summarizing the applications made for a development permit and the decision made on the applications, and any other information as the Municipal Planning Commission considers necessary;
- (n) and shall perform any other powers and duties as are specified in this bylaw, the Municipal Planning Commission Bylaw, the Act or by resolution of Council.

16. MUNICIPAL PLANNING COMMISSION – POWERS & DUTIES

- (1) The Municipal Planning Commission may exercise only such powers and duties as are specified in the Act, the Municipal Planning Commission Bylaw, this bylaw, or by resolution of Council.
- (2) The Municipal Planning Commission shall be responsible for:
 - (a) considering and deciding upon development permit applications referred to it by the Development Officer;
 - (b) providing recommendations on planning and development matters referred to it by the Development Officer or Council;
 - (c) considering and deciding upon requests for time extensions on development permit applications referred to it by the Development Officer;
 - (d) considering and deciding upon applications for subdivision approval;
 - (e) any other powers and duties as are specified in this bylaw, the Municipal Planning Commission Bylaw, the Act or by resolution of Council.

17. COUNCIL

Council shall be responsible for considering development permit applications within any Direct Control District, except where the decision making authority has been delegated to the Municipal Planning Commission or the Development Officer.

18. SUBDIVISION AND DEVELOPMENT APPEAL BOARD (SDAB)

The SDAB is established by separate bylaw pursuant to the Act, and may exercise such powers and duties as are specified in this bylaw, the Act and the Subdivision and Development Appeal Board Bylaw.



DEVELOPMENT AND SUBDIVISION IN GENERAL

19. LAND USE DISTRICTS

- (1) The Town of Raymond is divided into those land use districts as specified in Part 4 and shown on the Land Use Districts Map.
- (2) The one or more uses of land or buildings that are:
 - (a) permitted uses in each district, with or without conditions; and/or
 - (b) discretionary uses in each district, with or without conditions;
 are described in Part 4.
- (3) A land use that is not listed as a permitted or discretionary use but which is reasonably similar in character and purpose to a permitted or discretionary use in that district may be deemed a similar use by the Development Authority in accordance with Part 1, section 33 (Similar Use).
- (4) A land use not listed as a permitted or discretionary use or not deemed a similar use, in a district is a prohibited use and shall be refused.

20. SUITABILITY OF SITES

- (1) Notwithstanding that a use of land may be permitted or discretionary or considered similar in nature to a permitted or discretionary use in a land use district, the Subdivision Authority or Development Authority, as applicable, may refuse to approve a subdivision or issue a development permit if the Authority is made aware of or if in their opinion, the site of the proposed building or use is not safe or suitable based on the following:
 - (a) does not have safe legal and physical access to a developed municipal road in accordance with the land use bylaw, other municipal requirements or those of Alberta Transportation if within 300 m (984 ft) of a provincial highway or 800 m (2,625 ft) from the centre point of an intersection of a controlled highway and a public road;
 - (b) has a high water table or soil conditions which make the site unsuitable for foundations and/or sewage disposal systems in accordance with the provincial regulations;
 - (c) is situated on an unstable slope;
 - (d) consists of unconsolidated material unsuitable for building;
 - (e) does not comply with the requirements of the Regional Plan, Subdivision and Development Regulation or any other applicable Statutory Plans or approved Conceptual Design Scheme;
 - (f) is situated over an active or abandoned coal mine or oil or gas well or pipeline;
 - (g) is unsafe due to contamination by previous land uses;
 - (h) does not meet the minimum setback requirements from a sour gas well or bulk ammonia storage facility;
 - (i) does not have adequate water and sewer provisions;
 - (j) does not meet the lot size and/or setback requirements or any other applicable standards or requirements of the Town of Raymond Land Use Bylaw;
 - (k) is subject to any easement, caveat, restrictive covenant or other registered encumbrance which makes it impossible to build on the site;
 - (l) is subject to flooding, subsidence or erosion;





- (m) would prevent or interfere with the natural and economic extension of a nearby developed area;
 - (n) is located within the future road right-of-way or road alignment identified in an approved Conceptual Design Scheme, an adopted Area Structure Plan, Town of Raymond Transportation Master Plan, or other adopted Statutory Plan;
 - (o) is incompatible with surrounding land uses.
- (2) Nothing in this section shall prevent the Subdivision Authority from approving a subdivision or the Development Authority from issuing a development permit if the Authority is satisfied that there is no risk to persons or property or that these concerns will be met by appropriate engineering measures or other mitigating measures and approvals from provincial and/or federal agencies have been obtained, as applicable.

21. NUMBER OF DWELLING UNITS ON A PARCEL

No more than one dwelling unit shall be constructed or located or caused to be constructed or located on a parcel except as provided for in the land use district for which the application is made (e.g. accessory dwelling, duplex dwellings, multi-unit dwellings, dwelling groups, manufactured home park, as permitted in the applicable land use district).

22. NON-CONFORMING BUILDINGS AND USES

A non-conforming building or use may only be continued in accordance with the conditions detailed in the Act. Refer to Appendix B.

23. DEVELOPMENT ON NON-CONFORMING SIZED LOTS

- (1) Development on an existing registered non-conforming sized lot that does not meet the minimum requirements for lot length, width or area specified in the applicable land use district in Part 4 may be permitted at the discretion of the Municipal Planning Commission.
- (2) The Development Officer is authorized to permit development on existing registered non-conforming sized lots for permitted uses and discretionary uses for which the Development Officer has been authorized to decide upon where the Municipal Planning Commission issued a variance(s) to the minimum requirements for lot length, width and/or area as part of a subdivision approval.

24. NON-CONFORMING VARIANCES

The Municipal Planning Commission is authorized to exercise minor variance powers with respect to non-conforming buildings pursuant to section 643(5)(c) of the Act. Refer to Appendix B.

25. DEVELOPMENT AGREEMENTS

- (1) The Development Officer or the Municipal Planning Commission may require, with respect to a development, that as a condition of issuing a development permit, the applicant enter into an agreement with the municipality, pursuant to section 650(1) of the Act, to do any or all of the following:
 - (a) to construct or pay for the construction of a road required to give access to the development;
 - (b) to construct or pay for the construction of a pedestrian walkway system to serve the development and/or connect the pedestrian walkway system that services or is proposed to serve adjacent development;



- (c) to install or pay for the installation of a public utility that is necessary to serve the development, whether or not the public utility is, or will be, located on the land that is the subject of the development;
 - (d) to construct or pay for the construction of off-street or other parking facilities, and/or loading and unloading facilities;
 - (e) to pay an off-site levy or redevelopment levy imposed by bylaw;
 - (f) to give security to ensure that the terms of the agreement under this section are carried out.
- (2) The Subdivision Authority may require, with respect to a subdivision that as a condition of issuing an approval for a subdivision, the applicant enter into an agreement with the municipality pursuant to section 655(1) of the Act.
 - (3) An agreement referred to in this section may require the applicant for a development permit or subdivision approval to oversize improvements in accordance with section 651 of the Act.
 - (4) The municipality may register a caveat under the Land Titles Act with respect to an agreement under this section against the certificate of title for the land that is the subject of the development, or for the parcel of land that is the subject of the subdivision.
 - (5) If a municipality registers a caveat under this section, the municipality must discharge the caveat when the agreement has been complied with.

DEVELOPMENT PERMIT RULES AND PROCEDURES

26. DEVELOPMENT PERMIT – WHEN REQUIRED

- (1) Except as provided in Part 1, section 27 (Development Not Requiring a Development Permit), no development shall be commenced unless a development permit application has been approved, a development permit issued, and the development is in accordance with the terms and conditions of a development permit issued pursuant to this bylaw.
- (2) In addition to meeting the requirements of this bylaw, it is the responsibility of the applicant to ascertain, obtain and comply with all other approvals and licenses that may be required by other federal, provincial or municipal regulatory departments or agencies.

27. DEVELOPMENT NOT REQUIRING A DEVELOPMENT PERMIT

- (1) This subsection does not negate the requirement of obtaining all required permits, as applicable, under the *Safety Codes Act* and any other municipal, provincial or federal statute.
- (2) This subsection does not negate the requirement of obtaining a business license where required.
- (3) The following developments shall not require a development permit:
 - (a) any use or development exempted under section 618(1) of the Act (e.g., a highway or road, a well or battery, a pipeline or installation or structure incidental to the operation of a pipeline);
 - (b) any use or development exempted by the Lieutenant Governor in Council pursuant to section 618(4) of the Act;
 - (c) telecommunication antenna systems that are regulated by Industry Canada subject to Part 3, section 7, required Telecommunication Antenna Siting Protocols;





- (d) the completion of a building which was lawfully under construction at the date this bylaw came into effect provided that the building is completed in accordance with the terms and conditions of any development permit granted;
 - (e) the completion of a building that did not require a development permit under the previous land use bylaw and which was lawfully under construction provided the building is completed within 12 months from the date this bylaw came into effect.
- (4) The following developments shall not require a development permit, but must otherwise comply with all other provisions of this bylaw:
- (a) the maintenance or repair of any building provided that the work does not include structural alterations or additions (note, conversion of a structure to a carport requires a development permit);
 - (b) the temporary placement or construction of works, plants or machinery (not including shipping containers) needed to construct a development for which a development permit has been issued for the period of those operations;
 - (c) the maintenance or repair of public works, services and utilities on publicly owned or administered land carried out by or on behalf of federal, provincial, municipal or public authorities;
 - (d) the first accessory structure placed on a lot which is 10 m² (108 ft²) or less in area;
 - (e) the erection, maintenance or alteration of a fence, gate, wall, hedge or other means of enclosure as follows:
 - (i) in the General Residential – R-1, General Commercial – C-1 and Neighbourhood Commercial – NC-1 land use districts that does not exceed:
 - a. 0.9 m (3 ft) in height above the ground in any front yard and secondary front yard; and
 - b. 2 m (6.6 ft) in height above the ground in all other yards;
 - (ii) in the Industrial – I-1 land use district that does not exceed:
 - a. 0.9 m (3 ft) in height above the ground in any front yard and secondary front yard; and
 - b. 2.4 m (8 ft) in height above the ground in all other yards;
 - (iii) in the Urban Reserve – UR-1 land use district that does not exceed:
 - a. 0.9 m (3 ft) in height above the ground in any front yard and secondary front yard with the exception of barbed wire fencing for agricultural purposes that does not exceed 1.2 m (4 ft) in height above the ground; and
 - b. 2 m (6.6 ft) in height above the ground in all other yards, with the exception of barbed wire fencing for agricultural purposes which is not permitted to exceed 1.2 m (4 ft) in height above the ground;
 - (f) minor landscaping that was not required as part of the original development permit;
 - (g) exempted signs in Part 3, section 9(2) (Signs);
 - (h) uncovered decks or patios less than 0.61 m (2 ft) above grade;
 - (i) any satellite dish for personal use less than 1 m (3.3 ft) in diameter, excepting free-standing satellite dishes located in the front yard and secondary front yard;
 - (j) temporary outdoor swimming pools and above ground hot tubs designed to be easily removed or disassembled at the end of the season of usage that are not attached to a deck;



- (k) day homes (accredited day homes require a business license);
- (l) in the General Residential – R-1 land use district, any residential (single-detached, duplex or semi-detached use) hard surfaced or gravel driveways, parking pads not supporting a garage or carport, walkways, and/or paving stones or similar ground cover to a maximum of 25% of the lot surface area that was not required as part of the original development permit;
- (m) excavation, grading, stripping, or stockpile provided it is part of a development for which a development permit has been issued or is addressed in a signed Development Agreement with the Town of Raymond;
- (n) the placement of one shipping container for a maximum of 30 days, where the shipping container is required for emergency purposes related to fire damage, flood damage or a natural disaster that caused damage to the structure(s) of the lot;
- (o) satellite dishes less than 1 m (3.3 ft) in diameter;
- (p) interior renovations to a building that do not:
 - (i) create another dwelling unit(s);
 - (ii) involve structural alterations;
 - (iii) increase parking requirements; or
 - (iv) result in the change in use or intensity of use of land or a building(s).
- (5) If there is a question as to whether a development permit is required for a particular use, the matter shall be referred to the Municipal Planning Commission for a determination.

28. DEVELOPMENT PERMIT APPLICATION

- (1) Except as provided in Part 1, section 27 (Development Not Requiring a Development Permit) no person shall commence a development unless a development permit in respect of the proposed development has been issued.
- (2) An application for a development permit shall be made to the Development Officer by submitting:
 - (a) a completed development permit application, signed by the registered owner or authorized by the owner pursuant to subsection (3);
 - (b) the prescribed fee, in accordance with the Town's fee schedule;
 - (c) a description of the existing and proposed use of the land, building(s) and/or structures and whether it is a new development, an alteration/addition, relocation or change of use and whether the use is temporary in nature;
 - (d) a site plan acceptable to the Development Officer indicating:
 - (i) the location of all existing and proposed buildings and structures and registered easements or rights-of-way, dimensioned to property lines and drawn to a satisfactory scale;
 - (ii) existing and proposed parking and loading areas, driveways, abutting streets, avenues and lanes, and surface drainage patterns;
 - (iii) where applicable, the location of existing wells, septic tanks, disposal fields, and existing and proposed culverts and crossings;
 - (e) a professionally prepared drainage plan for development on a vacant lot;
 - (f) any additional information as may be stipulated in the use-specific standards;
 - (g) a snow removal/storage plan for development proposed on a vacant lot;





- (h) for lots where architectural control guidelines are in place, documentation that the proposal meets the applicable architectural control guidelines;
 - (i) any such other information as may be required by the Development Officer or Municipal Planning Commission to evaluate an application including but not limited to: conceptual design schemes, landscaping plans, building plans, storm water management plans/drainage plans, servicing and infrastructure plans, soil analysis, geotechnical reports and/or other reports regarding site suitability, Real Property Report or a surveyors sketch, elevations, traffic studies, and environmental impact assessment.
- (3) An application for a development permit must be made by the registered owner of the land on which the development is proposed. An application may be made by a person who is not the registered owner of the land only with written consent of the owner. The Development Officer may request a current title documenting ownership and copies of any registered encumbrance, lien or interest registered on title.

29. DETERMINATION OF COMPLETE DEVELOPMENT APPLICATION

- (1) The Development Officer shall, within 20 days after receipt of an application for a development permit submitted under Part 1, section 28(2) (Development Permit Application), determine whether the application is complete.
- (2) An application is complete if, in the opinion of the Development Officer, the application contains the documents and other information necessary to review the application and is of an acceptable quality.
- (3) The time period referred to in subsection (1) may be extended by an agreement in writing between the applicant and the Development Officer.
- (4) If the Development Officer does not make a determination referred to in subsection (1) within the time required under subsection (1) or (3), the application is deemed to be complete.
- (5) If the Development Officer determines that the application is complete, the Development Officer shall issue to the applicant a written Notice of Completeness acknowledging that the application is complete, delivered by hand, mail or electronic means.
- (6) If the Development Officer determines the application is incomplete, the Development Officer shall issue to the applicant a written notice indicating the application is incomplete and specifying the outstanding documents and information to be provided, including but not limited to those required in Part 1, section 28(2). A submittal deadline for the outstanding documents and information shall be set out in the notice for the application to be considered complete. A later date may be agreed on between the applicant and the Development Officer in writing to extend the submittal deadline.
- (7) If the Development Officer determines that the documents and information submitted under subsection (6) are complete, the Development Officer shall issue to the applicant a written Notice of Completeness acknowledging that the application is complete, delivered by hand, mail or electronic means.
- (8) If the required documents and information under subsection (6) have not been submitted to the Development Officer within the timeframe prescribed in the notice issued under subsection (6), the Development Officer shall return the application to the applicant accompanied by a written Notice of Refusal stating the application is deemed refused, the reason(s) for refusal, and the required information on filing an appeal.
- (9) Despite issuance of a Notice of Completeness under subsection (5) or (7), the Development Officer or Municipal Planning Commission, as applicable, in the course of reviewing the application may request additional information or documentation from the applicant that the Development Officer or Municipal Planning Commission considers necessary to review the application.



30. PERMITTED USE APPLICATIONS

- (1) Upon receipt of a complete application for a development permit for a permitted use that conforms with this bylaw, the Development Officer:
 - (a) shall approve a development permit with or without conditions; or
 - (b) may refer the application to the Municipal Planning Commission for a decision.
- (2) Upon receipt of a complete application for a permitted use that requests a limited variance not to exceed 20% of one measurable standard of this bylaw, the Development Officer:
 - (a) may, at the Development Officer's discretion, notify adjacent landowners and other persons likely to be affected in accordance with Part 1, section 36 (Notification of Adjacent Landowners and Persons Likely Affected); and
 - (b) grant the limited variance not to exceed 20% of one measurable standard of this bylaw and approve a development permit with or without conditions if in the opinion of the Development Officer, the variance would not unduly interfere with the amenities of the neighbourhood or materially interfere with or affect the use, enjoyment or value of neighbouring parcels of land; or
 - (c) refer the development application involving a request for a limited variance not to exceed 20% of one measurable standard of this bylaw to the Municipal Planning Commission for a decision; or
 - (d) refuse to approve the development permit, stating reasons.
- (3) Upon receipt of a complete application for a permitted use that requests more than one limited variance, a variance(s) exceeding 20% of any measurable standard of this bylaw, or a variance of any other bylaw provision, the Development Officer shall refer the application to the Municipal Planning Commission for a decision pursuant to Part 1, section 35 (Applications Requesting Variance of Bylaw Provisions).
- (4) The Development Officer or the Municipal Planning Commission may place any or all of the following conditions on a development permit for a permitted use:
 - (a) requirement for applicant to enter into a development agreement pursuant to Part 1, section 25 (Development Agreements);
 - (b) payment of any applicable off-site levy or redevelopment levy;
 - (c) geotechnical investigation to ensure that the site is suitable in terms of topography, soil characteristics, flooding subsidence, erosion and servicing;
 - (d) alteration of a structure or building size or location to ensure any setback requirements of this land use bylaw or the Subdivision and Development Regulation can be met;
 - (e) any measures to ensure compliance with the requirements and provisions of this land use bylaw or any other statutory plan adopted by the Town of Raymond;
 - (f) easements and/or encroachment agreements;
 - (g) provision of public utilities, lot servicing such as but not limited to electricity, gas, water, sewer and storm water, and vehicular and pedestrian access;
 - (h) repairs or reinstatement of original condition of any street furniture, curbing, sidewalk, boulevard landscaping and tree planting which may be damaged or destroyed or otherwise altered by development or building operations upon the site, to the satisfaction of the Development Officer or the Municipal Planning Commission;
 - (i) to give security to ensure the terms of the permit approval under this section are carried out;
 - (j) time periods stipulating completion of development;





- (k) requirement for a lot and/or construction stakeout conducted by an approved surveyor or agent;
- (l) any measures to ensure compliance with applicable federal, provincial and/or other municipal legislation and approvals such as the Safety Codes Act, and the requirements to submit documentation demonstrating compliance;
- (m) landscaping plan;
- (n) drainage plan;
- (o) final site grading;
- (p) snow storage/removal plan;
- (q) access requirements;
- (r) a surveyor's sketch, Real Property Report, or plan from an engineer illustrating improvements;
- (s) phasing of development;
- (t) time periods specifying the time during which a development permit is valid;
- (u) preparation of an environmental impact assessment;
- (v) the filing of pertinent professional reports and plans prior to commencement of construction;
- (w) posting of the municipal address.

31. DISCRETIONARY USE APPLICATIONS

- (1) Upon receipt of a complete application for a development permit for a discretionary use for which the Development Officer is authorized to decide upon (listed as Discretionary Uses – Development Officer in Part 4), and which complies with this bylaw, the Development Officer:
 - (a) may, at the Development Officer's discretion, notify adjacent landowners and other persons likely to be affected in accordance with Part 1, section 36 (Notification of Adjacent Landowners and Persons Likely Affected); and
 - (b) approve a development permit with or without conditions; or
 - (c) refuse to approve a development permit, stating reasons; or
 - (d) refer the application to the Municipal Planning Commission for a decision.
- (2) Upon receipt of a complete application for a development permit for a discretionary use for which the Development Officer is authorized to decide upon (listed as Discretionary Uses – Development Officer in Part 4), that requests a limited variance not to exceed 20% of one measurable standard of this bylaw, the Development Officer:
 - (a) may, at the Development Officer's discretion, notify adjacent landowners and other persons likely to be affected in accordance with Part 1, section 36 (Notification of Adjacent Landowners and Persons Likely Affected); and
 - (b) grant the limited variance not to exceed 20% of one measurable standard of this bylaw and approve a development permit with or without conditions if in the opinion of the Development Officer, the variance would not unduly interfere with the amenities of the neighbourhood or materially interfere with or affect the use, enjoyment or value of neighbouring parcels of land; or



- (c) refer the development application involving a request for a limited variance not to exceed 20% of one measurable standard of this bylaw to the Municipal Planning Commission for a decision; or
- (d) refuse to approve a development permit, stating reasons.
- (3) Upon receipt of a complete application for a development permit for a discretionary use for which the Development Officer is authorized to decide upon that requests more than one limited variance, a variance(s) exceeding 10% of any measurable standard of this bylaw, or a variance of any other bylaw provision, the Development Officer shall refer the application to the Municipal Planning Commission for a decision pursuant to Part 1, section 35 (Applications Requesting Variance of Bylaw Provisions).
- (4) Upon receipt of a complete application for a development permit for a discretionary use for which the Municipal Planning Commission is authorized to decide upon (listed as Discretionary Uses – Municipal Planning Commission in Part 4), the Development Officer shall:
 - (a) refer the application to the Municipal Planning Commission for a decision; and
 - (b) notify adjacent landowners and other persons likely to be affected in accordance with Part 1, section 36 (Notification of Adjacent Landowners and Persons Likely Affected).
- (5) After consideration of any response to the notifications of adjacent landowners and other persons likely to be affected, including the County of Warner, government departments and referral agencies as applicable, compatibility and suitability of the proposed use, and any other matters, the Municipal Planning Commission may:
 - (a) approve a development permit with or without conditions; or
 - (b) refuse to approve a development permit, stating reasons.
- (6) The Development Officer or the Municipal Planning Commission, as applicable, may place any of the conditions stipulated in Part 1, section 30(4) (Permitted Use Applications) on a development permit for a discretionary use in any land use district, in addition to any other conditions necessary to ensure the quality, suitability and compatibility of a development with other existing and approved uses in the area or any other conditions necessary to fulfil a planning related objective.

32. DIRECT CONTROL DISTRICTS

- (1) Upon receipt of a complete application for a development permit in a Direct Control District, the Development Officer shall:
 - (a) refer the application to Council for a decision, except where the decision making authority has been delegated to the Municipal Planning Commission or the Development Officer; and
 - (b) notify adjacent landowners and other persons likely to be affected in accordance with Part 1, section 36 (Notification of Adjacent Landowners and Persons Likely Affected).
- (2) After considering any response to notifications issued under Part 1, section 36, and any other matters deemed necessary, Council or the delegated decision making authority may:
 - (a) approve a development permit with or without conditions; or
 - (b) refuse to approve a development permit, stating reasons.
- (3) In accordance with section 641(4)(a) of the Act, there is no appeal to the Subdivision and Development Appeal Board for a decision on an application for a development permit in a Direct Control District.





- (3) In accordance with section 641(4)(a) of the Act, there is no appeal to the Subdivision and Development Appeal Board for a decision on an application for a development permit in a Direct Control District.

33. SIMILAR USE

- (1) Upon receipt of a complete application for a development permit for a use that is not specifically listed in any land use district, but which may be similar in character and purpose to another use that is listed as a permitted or discretionary use in the land use district in which such use is proposed, the Development Officer may classify the use as either similar to a permitted use or similar to a discretionary use.
- (2) Where a use has been classified similar to a permitted use, the Development Officer may process the application accordingly as a permitted use or refer the application to the Municipal Planning Commission for a decision. The notice of the decision shall be subject to Part 1, section 37.
- (3) Where a use has been classified similar to a discretionary use for which the Development Officer is authorized to issue a decision (Discretionary Uses – Development Officer in Part 4), the Development Officer may process the application accordingly as a Discretionary Use – Development Officer or refer the application to the Municipal Planning Commission for a decision.
- (4) Where a use has been classified similar to a discretionary use for which the Municipal Planning Commission is authorized to issue a decision (Discretionary uses – Municipal Planning Commission in Part 4), the Development Officer shall:
- (a) refer the application to the Municipal Planning Commission for a decision; and
 - (b) notify adjacent landowners and other persons likely to be affected in accordance with Part 1, section 36 (Notification of Adjacent Landowners and Persons Likely Affected).
- (5) Upon referral of an application by the Development Officer for a use that may be similar in character and purpose to a permitted or discretionary use, the Municipal Planning Commission:
- (a) shall rule whether or not the proposed use is similar to a use in the land use district in which it is proposed;
 - (b) if the proposed use is deemed similar to a use in the land use district in which it is proposed, the application shall be reviewed as a discretionary use application;
 - (c) if the proposed use is not deemed similar to a use in the land use district in which it is proposed, the development permit shall be refused.

34. TEMPORARY USE

- (1) Where in the opinion of the Development Authority, a proposed use is of a temporary nature, it may approve a temporary development permit in accordance with the following:
- (a) the Development Officer may approve a temporary development permit valid for a period of up to one year for a permitted or discretionary use, provided the use is listed as a permitted use, discretionary use or use deemed similar to a permitted or discretionary use in the applicable land use district;
 - (b) the Municipal Planning Commission may approve a temporary development permit valid for a period of up to three years for a use, provided the use is listed as a permitted use, discretionary use or deemed similar to a permitted or discretionary use in the applicable land use district.
- (2) Temporary use applications shall be subject to the following conditions:



- (a) the applicant or developer is liable for any costs involved in the cessation or removal of any development at the expiration of the permitted period;
 - (b) the Development Officer or the Municipal Planning Commission may require the applicant to submit an automatically renewable irrevocable letter of credit or other acceptable form of security guaranteeing the cessation or removal of the temporary use; and
 - (c) any other conditions as deemed necessary.
- (3) A use deemed temporary in nature shall be processed in accordance with the corresponding sections 30-33, Part 1 of this bylaw. Notification of adjacent landowners and other persons likely to be affected, including the County of Warner, government departments and referral agencies shall be in accordance with Part 1, section 36 of this bylaw.

35. APPLICATIONS REQUESTING VARIANCE OF BYLAW PROVISIONS

- (1) Upon receipt of a complete application for a development permit that does not comply with this bylaw but in respect of which the Municipal Planning Commission is requested to exercise discretion under subsection (3), the Development Officer shall:
 - (a) refer the application to the Municipal Planning Commission for a decision; and
 - (b) notify adjacent landowners and other persons likely to be affected, in accordance with Part 1, section 36.
- (2) The Development Officer is authorized to exercise discretion under subsection (3) for a permitted use and/or a discretionary use – development officer where a limited variance to one applicable measurable standard not to exceed 20% is requested, in accordance with Part 1, sections 30(2) and 31(2).
- (3) The Municipal Planning Commission is authorized to decide upon an application for a development permit notwithstanding that the proposed development does not comply with this bylaw, if in the opinion of the Municipal Planning Commission, the proposed development would not:
 - (a) unduly interfere with the amenities of the neighbourhood; or
 - (b) materially interfere with or affect the use, enjoyment or value of neighbouring properties;

and the proposed development conforms with the use prescribed for that land or building under Part 4 (Land Use Districts).
- (4) In addition to the conditions authorized in Part 1, sections 30(4) and 31(6), as applicable, the Municipal Planning Commission may require as a condition of issuing a development permit for a use that does not comply with the requirements of this bylaw, conditions to conform to a higher standard than stipulated in the applicable standards, if in the opinion of the Municipal Planning Commission, conformance to a higher standard will off-set any impact of granting the variance(s).

36. NOTIFICATION OF ADJACENT LANDOWNERS AND PERSONS LIKELY AFFECTED

- (1) Where notification of adjacent landowners and other persons likely to be affected is required or undertaken under Part 1, sections 31 to 35, the Development Officer shall, at least 21 days (when notification is provided by postal service), or 14 days (when notification is provided by any other means) before the meeting of the Municipal Planning Commission or the decision of the Development Officer:





- (a) mail (postal service or electronic mail) or hand deliver written notice of the application to:
 - (i) adjacent landowners and other persons likely to be affected by the issuance of a development permit;
 - (ii) the County of Warner if in the opinion of the Development Officer or the Municipal Planning Commission, the proposed development could have an impact upon land uses in the County or is adjacent to the County boundary or is required in accordance with an adopted Intermunicipal Development Plan; and
 - (iii) any other persons, government departments or referral agency that is deemed to be affected; or
 - (b) publish a notice of the application in a newspaper circulating in the municipality where the application is located; or
 - (c) post a notice of the application in a conspicuous place on the property; or
 - (d) any combination of the above.
- (2) In all cases, notification shall:
- (a) describe the nature and location of the proposed use or development;
 - (b) state the date when the Development Authority will consider the application;
 - (c) state the process for receipt of written or oral submission on the application.

37. NOTICE OF DECISION

- (1) A decision of the Development Authority on an application for a development permit must be issued:
 - (a) in writing to the applicant in accordance with subsection (2); and
 - (b) a copy of the decision posted in a prominent place in the town office for at least 21 days or posted in a newspaper circulated within the municipality or published on the official municipal website; and/or
 - (c) a copy of the decision sent by mail (postal service or electronic mail) to those originally notified of the development permit application and any other person, government department or agency that may, in the opinion of the Development Officer, likely be affected.
- (2) The Development Officer will give or send by mail (postal service or electronic mail) a copy of the decision, which specifies the date on which the written decision was given, to the applicant on the same day the written decision is given.
- (3) For the purpose of subsection (2), the “date on which the written decision was given” means:
 - (a) the date the Development Officer signed the notice of decision or development permit; or
 - (b) the date the decision is posted in the newspaper, published on the official municipal website, or posted in a prominent place in the town office;whichever occurs later.



38. COMMENCEMENT OF DEVELOPMENT

- (1) Despite the issuance of a development permit, no development is authorized to commence within 21 days after the date on which the written decision was given under Part 1, section 37(2).
- (2) If an appeal is made, no development is authorized pending the outcome of the appeal.
- (3) Any development occurring within 21 days after the date on which the written decision was given under Part 1, section 37(2) is at the risk of the applicant.

39. DEVELOPMENT PERMIT VALIDITY

- (1) Unless a development permit is suspended or cancelled, the development must be commenced and carried out with reasonable diligence in the opinion of the Development Officer or the Municipal Planning Commission within 12 months from the date of issuance of the permit, otherwise the permit is no longer valid.
- (2) Unless specified otherwise in a condition of the development permit, the development must be completed within 24 months from the date of issuance of the development permit otherwise the permit is no longer valid.
- (3) An application to extend the validity of a development permit may be made at any time prior to the expiration of the approved permit in accordance with subsection (4), except for a permit for a temporary use which shall not be extended.
- (4) Upon receipt of a request to extend the validity of a development permit, the validity of a development permit may be extended for up to a period of one year by:
 - (a) the Development Officer or the Municipal Planning Commission if the permit was issued by the Development Officer;
 - (b) the Municipal Planning Commission if the permit was issued by the Municipal Planning Commission or approved on appeal by the Subdivision and Development Appeal Board.
- (5) When any use has been discontinued for a period of 14 months or more, any development permit that may have been issued is no longer valid and said use may not be recommenced until a new application for a development permit has been made and a new development permit issued. This section does not apply to non-conforming uses which are regulated under section 643 of the Act and Part 1, section 22 of this bylaw.

40. TRANSFERABILITY OF DEVELOPMENT PERMIT

A valid development permit is transferable where the use remains unchanged and the development is affected only by a change of ownership, tenancy, or occupancy. This provision does not apply to a home occupation permit, which is non-transferable.

41. OCCUPANCY PERMITS

The Development Officer or the Municipal Planning Commission, or in a Direct Control District the Council, may require that the holder of a development permit obtain an occupancy permit before a building or use that was the subject of a development permit is occupied and/or the approved use initiated.





42. FAILURE TO MAKE A DECISION – DEEMED REFUSAL

In accordance with section 684 of the Municipal Government Act, an application for a development permit shall, at the option of the applicant, be deemed to be refused when the decision of the Development Officer or the Municipal Planning Commission, as the case may be, is not made within 40 days of receipt of the complete application unless the applicant has entered into a written agreement with the Development Officer or the Municipal Planning Commission to extend the 40-day decision period.

43. REAPPLICATION FOR A DEVELOPMENT PERMIT

- (1) If an application for a development permit is refused by the Development Officer, the Municipal Planning Commission or, on appeal the Subdivision and Development Appeal Board, the submission of another application for a development permit on the same parcel of land for the same or for a similar use of the land may not be accepted by the Development Officer for at least six months after the date of refusal.
- (2) If an application was refused solely because it did not comply with the standards of this bylaw or was refused as an incomplete application under Part 1, section 29(8), the Development Officer may accept another application on the same parcel of land for the same or similar use before the time period referred to in subsection (1) has lapsed, provided the application has been modified to comply with this bylaw.

44. SUSPENSION OR CANCELLATION OF A PERMIT

- (1) If, after a development permit has been issued, the Development Officer or the Municipal Planning Commission determines that:
 - (a) the application contained a misrepresentation;
 - (b) facts were not disclosed which should have been at the time of consideration of the application for the development permit;
 - (c) the development permit was issued in error; or
 - (d) the applicant withdrew the application by way of written notice;the Development Officer or the Municipal Planning Commission may suspend or cancel the development permit by notice in writing to the holder of it stating the reasons for any suspension or cancellation.
- (2) Upon receipt of the written notification of suspension or cancellation, the applicant must cease all development and activities to which the development permit relates.
- (3) A person whose development permit is suspended or cancelled under this section may appeal within 14 days of the date the notice of cancellation or suspension is received to the Subdivision and Development Appeal Board.
- (4) If a development permit is suspended or cancelled, the Subdivision and Development Appeal Board shall review the application if an appeal is filed by the applicant and either:
 - (a) reinstate the development permit; or
 - (b) cancel the development permit if the Development Officer or the Municipal Planning Commission would not have issued the development permit if the facts subsequently disclosed had been known during the consideration of the application; or
 - (c) reinstate the development permit and may impose such other conditions as are considered necessary to ensure that this bylaw or any statutory plan is complied with.



45. DEVELOPMENT APPEALS

- (1) Any person applying for a development permit or any other person affected by an order, decision or development permit made or issued by the Development Officer or the Municipal Planning Commission may appeal such an order or decision to the Subdivision and Development Appeal Board in accordance with the procedures described in the Act. Refer to Appendix B.
- (2) An appeal to the Subdivision and Development Appeal Board shall be commenced by serving a written notice of the appeal with reasons to the Subdivision and Development Appeal Board and shall be accompanied by the applicable fee within 21 days after the date on which the written decision was given under Part 1, section 37(2).

ENFORCEMENT

46. NOTICE OF VIOLATION

- (1) Where the Development Officer or Municipal Planning Commission finds that a development or use of land or buildings is not in accordance with the Act, the Subdivision and Development Regulation, a development permit or subdivision approval, or this bylaw, the Development Officer, designate, or the municipal bylaw officer may issue a notice of violation to the registered owner or the person in possession of the land or buildings or to the person responsible for the contravention.
- (2) Such notice shall state the following:
 - (a) nature of the violation;
 - (b) corrective measures required to comply; and
 - (c) time period within which such corrective measures must be performed.

47. STOP ORDERS

- (1) As set forth in the Act, the Development Authority is authorized to issue an Order under section 645 of the Act if a development, land use or use of a building is not in accordance with the Act, the Subdivision and Development Regulation, a development permit or subdivision approval, or this bylaw. Refer to Appendix B.
- (2) A person who receives notice pursuant to subsection (1) may appeal the order to the Subdivision and Development Appeal Board in accordance with the Act. Refer to Appendix B.
 - (a) An appeal to the Subdivision and Development Appeal Board shall be commenced by serving a written notice of the appeal to the Subdivision and Development Appeal Board and shall be accompanied by the applicable fee.

48. ENFORCEMENT OF STOP ORDERS

- (1) Pursuant to section 646 of the Act, if a person fails or refuses to comply with an order directed to the person under section 645 or an order of a subdivision and development appeal board under section 687, a designated officer may, in accordance with section 542, enter on the land or building and take any action necessary to carry out the order.
- (2) The Town may register a caveat under the *Land Titles Act* in respect of an order referred to in subsection (1) against the certificate of title for the land that is the subject of an order.





- (3) If a caveat is registered under subsection (2), the Town must discharge the caveat when the order has been complied with.
- (4) If compliance with a stop order is not voluntarily effected, the Town may undertake legal action, including but not limited to, seeking injunctive relief from the Alberta Court of Queen's Bench pursuant to section 554 of the Act. In accordance with section 553 of the Act, the expenses and costs of carrying out an order under section 646 of the Act may be added to the tax roll of the parcel of land.

49. PENALTIES AND RIGHT OF ENTRY

- (1) Any person who contravenes any provision of this bylaw is guilty of an offence in accordance with Part 13, Division 5, Offences and Penalties of the Municipal Government Act and is liable to a fine of not more than \$10,000 or to imprisonment for not more than one year or to both fine and imprisonment.
- (2) In accordance with section 542 of the Act, a designated officer may, after giving reasonable notice to and obtaining consent from the owner or occupier of land upon which this bylaw or Act authorizes anything to be inspected, remedied or enforced or done by a municipality:
 - (a) enter on that land at a reasonable time and carry out inspection, enforcement, or action authorized or required by the enactment or bylaw;
 - (b) request anything to be produced to assist in the inspection, remedy, enforcement or action; and
 - (c) make copies of anything related to the inspection, remedy, enforcement or action.
- (3) If a person refuses to grant consent or refuses to produce anything to assist in the inspection, remedy, enforcement or action referred to in section 542 of the Act, the municipality under the authority of section 543 of the Act may obtain a court order.

AMENDMENTS

50. AMENDMENTS TO THE LAND USE BYLAW

- (1) Any person or the Town may initiate amendments to the Town of Raymond Land Use Bylaw by making an application to the Development Officer.
- (2) All applications for amendment shall be submitted using the applicable form in Appendix C, and be accompanied by the applicable fee, and any additional information, as deemed necessary by the Development Officer to process the application.
- (3) The Development Officer may refuse to accept an application if, in his/her opinion, the information supplied is not sufficient to make a proper evaluation of the proposed amendment.
- (4) The Development Officer shall forward the application to Council for consideration if he/she is satisfied sufficient information has been provided with the application.
- (5) Public hearing and notification requirements shall be in accordance with section 692 of the Act. Additional notification may be undertaken at the discretion of the municipality.
- (6) Where an application for an amendment to the Town of Raymond Land Use Bylaw has been defeated by Council, another application that is the same or similar in nature shall not be accepted until at least six months after the date of refusal.



51. LAND USE REDESIGNATION APPLICATION REQUIREMENTS

- (1) A request for redesignation from one land use district to another shall be accompanied by:
 - (a) a completed application form and the applicable fee;
 - (b) a copy of the Certificate of Title for the lands, dated not more than 60 days prior to the date on which the application was made;
 - (c) a narrative describing the:
 - (i) proposed designation and future uses(s);
 - (ii) consistency with the applicable statutory plans;
 - (iii) compatibility of the proposal with surrounding uses and zoning;
 - (iv) development potential/suitability of the site, including identification of any constraints and/or hazard areas (e.g. easements, soil conditions, topography, drainage, floodplain, steep slopes, etc.);
 - (v) availability of facilities and services (sewage disposal, domestic water, gas, electricity, fire and police protection, schools, etc.) to serve the subject property while maintaining adequate levels of service to existing development;
 - (vi) any potential impacts on public roads; and
 - (vii) any other information deemed necessary by the Development Officer or Council to properly evaluate the proposal.
 - (d) conceptual subdivision design, if applicable;
 - (e) a geotechnical report prepared by an engineer registered with The Association of Professional Engineers, Geologists, and Geophysicists of Alberta (APEGGA), addressing the following but not limited to:
 - (i) slope stability,
 - (ii) groundwater,
 - (iii) sewage,
 - (iv) shallow water table, and
 - (v) flood plain analysis,
 if deemed necessary by the Development Officer, or Council;
 - (f) an evaluation of surface drainage which may include adjacent properties if deemed necessary by the Development Officer, or Council; and
 - (g) any other information deemed necessary by the Development Officer, or Council to properly evaluate the application.
- (2) An Area Structure Plan or Conceptual Design Scheme shall be required in conjunction with a redesignation application when:
 - (a) redesignating land from Urban Reserve to another district;
 - (b) redesignating annexed land to a district other than Urban Reserve, except where an approved Area Structure Plan or Conceptual Design Scheme defines land use designation(s) for the proposed development area, or unless determined otherwise by Council.
- (3) An Area Structure Plan or Conceptual Design Scheme may be required in conjunction with a redesignation application involving:
 - (a) industrial development;





- (b) large-scale commercial development;
- (c) manufactured home park;
- (d) multi-lot residential development;
- (e) as required by Council; or
- (f) as specified in an adopted statutory plan.

52. REDESIGNATION CRITERIA

- (1) When redesignating land from one land use district to another, considerations may include:
 - (a) compliance with applicable standards and provisions of the Town of Raymond Land Use Bylaw;
 - (b) consistency with the Municipal Development Plan and any other adopted statutory plans;
 - (c) compatibility with adjacent uses;
 - (d) development potential/suitability of the site;
 - (e) availability of facilities and services (sewage disposal, domestic water, gas, electricity, police and fire protection, schools, etc.) to serve the subject property and any potential impacts to levels of service to existing and future developments;
 - (f) cumulative impact to the town;
 - (g) potential impacts on public roads;
 - (h) setback distances contained in the Subdivision and Development Regulation;
 - (i) supply of suitably designated land;
 - (j) public comment and any applicable review agency comments; and
 - (k) any other matters deemed pertinent.

SUBDIVISION RULES AND PROCEDURES

53. SUBDIVISION APPLICATION

- (1) An applicant applying for subdivision shall provide the required fees, materials and information as requested by the Subdivision Authority or its designate. A complete application for subdivision shall consist of:
 - (a) an application, in the manner and form prescribed, clearly and legibly completed with all the required information and signatures provided as requested on the form;
 - (b) the applicable fees paid;
 - (c) a copy of the current Certificate of Title for the land that is the subject of the application;
 - (d) a tentative subdivision plan professionally prepared or an accurate and legible sketch drawn to scale that shows the location, dimensions and boundaries of the proposed subdivision and all other requirements prescribed in the subdivision application package. For a subdivision application where any buildings or structures are present on the land that is the subject of the subdivision, a sketch prepared by a professional



surveyor or a Real Property Report is required unless determined to be unnecessary by the Subdivision Authority or its designate; and

- (e) any such other information as may be required at the discretion of the Subdivision Authority or its designate in order to accurately evaluate the application and determine compliance with this bylaw and any other municipal bylaws and plans, the Act, the Subdivision and Development Regulation, or other government regulations. This may include but is not limited to the provision of geotechnical information, soil analysis reports, water reports, slope stability analysis, drainage and storm water plans, contours and elevations of the land, engineering studies or reports, wetland reports, environmental impact assessments, utility and servicing information, and/or the preparation of an area structure plan or conceptual design scheme.

54. DETERMINATION OF COMPLETE SUBDIVISION APPLICATION

- (1) In accordance with the Act, the Subdivision Authority or its designate, shall provide notification to a subdivision applicant within the 20-day prescribed time period, on whether a submitted application is deemed complete, or if it is determined to be incomplete what information is required to be submitted within a specified time period, by sending notification in the following manner:
 - (a) For an application deemed complete, the applicant shall be notified in writing as part of the formal subdivision application circulation referral letter.
 - (b) For an application determined to be incomplete, written notification shall be given to the applicant which may be in the form of a letter sent by regular mail to the applicant, or sent by electronic means, or both, or by any other method as may be agreed to between the applicant and Subdivision Authority or its designate.
 - (c) In respect of subsection (b) for a subdivision application determined to be incomplete, the applicant will be advised in writing as part of the Notice of Incompleteness what the outstanding information and documents are that must be submitted by a date specified in the notice for the application to be deemed complete.
- (2) Notwithstanding subsection (1), the applicant and Subdivision Authority or its designate may agree and sign a time extension agreement in writing in accordance with section 653.1(3) of the Act to extend the 20-day time period to determine whether the subdivision application and support information submitted is complete.
- (3) If the applicant fails to submit all the outstanding information and documents on or before the date referred to in subsection 1(c) or a later date agreed on in writing between the applicant and the Subdivision Authority or its designate, the application is deemed to be refused. The Subdivision Authority or its designate will notify the applicant in writing that the application has been refused and state the reason for the refusal and include the required information on filing an appeal and to which appeal board the appeal lies, either the local appeal board or provincial Municipal Government Board, in accordance with the parameters of the Act. The notification may be sent by regular mail to the applicant, or sent by electronic means, or both.
- (4) A determination made by the Subdivision Authority or its designate that an application is complete for processing does not preclude the ability for the Subdivision Authority or its designate to request other information or studies or documentation to be submitted by the applicant during the review and processing period, prior to a decision being rendered, or as a condition of subdivision approval.





55. SUBDIVISION CRITERIA

- (1) Minimum dimensional standards for lots and all other criterion in this bylaw shall be as specified in the applicable land use district in Part 4. General development standards and use specific standards are as specified in Parts 2 and 3.
- (2) Subdivision of land within the Urban Reserve – UR-1 district shall not be permitted except as provided in accordance with an adopted Area Structure Plan or approved Conceptual Design Scheme.
- (3) Subdivision of land within the Manufactured Home Park – R-2 district shall not be permitted except in accordance with an approved Manufactured Home Park Conceptual Design or adopted Area Structure Plan.
- (4) Subdivision of land within the General Residential – R-1 district for a semi-detached dwelling will typically not be permitted unless a duplex has been constructed on the parcel that is subject of the subdivision.
- (5) For any subdivision within a block identified as having infill potential, as determined by the Municipal Planning Commission and consistent with the Municipal Development Plan policies, the following additional requirements shall apply:
 - (a) All new lots must have frontage on a public roadway. Frontage on a laneway alone will not be permitted.
 - (b) A 4.6 m (15 ft) wide right-of-way running the entire length of the subject lot(s) shall be dedicated at the time of subdivision for future road widening for any lots adjacent to a lane.
 - (c) Subdivision of the rear portion of a lot within an infill block will only be permitted provided:
 - (i) an infill development plan illustrating the proposed road network, utility plan, and lot configurations has been approved unless determined otherwise by the Municipal Planning Commission;
 - (ii) adequate right-of-way has been obtained within the entire block or as approved in an infill development plan; and
 - (iii) a local improvement district is designated to provide for the necessary infrastructure to serve the development, unless a developer chooses to enter into a development agreement for all necessary improvements within the block.



PART 2: GENERAL DEVELOPMENT STANDARDS





PART 2: GENERAL DEVELOPMENT STANDARDS

GENERAL DEVELOPMENT STANDARDS

Except for more specific, alternative, or contradictory standards as may be set forth within an individual land use district, the following standards apply to all uses in all districts.

1. STATUTORY PLANS

Where the policies, rules or procedures indicated in a statutory plan vary, supplement, reduce, replace or qualify the requirements of this bylaw for a particular district or districts, the policies, rules or procedures indicated in the statutory plan shall take precedence.

2. INFILL DEVELOPMENT

The Development Authority may require an infill development plan illustrating the proposed road network, utility plan, and lot configurations prior to approving infill development within any block which has been determined by the Development Authority, to have redevelopment potential. The determination of blocks with redevelopment potential shall be consistent with the Municipal Development Plan policies.

3. DESIGN AND ORIENTATION OF BUILDINGS, STRUCTURES AND SIGNS

- (1) The design, character and appearance of buildings, structures or signs shall be consistent with the intent of the land use district in which the building is located and compatible with other buildings in the vicinity.
- (2) The Development Authority may regulate the exterior finish of buildings, structures or signs to improve the quality of any proposed development within any land use district.
- (3) The maximum allowable height above the average finished surface level of the surrounding ground of the exposed portion of a concrete or block foundation may be limited by the Development Authority.
- (4) Subject to the requirements of the Safety Codes, the Development Authority may require that buildings be physically accessible to disabled persons.
- (5) If a building is to be located on a lot with more than one street frontage or on a lot with potential for further subdivision, the Development Authority may regulate the orientation and location of the building as a condition of development approval.

4. DEMOLITION OR REMOVAL OF BUILDINGS OR STRUCTURES

All building demolitions or removals shall comply with the following:

- (1) No person shall commence or cause to be commenced the demolition or removal of any building or structure, or portion thereof, until all necessary permits have been obtained.
- (2) A development permit must be obtained for the demolition or removal of any building or structure greater than 11 m² (120 ft²) in size.




- (3) Whenever a development permit is issued for the demolition or removal of a building or structure, it shall be a condition of the permit that the lot shall be cleared, with all debris removed, and left in a graded condition upon completion of the demolition or removal to the satisfaction of the Development Authority.
- (4) When a development permit is to be approved for the demolition or removal of a building or structure, the Development Authority may require the applicant to provide a cash deposit, irrevocable letter of credit or other acceptable form of security in such amount as to cover the costs of reclamation to any public utility or town property.
- (5) Whenever a demolition or removal of a building or structure is carried out, the property owner shall, at his own expense, protect any wall, structure, sidewalk or roadway liable to be affected by such demolition or removal, including those on neighbouring properties, from damage or displacement. Further, the property owner shall ensure that adequate measures are taken by way of fencing and screening to ensure public safety.
- (6) The applicant shall be responsible for obtaining all necessary Safety Codes approvals and utility service disconnections before demolition or removal of buildings or structures.

5. GRADING AND STORMWATER MANAGEMENT

- (1) The Development Authority may require as a condition of development approval:
 - (a) engineered grading and drainage plans for the development and legal survey demonstrating that engineered grades have been met;
 - (b) grading and other measures, as appropriate, to control surface drainage, reduce or eliminate grade difference between adjacent lots, and minimize erosion or slope instability;
 - (c) the final grades of the development must be approved by the Development Officer before the issuance of a building permit;
 - (i) the applicant is responsible for ensuring adherence to final grades;
 - (d) the construction of a retaining wall whenever, in the opinion of the Development Authority, significant differences in grade exist or will exist between the lot being developed and any adjacent lot or roadway;
 - (i) where a retaining wall is required, the applicant shall submit to the Development Officer plans identifying the design and specifications of development for review and approval by the accredited safety codes officer.
- (2) Roof and surface drainage shall be directed either to the public roadway fronting the property, or as approved by the Development Officer, to a rear or side property boundary or as approved in an engineered stormwater management plan.

6. CORNER LOT SIGHT TRIANGLE

On a corner lot, no fence, wall, hedge, landscaping, sign or other material or structure that will obstruct vision between a height of 0.9 m (3 ft) and 3.0 m (10 ft) shall be erected, placed or maintained within the triangular area formed by an imaginary line starting at the point of intersection of property lines and extending 6.1 m (20 ft) from their

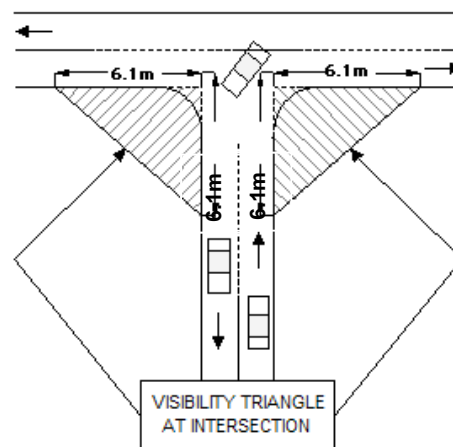



point of intersection, as shown on the following illustration.

7. ROAD FRONTAGE AND ACCESS

- (1) All newly created lots shall have frontage on a public roadway which enables direct physical and legal access onto that public road. Frontage on a laneway alone will not be permitted. The minimum frontage requirements shall be as defined by the minimum lot dimensions in the applicable land use district.
- (2) All new development shall have frontage on and direct physical and legal access to a maintained public roadway, except for:
 - (a) development internal to a condominium plan containing private roadways; and
 - (b) development internal to a manufactured home community, dwelling group, or multi-use development containing internal roadways as approved by the Development Authority.
- (3) Vehicular access to a corner lot shall generally be limited to locations along the minor residential street.
- (4) Every vehicular entrance and exit shall be located at least 6.1 m (20 ft) from the intersection of two streets, and a greater distance where reasonable and appropriate.
- (5) The Development Authority may require access to be located so that it can be shared with an adjoining lot or development.

8. LIGHTING

- (1) Where artificial outdoor lighting is provided to illuminate any parcel, building or site, the type, location and orientation of lighting shall:
 - (a) avoid direct illumination of the neighbouring properties;
 - (b) not adversely affect the use, enjoyment and privacy of any dwelling; and
 - (c) not interfere with traffic safety on public roadways.
- (2) Outdoor lighting is to be mounted not more than 6.1 m (20 ft) above ground, excepting outdoor lighting for public uses and lighting approved in conjunction with a development permit.
- (3) Site lighting may be required as a condition of development and any such lighting shall be located, oriented and shielded so as not to adversely affect neighbouring properties or traffic safety on public roadways.

9. REFUSE COLLECTION AND STORAGE

- (1) In all land use districts refuse and garbage shall be stored in suitable containers for the applicable use within a land use district.
- (2) In non-residential land use districts, refuse and garbage holding areas, including containers and compaction, shall be effectively screened from public view. The Development Authority may require screening of refuse and garbage holding areas as a condition of development approval.
- (3) In all non-residential land use districts, refuse and garbage holding areas, enclosures, and compaction areas are to be located a minimum of 7.6 m (25 ft) from an adjacent residential use.
- (4) All garbage holding areas, enclosures, and compaction areas shall be located and designed to ensure adequate on-site manoeuvring for refuse collection vehicles.



- (5) All refuse on any construction site shall be properly screened or placed in an approved enclosure until removed for disposal.

10. UTILITIES AND SERVICING

- (1) The erection of a building on any site may be prohibited where it would otherwise be permitted when, in the opinion of the Development Authority, satisfactory arrangements have not been made for the supply of water, gas, electric power, sewage, street access or other services or facilities necessary to serve the development.
- (2) Private outdoor use coal burning appliances/utilities or other similar utilities shall not be permitted within the Town of Raymond.
- (3) All development shall be required to connect to both the municipal water supply and sewerage system, except where in the opinion of the Development Authority, the development does not require water and sewer.
- (4) Private sewage disposal systems are not permitted.
- (5) In a block where infill development has been identified, as determined by the Development Authority consistent with the Municipal Development Plan policies, a coordinated approach to provision of infrastructure will be required.

11. DEVELOPMENT OF LANDS SUBJECT TO SUBSIDENCE OR FLOODING

If in the opinion of the Development Authority, land upon which development is proposed is subject to subsidence or flooding, the Development Authority may require the applicant to submit a structural building plan prepared and sealed by a qualified professional engineer, and/or a slope stability analysis, and/or geotechnical report, and/or flood mapping prepared by a qualified professional engineer demonstrating that any potential hazards can be mitigated.

12. EASEMENTS

It is the responsibility of the applicant/landowner to determine the location of registered easements and utility rights-of-way on the property that is the subject of development and ensure that development does not encroach upon the easement/utility rights-of-way and complies with any setbacks and other requirements as may be prescribed in associated agreements registered on title.

13. PERMITTED PROJECTIONS INTO SETBACKS

- (1) In no circumstances shall any part of any structure encroach or cause runoff on an adjoining property.
- (2) The following features may, subject to the relevant provisions of Safety Codes, project into the required setbacks under this bylaw:
 - (a) unenclosed steps or unenclosed fire escapes;
 - (b) a wheelchair ramp at the discretion of the Development Authority;
 - (c) fences or walls to the property line in accordance with the applicable land use district and Part 2, section 6 (Corner Lot Sight Triangle);
 - (d) driveways, curbs and sidewalks;
 - (e) off-street parking in accordance with the applicable land use district and Part 2, section 6 (Corner Lot Sight Triangle);
 - (f) cooling units not to exceed 0.9 m (3 ft);





- (g) mailboxes;
 - (h) landscaping, fish ponds, ornaments, flagpoles less than 4.6 m (15 ft) in height, or other similar landscaping features in accordance with Part 2, section 6 (Corner Lot Sight Triangle);
 - (i) temporary swimming pools in accordance with the applicable land use district; and
 - (j) signs, in accordance with Part 3, section 9 (Signs).
- (3) The portions of an attachment to a principal structure which may, subject to the relevant provisions of Safety Codes, project over a setback are as follows:
- (a) eaves, fireplaces, belt courses, bay windows, cornices, sills or other similar architectural features may project over a side setback as permitted under the relevant provisions of Safety Codes and over a front or rear setback a distance not to exceed 1.2 m (4 ft);
 - (b) a deck, balcony, porch, veranda, cantilever, or other similar feature may project over a front, rear or side setback a distance not to exceed 1.2 m (4 ft).
- (4) In all cases, projections into any required setback must comply with the requirements of Safety Codes.

14. OFF-STREET PARKING AND LOADING REQUIREMENTS AND DESIGN STANDARDS

(1) Applicability

- (a) The off-street parking and loading requirements and design standards apply to:
 - (i) all new buildings and uses; and
 - (ii) the expansion or enlargement of existing buildings or uses.
- (b) In the case of expansion or enlargement of an existing building or use, additional off-street parking spaces will be required to serve the expanded or enlarged area only, not the entire building or use.

(2) Minimum Required Off-Street Parking

- (a) Table 1, Minimum Required Off-Street Parking, shall be used to calculate the minimum number of off-street parking spaces a use is required to provide.
- (b) Off-street parking requirements based on floor area are to be computed on the gross floor area (GFA) of the building.
- (c) Calculation of off-street parking requirements resulting in a fractional number of 0.5 or greater shall be rounded up and rounded down when resulting in a fractional number of 0.49 or less.
- (d) A multiple use development must provide parking in an amount equal to the number of spaces for all uses, except where a shared parking provision is approved by the Development Authority. A shared parking provision based upon the proposed sharing of parking spaces between two or more uses must include a written agreement between the owners on record. Where such off-site parking is approved, a caveat shall be registered against the lot to guarantee the continuous use of the site for parking.
- (e) Where a use is not listed, minimum required off-street parking shall be provided as required by the Development Authority having regard to the listed use that is most similar to the proposed use. As an alternative, the Development Authority may require a parking study to be prepared by a qualified professional at the applicant's expense to determine the parking requirements for a use not listed in Table 1.



- (f) All required parking spaces shall be provided on the same lot as the building or use, except where the Development Authority may permit off-site parking spaces to be provided on a lot within 152.4 m (500 ft) of the building or use if, in the Development Authority's opinion, it is impractical to provide parking on the same lot as the building or use. Where such off-site parking is approved, a caveat shall be registered against the lot to guarantee the continuous use of the site for parking.

Table 1 – Minimum Required Off-street Parking

USE	MINIMUM PARKING SPACES
COMMERCIAL/INDUSTRIAL	
Accessory structures and uses	As required by the Development Authority
Amusement facility	1 space /27.9 m ² (300 ft ²) of GFA
Animal care facility minor	1 space /46.5 m ² (500 ft ²) of GFA
Animal care facility major	1 space /46.5 m ² (500 ft ²) of GFA
Auctioneering establishment	1 space /65 m ² (700 ft ²) of GFA
Autobody repair/paint shop	1 space /46.5 m ² (500 ft ²) of GFA
Automotive sales and/or service	1 space /46.5 m ² (500 ft ²) of GFA
Bulk fuel station (excluding area of storage facilities and tanks)	1 space /46.5 m ² (500 ft ²) of GFA
Business support service	1 space /46.5 m ² (500 ft ²) of GFA
Car wash	1 space per employee
Construction supply and contractor	1 space /65 m ² (700 ft ²) of GFA
Convenience store	1 space /27.9 m ² (300 ft ²) of GFA
Drive-in/drive-through use	1 space /5.1 m ² (55 ft ²) of seating area plus 1 space per employee
Eating establishments	1 space per 4 seats plus employee parking
Entertainment establishment	1 space /5.1 m ² (55 ft ²) of patron use area plus 1 space per employee
Equipment sales, rental and service	1 space /65 m ² (700 ft ²) of GFA
Farmers market	1 space /37.2 m ² (400 ft ²) of GFA
Financial institution	1 space /37.2 m ² (400 ft ²) of GFA
Funeral facility	1 space/5 seating spaces plus 1 space per employee
Grain elevators/seed cleaning	1 space /65 m ² (700 ft ²) of GFA
Grocery store	1 space /37.2 m ² (400 ft ²) of GFA
Government service	1 space /46.5 m ² (500 ft ²) of GFA
Health service	1 space per staff member and 1 space per examination room
Heavy industry	1 space /92.9 m ² (1000 ft ²) of GFA
Hotel/motel	1 space per guest room
Household repair service	1 space /46.5 m ² (500 ft ²) of GFA
Intensive horticultural service	1 space /65 m ² (700 ft ²) of GFA
Kennel	1 space /46.5 m ² (500 ft ²) of GFA
Landscaping materials sales	1 space /65 m ² (700 ft ²) of GFA
Light industry/manufacturing	1 space /65 m ² (700 ft ²) of GFA
Mini storage	As required by the Development Authority
Office	1 space /46.5 m ² (500 ft ²) of GFA
Outdoor storage	As required by the Development Authority
Personal service	1 space /37.2 m ² (400 ft ²) of GFA
Recreation facility, public	1 space /27.9 m ² (300 ft ²) of GFA
Recreation facility, private	1 space /27.9 m ² (300 ft ²) of GFA





Recycling facility	1 space /65 m ² (700 ft ²) of GFA
Research and development facility	1 space /92.9 m ² (1000 ft ²) of GFA
Retail store	1 space /37.2 m ² (400 ft ²) of GFA
Salvage or wreckage yard	As required by the Development Authority
Service station/gas bar	1 space /37.2 m ² (400 ft ²) of GFA
Shopping centre	1 space /23.2 m ² (250 ft ²) of GFA
Specialty manufacturing/cottage industry	1 space /46.5 m ² (500 ft ²) of GFA
Tourist information	1 space /46.5 m ² (500 ft ²) of GFA
Transportation/delivery service	1 space /46.5 m ² (500 ft ²) of GFA
Truck transportation/dispatch depot	1 space /65 m ² (700 ft ²) of GFA
Truck wash	1 space per employee
Warehousing	1 space /65 m ² (700 ft ²) of GFA
Waste disposal facility	As required by the Development Authority
Wholesale trade	1 space /65 m ² (700 ft ²) of GFA
RESIDENTIAL	
Bed and breakfast	1 space per guest room
Boarding home	1 space per sleeping unit
Child care facility	1 pick-up/drop-off space per 10 children plus 1 space per employee
Communal facility	As required by the Development Authority
Dwellings:	
- Accessory	1 space per dwelling unit
- Apartment	1.5 spaces per dwelling unit plus 0.5 space per unit for visitor parking
- Duplex	2 spaces per dwelling unit
- Multi-unit	2 spaces per dwelling unit plus 0.5 space per unit for visitor parking
- Semi-detached	2 spaces per dwelling unit
- Single-detached, manufactured new	2 spaces per dwelling unit
- Single-detached, manufactured used	2 spaces per dwelling unit
- Single-detached, site built for park operator	2 spaces per dwelling unit
- Single-detached, Prefabricated	2 spaces per dwelling unit
- Single-detached, site built	2 spaces per dwelling unit
Dwelling group	1.5 spaces per dwelling unit
Home occupation 1	N/A
Home occupation 2	1 additional space
Manufactured home community -visitor parking	As required by the Development Authority
Senior citizen housing	1 space per 2.5 dwelling units
PUBLIC	
Cemetery	As required by the Development Authority
Clubs and organizations	1 space /5.1 m ² (55 ft ²) of patron use area plus 1 space per employee
Community hall	1 space/5 seating spaces plus 1 space per employee
Cultural facility	1 space/5 seating spaces plus 1 space per employee
Dormitory	As required by the Development Authority
Educational facility	3 spaces per classroom
Exhibition ground	As required by the Development Authority
Group care facility	1 space per employee



Hospital	1 space per bed
Parks and playgrounds	As required by the Development Authority
Religious assembly	As required by the Development Authority

(3) Barrier-free Parking

- (a) The minimum number of barrier-free parking spaces to be provided for use by persons with disabilities shall be a portion of the total number of off-street parking spaces required, in accordance with Table 2, Barrier-Free Parking Spaces.
- (b) Each barrier-free parking space for the disabled shall be:
 - (i) designed as a 2.4 m (7.9 ft) wide parking stall adjacent to a 2.4 m (7.9 ft) wide access aisle where the access aisle is demarcated to indicate no parking;
 - (ii) have a firm, slip-resistant and level surface;
 - (iii) be clearly marked and identified in accordance with National Building Code – Alberta Edition;
 - (iv) be located near to or adjoining a barrier-free path of travel leading to the nearest barrier-free entrance; and
 - (v) be designed so that parked vehicles shall not obstruct access onto an elevated and level surface.
- (c) There must be a well-lit, distinguishable, barrier-free path of travel from the parking areas to the building entrance.
- (d) It is recommended that an additional number of spaces be considered when the purpose or use of the building facilities may cause an increase in the number of seniors or persons with disabilities who require accessible parking, such as, but not limited to, arenas, grocery stores, medical services and restaurants.

Table 2 – Barrier-Free Parking Spaces

Number of parking spaces required for a use	Number of barrier-free spaces required for use by persons with disabilities
2-10	1
11-25	2
26-50	3
51-100	4
for each additional increment of 100 or part thereof	one additional stall

(4) Loading Space Requirements

- (a) One loading space shall be provided for each loading door.
- (b) The minimum dimensions for a loading space shall be 3.1 m (10 ft) by 9.1 m (30 ft) with an overhead clearance of 4 m (13 ft).
- (c) Each loading area shall provide a doorway into the building sufficient to meet the needs of the use within the building.
- (d) Each loading area shall be designed in such a manner that it will not interfere with convenient and safe pedestrian movement, traffic flow or parking.





- (e) The Development Authority may require additional loading areas or doors if, in the Development Authority's opinion, such additional areas or doors are deemed necessary.
- (f) The Development Authority may consider a joint loading area for two or more uses if, in the Development Authority's opinion, such a loading area would facilitate orderly development or relieve congestion in the immediate area.

(5) Stacking Spaces for Drive-through Uses

- (a) In addition to the off-street parking requirements, a drive-through use is required to provide the following minimum stacking spaces:
 - (i) Restaurant use: 30.5 m (100 ft) from order box to pick-up window
 - (ii) Gas station: 9.1 m (30 ft) from each end on pump island
 - (iii) Bank machine: 22.9 m (75 ft) from bank machine window
 - (iv) Car wash: 15.2 m (50 ft) from car wash entrance
 - (v) Other: As determined by the Development Authority
- (b) The minimum stacking space requirements in subsection (a) may be varied by the Development Authority depending upon the intensity of the proposed development.


(6) Off-street Parking Design Standards

- (a) Off-street parking areas shall be accessible and designed in a manner which will provide for orderly parking in accordance with the minimum parking space dimensions in Table 3, Minimum Parking Space Dimensions.
- (b) Parking space designs proposing tandem or stacked parking to a maximum of two vehicles per stall may be approved by the Development Authority provided the spaces are for employee parking only.
- (c) The stall width and depth requirements for an off-street parking space may be reduced by the Development Authority where spaces are designed to accommodate compact vehicle parking.
- (d) Where a use or development may need to accommodate over-sized vehicles such as tractor-trailers, large recreational vehicles, buses or other similar vehicles, the Development Authority may require larger parking space and aisle dimensions.
- (e) Off-street parking areas shall be constructed in a manner which will permit adequate drainage, snow removal, and maintenance.
- (f) Off-street parking spaces adjacent to a road right-of-way shall be provided with bumper blocks, curbing or other similar protective feature to ensure public safety and prevent vehicle overhang.
- (g) The Development Authority may require that off-street parking areas or portions thereof be paved as a condition of approval.



Table 3 – Minimum Parking Space Dimensions						
A: Parking Angle	B: Stall Width		C: Stall Depth		D: Aisle Width	
Degrees	Metres	Feet	Metres	Feet	Metres	Feet
0	2.4	8.0	6.7	22	3.7	12
30	2.7	9.0	5.5	18	3.5	11
45	2.6	8.5	6.1	20	3.9	13
60	2.6	8.5	6.4	21	5.5	18
90	2.9	9.5	5.6	18.5	7.3	24

Figure 1: Minimum Parking Space Dimensions

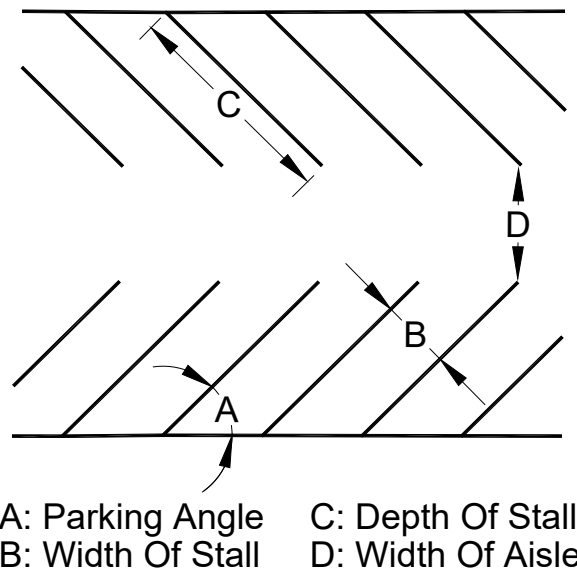

(7) Driveway Standards

- (a) Driveway standards in the R-2, C-1, NC-1, I-1, POS-1, PI-1, and UR-1 districts shall be as follows:
- (i) The maximum number of driveways shall be as regulated by the Development Authority.
 - (ii) Vehicular access for corner lots will generally be limited to locations along the minor street unless site specific conditions require otherwise.
 - (iii) Driveway standards are as follows:
 - Minimum driveway width: 3.0 m (10 ft)
 - Maximum driveway width: 7.3 m (24 ft)
 - Setback from lane: 3.0 m (10 ft)
 - Setback from intersection of public roadways: 6.1 m (20 ft)
 - (iv) Driveways and maneuvering aisles serving as fire lanes shall be at least 6.1 m (20 ft) wide.
 - (v) The Development Authority may require that driveways be paved as a condition of the approval.





PART 3: USE SPECIFIC STANDARDS





PART 3: USE SPECIFIC STANDARDS

USE SPECIFIC STANDARDS

The standards in this Part establish additional requirements for specific uses or structures. The General Development Standards in Part 2 and the requirements of the applicable land use district also apply unless otherwise stated.

1. ACCESSORY STRUCTURES AND USES

- (1) No accessory structure or use shall be allowed on a lot without an approved principal structure or use.
- (2) Accessory structures and uses that are not specifically included within a development permit require a separate development permit application.
- (3) No accessory structure shall be allowed if it is intended to be used, or is capable of being used, for the keeping of animals, including livestock, that would exceed the maximums prescribed in the municipality's current animal regulation bylaw.

2. PRIVATE SWIMMING POOLS

- (1) Private swimming pools shall be classified as an accessory structure.
- (2) Any private swimming pool with a design depth greater than 0.6 m (2 ft) shall be constructed and fenced in accordance with Safety Codes requirements.
- (3) Temporary above ground swimming pools and above ground hot tubs do not require a development permit, but are subject to Safety Codes and may require a building permit.
- (4) Construction of an in-ground swimming pool and swimming pools that are attached to a deck require a development permit and are subject to the following additional standards:
 - (a) placement of a swimming pool shall be limited to the side and rear yard only;
 - (b) swimming pools are subject to the setback requirements for accessory structures in the applicable land use district;
 - (c) swimming pools are subject to the maximum lot coverage requirements for accessory structures in the applicable land use district.

3. SATELLITE DISHES AND RADIO OR TELEVISION ANTENNA

- (1) Satellite dishes shall be classified as an accessory structure (Discretionary Uses – Development Officer).
- (2) Satellite dishes shall not be illuminated or contain advertising other than the manufacturer's trademark or logo as approved by the Development Authority.
- (3) Freestanding satellite dishes shall be located in the rear yard or side yard, except where permitted otherwise through a development permit approval. Approval of a freestanding satellite dish in a front yard or secondary front yard may be subject to screening requirements.



- (4) Satellite dishes greater than 1 m (3 ft) in diameter shall not be mounted or attached to the roof of any dwelling or accessory structure located in the General Residential district, Manufactured Home Park district, or the Urban Reserve district.
- (5) The Development Authority may approve the installation of a satellite dish on the roof of any building or portion thereof in the General Commercial district, Neighbourhood Commercial district, Industrial district, Parks and Open Space district, or Public and Institutional district if, in its opinion, such an installation does not:
 - (a) constitute a public safety hazard;
 - (b) compromise the structural integrity of the building;
 - (c) constitute an unreasonable visual obstruction.
- (6) Radio and television antennas, which are not regulated by Industry Canada, are classified as an accessory structure (Discretionary Uses – Development Officer).

4. SHIPPING CONTAINERS

- (1) Shipping containers shall only be allowed in land use districts where listed as a Permitted or Discretionary Use within Part 4 (Land Use District Regulations). Shipping containers are prohibited in all other districts.
- (2) Any shipping container shall be subject to the following general standards:
 - (a) An application for a development permit for a proposed shipping container must be completed and submitted to the Development Officer accompanied by the applicable application fee and a minimum of two recent colour photographs of each container (one end view and one side view).
 - (b) There shall be a legal primary use on the property where the shipping container is proposed.
 - (c) Shipping containers are permitted to be used for storage only and shall not be used as a building or a construction material.
 - (d) The Development Authority may regulate the maximum number of shipping containers permitted on a lot.
 - (e) The Development Authority may regulate the maximum height of shipping containers.
 - (f) The Development Authority may require as a condition of approval that a shipping container(s) be screened from view or landscaped to make it aesthetically pleasing.
 - (g) The Development Authority may require as a condition of approval that any shipping container be sandblasted and/or painted a neutral or complementary colour to match the existing building(s) on the property.
 - (h) The Development Authority may require as a condition of approval that the exterior of the shipping container be kept clean and regularly painted in a neutral or complementary colour to match the existing building(s) on the property.
 - (i) The Development Authority may regulate the time period for which a development permit for a shipping container(s) is valid through the issuance of a temporary permit.
 - (j) Removal of the shipping container(s) at the expiration of the permit shall be at the expense of the applicant and/or landowner. The Development Authority may require as a condition of approval the posting of a bond or a security guaranteeing the removal of the container and/or compliance with the conditions of the permit.





- (3) A permanent shipping container is subject to the following additional provisions:
 - (a) the maximum lot coverage and setback requirements for accessory structures in the applicable land use district;
 - (b) the shipping container may only be permitted in the secondary front, rear, or side yard;
 - (c) the shipping container shall not display advertising, company logos, names or other marketing without an approved sign permit.
- (4) A shipping container may be placed temporarily on a construction site for the period of construction, in any land use district where listed as a permitted or discretionary use with an approved development permit, subject to the following provisions:
 - (a) temporary shipping containers are subject to the standards in subsection (2) above;
 - (b) the shipping container is needed in connection with construction of a development for which a development permit has been issued;
 - (c) the construction site is active (i.e., construction has commenced and is on-going or is about to commence within one week); placement of a shipping container on an inactive construction site is prohibited;
 - (d) setbacks for a temporary shipping container shall be as required by the Development Authority;
 - (e) the Development Authority has the authority to determine the maximum amount of time a shipping container is permitted on a lot; and
 - (f) the shipping container shall be removed immediately upon completion of construction or sooner as may be required by the Development Authority.

5. SHOW HOMES

- (1) The construction of or use of a new, unoccupied dwelling unit for the purpose of a show home for the sale or marketing of other dwelling units by a builder or developer within a subdivision or development may be approved as a temporary use in all residential land use districts and the general commercial land use district.
- (2) A dwelling occupied as a residence shall not be used as a show home, sales office or as a facility to demonstrate a builder's construction quality or methods.
- (3) The show home shall not be open to the public for viewing until the road accessing the show home is developed to municipal standards.
- (4) There shall be a sign posted at the show home identifying it as such.
- (5) The advertised hours that the show home is open to the public shall not be earlier than 9:00 am or later than 9:00 pm.
- (6) Conditions of the permit do not limit the private showing by appointment of the show home at any time.

6. SOLAR COLLECTOR

- (1) A solar collector attached to a wall or roof of a building may be permitted in any land use district as an accessory structure subject to the following:



- (a) A solar collector mounted on a roof:
 - (i) may project a maximum of 1.3 m (4 ft) from the surface of the roof and shall not exceed the maximum height requirements of the applicable land use district; and
 - (ii) must not extend beyond the outermost edge of the roof.
- (b) A solar collector mounted to a wall:
 - (i) must be located such that it does not create undue glare on neighbouring property or public roadways;
 - (ii) must be located a minimum of 2.4 m (7.8 ft) above grade;
 - (iii) may project a maximum of 1.5 m (5 ft) from the surface of the wall, when the wall faces the rear property line, subject to the setback requirements of the applicable land use district; and
 - (iv) may project a maximum of 0.6 m (2 ft) from the surface of the wall when the wall faces the front, secondary front or side property line, subject to the setback requirements of the applicable land use district.
- (2) A free-standing solar collector or a solar collector mounted to any structure other than a roof or wall of a building shall be classified as an accessory use and processed subject to the applicable land use district and the following additional standards:
 - (a) A free-standing solar collector or a solar collector mounted to any structure other than a roof or wall of a building:
 - (i) must be located such that it does not create undue glare on neighbouring property or public roadways; and
 - (ii) must not exceed 1.8 m (6 ft) in height above existing grade.

7. TELECOMMUNICATION ANTENNA SITING PROTOCOLS

- (1) Telecommunication, radio communication and broadcast antenna systems are regulated by Industry Canada. An applicant proposing to locate a telecommunication, radio communication or broadcast antenna system within the Town, which does not meet the exclusion criteria in Appendix A shall be subject to the following siting protocols:
 - (a) **Co-utilization**
 - (i) The applicant shall be requested to identify any other similar antenna systems within a radius of 500 m (1,640 ft) of the proposed location and to provide documentary evidence that co-utilization of the existing antenna systems is not a viable alternative to the proposed antenna.
 - (b) **Siting Options**
 - (i) The applicant shall be requested to identify siting options and any alternative locations considered.
 - (c) **Appearance**
 - (i) Antenna systems which are visible from residential areas are encouraged to employ innovative design measures to mitigate the visual impact of the antenna system.
 - (d) **Landscaping**
 - (i) The landscaping requirements of the land use district in which the development is proposed should be integrated into the site design, except where existing site vegetation is deemed comparable by the Municipal Planning Commission to the land use district requirements.



**(e) Lighting and Signage**

- (i) Lighting in addition to that which is required by applicable federal agencies shall be avoided. Security lighting may be considered provided it meets the requirements of the applicable land use district.
- (ii) Only signage that is required by applicable federal agencies is permitted. No advertising signage shall be permitted.

(f) Municipal Concurrence

- (i) The applicant shall be required to present the proposed development to the Municipal Planning Commission at a public meeting in accordance with subsection (1)(g) and submit the following plans at least two weeks before the scheduled meeting:
 - a. site plan identifying the location of the proposed development, access, distance from property lines, easements, rights-of-way or any other development constraint on the property, proposed fencing or other security measures, and landscaping plan; and
 - b. antenna height, type, design, material, appearance and lighting.
- (ii) Upon conclusion of the public consultation process, the Municipal Planning Commission will issue a response to the applicant in writing indicating either concurrence of the proposed development or specific concerns or comments relating to the antenna system.

(g) Public Consultation

- (i) The applicant shall be required to hold a public meeting before the Municipal Planning Commission at the Town office or another location approved by the Town administration to explain all aspects of the proposed development, including but not limited to siting, technology and appearance of the structure.
- (ii) The Town will notify all land owners within a distance of 500 m (1640 ft) of the proposed structure at the expense of the applicant. Optionally, the Town may provide a mailing list to the applicant for the required 500 m (1640 ft) notification.

8. WIND ENERGY**(1) Information Requirements**

An application for a development permit for a proposed small wind energy conversion system (SWECS) must be completed and submitted to the Development Officer accompanied by:

- (a) A site plan acceptable to the Development Officer indicating:
 - (i) the exact location of the SWECS on the parcel and all buildings and structures, registered easements or right-of-way, and any overhead utilities, dimensioned to the property lines and drawn to a satisfactory scale;
 - (ii) existing and proposed parking and loading areas, driveways, abutting streets, avenues and lanes, and surface drainage patterns.
- (b) Photographs and/or plans of the proposed SWECS showing the manufacturer's specification in subsection (c).
- (c) The manufacturer's specifications indicating:
 - (i) rated output in kilowatts;
 - (ii) safety features and noise characteristics;



- (iii) turbine height;
- (iv) blade diameter and rotor clearance;
- (v) nature and function of over speed controls which are provided; and
- (vi) estimated lifespan.
- (d) Specifications on the foundation and/or anchor design, including the location and anchoring of any guy wires.
- (e) Engineered plans, prepared by a professional engineer, for SWECS that are mounted or attached to any building demonstrating that the building can support the SWECS.
- (f) Any security measures proposed to ensure public safety and security.

(2) Referrals

Prior to making a decision on a development permit application for a SWECS, the Municipal Planning Commission may require that the application be referred to the following agencies and departments:

- (a) Transport Canada;
- (b) Navigation Canada;
- (c) Alberta Transportation;
- (d) any other federal or provincial agencies or departments deemed necessary.

(3) General Development Standards

Any SWECS shall be subject to the following general standards:

- (a) The SWECS shall only be allowed in land use districts where listed as a Permitted or Discretionary Use within Part 4 (Land Use Districts). SWECS are prohibited in all other districts.
- (b) The SWECS shall be setback from all property lines a distance equal to the height of the system.
- (c) The blade clearance of any SWECS shall not be less than 4.6 m (15 ft) above grade.
- (d) Any climbing apparatus associated with the SWECS shall be a minimum of 4.6 m (15 ft) above grade.
- (e) Any guy wires associated with a SWECS shall be accommodated entirely within the parcel and must be clearly visible from grade to a height of 2 m (6.6 ft).
- (f) The sound produced by the SWECS under normal operating conditions, as measured at the property line shall not exceed 60 dBA or 6 dBA over the background noise, whichever is greater.
- (g) The SWECS shall not display advertising or other marketing except as required in subsection (i).
- (h) The SWECS shall not be artificially illuminated except as required by a federal or provincial agency or department.
- (i) The manufacturer's identification, technical, warning, and emergency contact information must be affixed no lower than 0.9 m (3 ft) from the base of the tower and not higher than 1.5 m (5 ft) from the base of the tower.
- (j) The Development Authority may regulate the maximum number of SWECS permitted on a lot.





- (k) The Development Authority may require as a condition of approval that any SWECS be finished in a non-reflective matte and in a colour which minimizes the obtrusive impact of the SWECS to the satisfaction of the Development Authority.
- (l) The Development Authority may require as a condition of approval that any SWECS be surrounded by a security fence with a lockable gate not less than 1.8 m (6 ft) in height.
- (m) Prior to the installation of a SWECS the applicant and/or landowner shall obtain:
 - (i) all relevant federal and provincial permits and permissions;
 - (ii) an electrical permit, and if applicable, a building permit;
 - (iii) wire service provider approval for SWECS with a rated output of less than 10 kW that are proposed to be connected to the grid;
 - (iv) Alberta Utilities Commission approval for SWECS with a rate output greater than 10 kW that are proposed to be connected to the grid.
- (n) All components of the SWECS, including any electrical components, shall comply with the Canadian National Standards and shall bear the appropriate certification marks.
- (o) The SWECS system must be installed by a certified electrical contractor prior to operation.
- (p) Where the SWECS has been inactive for more than six consecutive months the applicant and/or landowner is required to decommission and remove the system at their expense. If the SWECS is not decommissioned and removed after six months of inactivity, the Town may undertake enforcement action.

(4) Decommissioning

- (a) Prior to removal of the SWECS the applicant and/or landowner shall submit documentation to the Development Officer demonstrating that the system has been disconnected from any electrical utilities.
- (b) All refuse associated with the decommissioning and dismantling of the SWECS shall be removed from the property and disposed of appropriately.
- (c) Upon removal of the SWECS the property shall be restored to its pre-construction condition to the satisfaction of the Development Officer.

9. SIGNS

- (1) No one shall erect, place, alter, or relocate a sign without having first obtained a development permit from the Development Authority, excepting signs that do not require a development permit in subsection (7).
- (2) An application for a permit to erect, place, alter or relocate a sign shall be made to the Development Officer and shall be accompanied by photographs and/or drawings, to an appropriate scale, showing:
 - (a) the location of all existing and proposed sign(s);
 - (b) the size, height, and other dimensions of the proposed sign(s), including any supporting structures;
 - (c) the location of the property boundaries of the parcel upon which the proposed sign(s) is to be located;
 - (d) the exact message content of the proposed sign face, the finish proposed for the sign(s) and type of illumination or animation, if any; and
 - (e) if a sign is to be attached to a building, the details regarding the extent of the projection.



- (3) The landowner or applicant shall be responsible for removal of the sign copy when the advertised use has been discontinued for a period of 14 months. The Development Authority may require the removal or alteration of any sign which in the opinion of the Development Authority is unsightly or is in such a state of disrepair as to constitute a hazard.
- (4) Prohibited signs include:
 - (a) billboards other than those erected by any local, provincial or federal government;
 - (b) signs which employ revolving, flashing or intermittent lights, or lights resembling emergency services, traffic signals, railway crossing signals, hazard warning devices or other similar lighting;
 - (c) signs which contain the words “stop”, “yield”, “caution”, “danger”, “warning” or other similar words denoting traffic or safety control;
 - (d) signs which emit amplified sounds or music or employ any motion picture projection or holography;
 - (e) animated or electronic message board signs in any residential district, and in any non-residential district, animated or electronic message board signs that employ changeable copy, animation or pictorial scenes at an intensity and/or interval which creates a public hazard or nuisance;
 - (f) signs located within the public right-of-way or on public property, except for canopy signs and temporary signs in accordance with this section and signs erected or approved by the Town, province or federal government; and
 - (g) signs that are attached to or appearing on any vehicle or trailer which is parked on a public right of way or any other public lands for the primary purpose of displaying the sign for any period of time.
- (5) The following general standards shall be applied to all signs:
 - (a) Quality, construction, aesthetic character and finish of a sign shall be to the satisfaction of the Development Authority.
 - (b) The area around sign structures shall be kept clean and free of overgrown vegetation, and free from refuse material as a condition of any sign permit.
 - (c) No sign shall be placed in a public road or laneway, either on the ground or mounted to another object, or sited in such a manner that, in the opinion of the Development Authority, causes confusion with or obstructs the vision of any information sign or traffic control sign, signal, light or other traffic device.
 - (d) Any sign appearing on street furniture, such as benches or garbage containers, that are located on public land or public road right-of-way must obtain an agreement with Council and obtain a sign permit from the Development Officer.
 - (e) No sign shall be located or placed in such a manner that, in the opinion of the Development Authority, will create a potential hazard, conflict with rights-of-way or easements, or conflict with the routing of any public utility.
 - (f) The source of light from any illuminated sign shall be steady and suitably shielded to the satisfaction of the Development Authority.
 - (g) Except as specified otherwise, a sign may be located within the required setback of the applicable land use district, provided it:
 - (i) complies with all other requirements of the land use district;
 - (ii) complies with the general standards in this section;
 - (iii) complies with the corner lot sight triangle requirements in Part 2, section 6; and





(iv) is entirely contained within the property boundary, excepting canopy signs.


- (h) Except as provided in subsection (5)(i), not more than the following number of signs shall be permitted per lot:

District	Maximum - Single Frontage	Maximum - Multiple Frontage
C-1	2	3
I-1	2	3
NC-1	1	2
R-1	1	1
R-2	1	1
POS-1	As required by the Development Authority	As required by the Development Authority
PI-1	1	2
UR-1	As required by the Development Authority	As required by the Development Authority
DC-1	As required by Council	As required by Council

- (i) The Development Authority, at their discretion, may approve signage in addition to that stipulated in subsection (5)(h) on a lot that contains multiple tenants or uses and which is located within the C-1, I-1, NC-1 or P1-1 districts.
- (j) In non-residential land use districts, where more than one sign is proposed for a use, the maximum sign area of all signs on a lot with a single frontage shall not exceed 13.9 m² (150 ft²) or 18.6 m² (200 ft²) on a lot with two or more frontages. Directional or informational signs up to a maximum of 0.2 m² (2 ft²), portable signs, temporary signs and window signs are excluded from the maximum sign area calculation.
- (6) Sign type regulations are as follows:

(a) Type 1: Canopy or Awning Signs

- (i) No part of a canopy or awning sign shall project more than 1.2 m (4 ft) over a public sidewalk or within 1 m (3.3 ft) of a curb adjoining a public roadway.
- (ii) A canopy or awning sign shall be mounted no less than 2.4 m (8 ft) above grade and shall not be supported by an "A" frame as shown on the following page.
- (iii) A canopy or awning sign shall not be clad with wood, metal, or solid fibre glass.
- (iv) Approval of any canopy or awning signage overhanging public land under the sign regulations is conditional upon the owners and/or occupiers of the premises upon which said sign is located entering into an encroachment and hold harmless agreement with the Town of Raymond. The agreement may be registered on title.

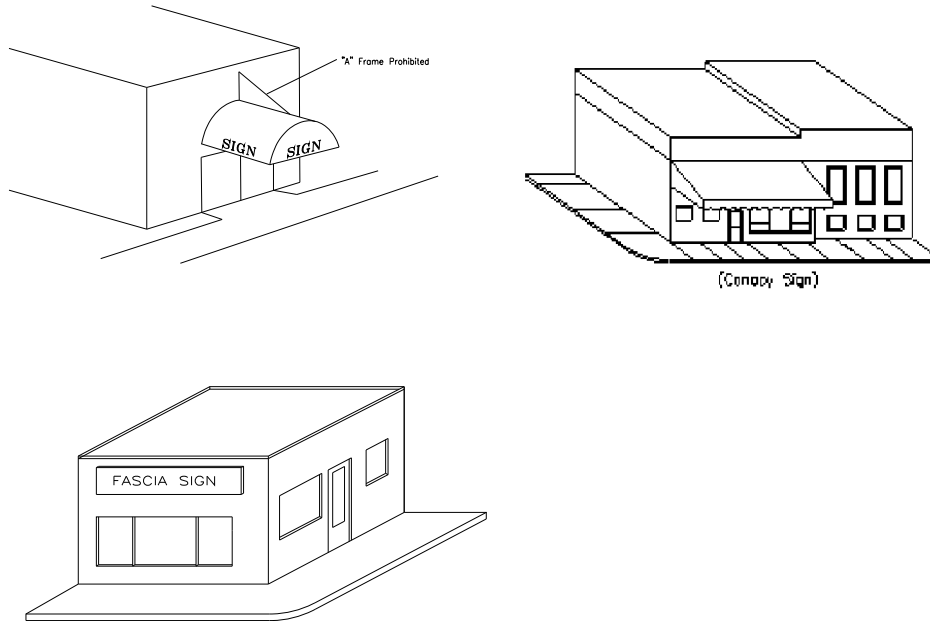


(b) Type 2: Fascia Signs

- (i) The combined total area of all fascia signs shall not exceed 15% of the exterior wall to which the sign is attached.
- (ii) A fascia sign shall not extend more than 3.3 m (1 ft) from the face of the building.
- (iii) Whenever there is a band of several fascia signs, they shall be of a consistent size and located near the same level as other similar signage on the premises and adjacent buildings.

(c) Type 3: Freestanding Signs

- (i) No more than one freestanding sign per lot shall be permitted.
- (ii) Freestanding signs must not exceed 7.6 m (25 ft) in height.
- (iii) Freestanding signs shall be setback a minimum of 1.5 m (5 ft) from a property line.
- (iv) The total sign area for each face of a freestanding sign is not to exceed 4.6 m² (50 ft²).
- (v) With the exception of directional and informational signage, any part of a freestanding sign that extends beyond a single support column shall be 2.7 m (9 ft.) above ground or sidewalk grade. Freestanding signs containing two or more support columns are not subject to this requirement.
- (vi) No temporary signs shall be suspended on or between support columns of any freestanding sign.

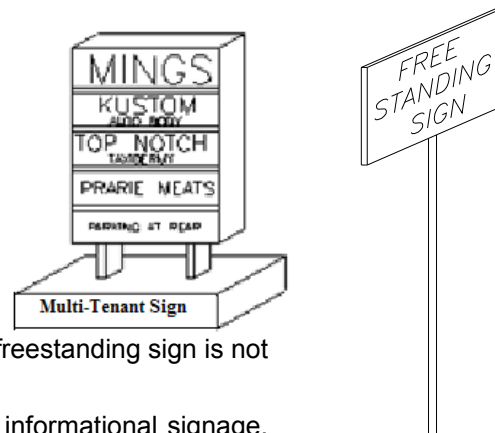


**(d) Type 4: Monument Signs**


- (i) Monument signs in any residential district shall be limited to use as an identification sign for a multi-unit complex, manufactured home community, subdivision, or non-residential use.
- (ii) A monument sign in any residential district must not exceed 1.8 m (6 ft) in height and 1.5 m² (16 ft²) in area and if supported by columns a minimum of two columns shall be required.
- (iii) Monument signs in non-residential districts must not exceed 1.2 m (4 ft) in height and 7.3 m² (24 ft²) in area.
- (iv) In non-residential districts no more than one monument sign per frontage shall be permitted.

**(e) Type 5: Portable and Sidewalk Signs**

- (i) Portable signs shall only be permitted as a temporary use.
- (ii) No more than one portable sign per frontage shall be allowed on a lot at one time.
- (iii) The display surface of a portable sign shall not exceed 3.7 m² (40 ft²).
- (iv) The maximum height of a portable sign must not exceed 3.5 m (12 ft) above grade.
- (v) A development permit for a portable sign shall be valid for a period of time not to exceed 120 days.
- (vi) Upon expiry of a development permit for a portable sign, the sign shall be removed within five (5) days.
- (vii) Sidewalk signs shall be weighted or otherwise stabilized against wind and shall be located in a manner as to not hinder pedestrian traffic.

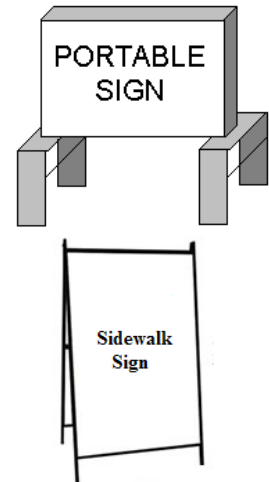
**(f) Type 6: Roof Signs**

- (i) No more than one roof sign per building shall be permitted.
- (ii) The display surface of a roof sign shall not exceed 9.3 m² (100 ft²).
- (iii) A roof sign shall not project more than 3.7 m (12 ft) above the highest point of the roof.
- (iv) Where the roof sign display surfaces are back-to-back in a common structure, it shall be construed to be a single sign.
- (v) Every roof sign shall be erected in such a manner that the support structure, guy wires, braces, and all other secondary supports are not visible, so that the roof sign appears to be an architectural component of the building, unless otherwise directed by the Development Authority.
- (vi) No roof sign shall extend beyond the ends or sides of the building.

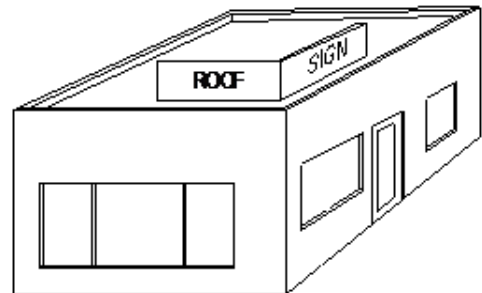

**(g) Type 7: Mural Signs**

- (i) No more than one mural sign shall be allowed per building.
- (ii) The location, theme, construction materials and size associated with the mural shall be to the satisfaction of the Development Authority.
- (iii) The mural must be a painting or other decorative work (artistic rendering/scene) and no mural shall be created to solely display a commercial message or depiction.
- (iv) Display of text, including a business name or commercial message, within a mural shall not exceed 10% coverage of the wall surface area, up to a maximum coverage size of 9.3 m² (100 ft²).

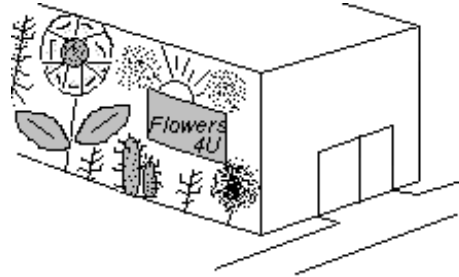**(h) Type 8: Off-Premises Signs**

- (i) No off-premises sign shall be roof mounted.
- (ii) Off-premises signs shall be setback a minimum of 1.5 m (5 ft) from a property line.
- (iii) The display surface of any off-premises signage visible from a roadway shall not exceed 2.3 m² (25 ft²).
- (iv) Off-premises signs shall only identify businesses or services licensed to operate in the Town of Raymond, charitable organizations or service clubs, or public and institutional uses.
- (v) Off-premises signage shall comply with all other provisions of this Bylaw unless specifically exempted.
- (vi) A separation distance of 46.5 m (500 ft) shall be maintained between off-premises freestanding signs of any type.

(i) Type 9: Window Signs

- (i) In any residential district, a maximum of one window sign per lot not to exceed 0.38 m² (4 ft²) in area may be permitted.
- (ii) In all other districts, no more than 50% of the total area of all the windows in a building may be covered by a window sign.

(7) Signs not requiring a permit:

A development permit is not required for any of the following sign types, provided the sign otherwise complies with the bylaw and is suitably maintained to the satisfaction of the Development Authority:

- a sign erected by any local, provincial or federal government or a hospital, public school or publicly funded and administered senior care facility;
- signs approved in conjunction with a home occupation permit;
- a temporary on-site sign associated with an approved construction project, provided such signs are removed within 14 days of the completion of construction;
- political posters, provided all such signage is removed within 2 days after the completion of the relevant election or plebiscite;
- a temporary real estate sign located on the subject property, not to exceed 0.9 m² (10 ft²) provided all such signage is removed within 30 days after the sale or lease of the premises;





- garage sale signs, provided they are not located within a public right-of-way and the owner of the property upon which the sign is located has approved its placement and that the sign is removed immediately upon the conclusion of the sale. These signs shall not be displayed for more than 7 days;
- on-premises residency, directional or information signage and incidental signs, 0.2 m² (2 ft²) or less in display surface;
- any traffic or directional signs and informational signage erected by the Town of Raymond or the Alberta Government or the Federal Government;
- any community service bulletin board approved by the Town of Raymond and any notices posted on the bulletin board;
- in non-residential land use districts, any window sign posted or printed on the interior of the premises provided that no more than 50% of the total area of windows in the building are covered;
- in non-residential land use districts, a sidewalk sign erected during normal business hours to advertise sale of goods or special promotion;
- names of buildings, dates of erection, monumental citations, commemorative tablets and other similar signage when carved into stone, concrete or similar material or made of metal, bronze, aluminium or other permanent type construction and made an integral part of the structure;
- temporary decorations or displays clearly incidental, customary and commonly associated with holiday celebrations; and
- the maintenance of a lawful sign that does not alter its location, height, dimensions, structural framework; or
- change in copy of a lawful sign.

10. RETAIL CANNABIS STORE

- (1) A retail cannabis store shall not be approved if any portion of an exterior wall of the store is located within 300 m (984 ft) of:
 - (a) the boundary of a parcel of land on which a provincial health care facility is located, including any associated grounds;
 - (b) the boundary of a parcel of land containing a school (public or private), including any associated school grounds; or
 - (c) the boundary of a parcel of land that is designated as school reserve (SR) or municipal and school reserve (MSR) under the *Municipal Government Act*.
- (2) A retail cannabis store shall not be approved if any portion of an exterior wall of the store is located within 300 m (984 ft) of another retail cannabis store (measured to the exterior wall).
- (3) All parking and loading area requirements shall be provided in accordance with section 14, Off-Street Parking and Loading Requirements and Design Standards, Part 2 General Development Standards. The "Retail store" category in Table 1 – Minimum Required Off-street Parking, section 14, Part 2, shall be used to calculate off-street parking space requirements for a retail cannabis store.
- (4) The hours of operation for a retail cannabis store shall be limited to 10 a.m. to 9 p.m. daily.



- (5) All retail cannabis stores shall be subject to the condition that the applicant is responsible for obtaining all applicable approvals from the Alberta Gaming and Liquor Commission with a copy of such approvals submitted to the Town prior to operation of a retail cannabis store.
- (6) The applicant proposing a retail cannabis store shall submit the following additional information with the development permit application:
 - (a) documentation demonstrating how the cannabis retail store complies with the Conditions Governing Cannabis Store Premises under the *Alberta Gaming, Liquor and Cannabis Regulation*; and
 - (b) proposed exterior business signage and information demonstrating compliance with the Alberta Gaming and Liquor Commission store names.

11. CANNABIS PRODUCTION FACILITY

- (1) The owner or applicant must provide as a condition of development a copy of the current licence for all activities associated with the cannabis production facility as issued by Health Canada.
- (2) The owner or applicant must obtain any other approval, permit, authorization, consent or licence that may be required to ensure compliance with applicable federal, provincial and other municipal legislation.
- (3) A cannabis production facility shall not be approved within 300 m (984 ft) of a residential district, measured from the building containing the use to the nearest property line of a parcel designated residential, unless the Development Authority is satisfied that adequate measures and high operational standards will be undertaken and maintained to minimize nuisance, hazard or noxious effect on vicinity land uses.
- (4) The development must be undertaken in a manner such that all of the processes and functions are fully enclosed within a building, including waste materials.
- (5) The development must include equipment designed and intended to remove odours from the air where it is discharged from the building as part of the ventilation system.
- (6) All parking and loading area requirements shall be provided in accordance with section 14, Off-Street Parking and Loading Requirements and Design Standards, Part 2 General Development Standards. The "Research and development facility" category in Table 1 – Minimum Required Off-street Parking, section 14, Part 2, shall be used to calculate off-street parking space requirements for a retail cannabis store.
- (7) A public utility and waste management plan shall be submitted with the development permit application that describes:
 - (a) estimated volume of monthly water usage;
 - (b) incineration of waste products and airborne emissions, including smell;
 - (c) the quantity and characteristics of liquid and waste material discharged by the facility; and
 - (d) the method and location of collection and disposal of liquid and waste material.





PART 4: LAND USE DISTRICTS





PART 4: LAND USE DISTRICTS

LAND USE DISTRICTS

1. LAND USE DISTRICTS

For the purposes of this bylaw, the land within the boundaries of the Town is classified into one or more of the Land Use Districts specified in this part and delineated on the attached map titled “Land Use Districts Map”.

2. LAND USE DISTRICTS MAP

- (1) The Land Use Districts Map, as may be amended from time to time in accordance with this bylaw, is attached to and forms part of this bylaw.
- (2) The Land Use Districts Map shall among other things bear the following identification:
 - (a) Town of Raymond Land Use Districts Map;
 - (b) Land Use Bylaw number, as amended; and
 - (c) adoption date.

LAND USE DISTRICTS REGULATIONS

3. Part 4 establishes the regulations for the land use districts within the Town of Raymond:

Land Use District	Abbreviation
General Residential	R-1
Manufactured Home Park	R-2
General Commercial	C-1
Neighbourhood Commercial	NC-1
Industrial	I-1
Parks and Open Space	POS-1
Public and Institutional	PI-1
Urban Reserve	UR-1
Direct Control	DC-1



**GENERAL RESIDENTIAL – R-1****1. INTENT**

To accommodate primarily single-detached residences while allowing for a variety of housing types and complementary development on a discretionary basis.

2. USES**(1) Permitted Uses**

Accessory structure:
49 m² (528 ft²) or less
Dwelling:
Single-detached site-built
Home Occupation 1

(2) Discretionary Uses - Development Officer

Accessory structure:
greater than 49 m² (528 ft²)
Accessory use
Shipping container, temporary
Show homes

(3) Prohibited Uses

Dwelling, manufactured
Dwelling, moved-in
Travel Trailers, Motor Homes or other
Recreational Vehicles used as dwellings

Any use not listed as either a permitted or discretionary use or deemed a similar use in accordance with Part 1, section 33 (Similar Use)

(4) Discretionary Uses - Municipal Planning Commission

Bed and breakfast
Boarding home
Child care facility
Clubs and organizations
Communal facility
Construction camp
Dwelling:
Accessory
Apartment
Duplex
Multi-unit
Semi-detached
Single-detached, prefabricated
Dwelling group
Excavation
Home occupation 2
Natural area
Parks and playgrounds
Senior citizen housing
Signs, type 4, 9
Stockpile
Utilities

3. GENERAL DEVELOPMENT STANDARDS

The General Development Standards contained in Part 2 are applicable, unless otherwise specified in the sections of this district.

4. MINIMUM LOT SIZE

Use	Width		Length		Area	
	m	ft	m	ft	m	ft
Dwelling, single-detached (all types)	15.2	50	33.5	110	511.0	5500
Dwelling, duplex	20.1	66	33.5	110	674.5	7260
Dwelling, semi-detached (each unit)	10.1	33	33.5	110	338.4	3630
All other uses	As required by the Development Authority					



5. MINIMUM SETBACK REQUIREMENTS – Principal Structure

Use	Front		Secondary Front (Corner Lots)		Side		Rear	
	m	ft	m	ft	m	ft	m	ft
Dwelling, single-detached (all types)	7.6	25	3.8	12.5	1.5	5	7.6	25
Dwelling, semi-detached	7.6	25	3.8	12.5	1.5	5	7.6	25
Dwelling, duplex	7.6	25	3.8	12.5	1.5	5	7.6	25
All other uses	As required by the Development Authority							

- (1) Permanent structures must be placed a minimum of 12.2 m (40 ft) from the property line adjacent to a lane in an infill block where road right-of-way has not been dedicated. This area shall be reserved for future road widening and front yard requirements when these blocks are resubdivided.
- (2) The Development Authority may determine which front yard will be deemed the secondary front depending on the orientation of existing dwellings within a block.
- (3) Development adjacent to highways is also subject to requirements of Alberta Transportation.
- (4) Structures that are attached to a principal structure are subject to the principal setbacks, excepting the permitted projections in Part 2, section 13.
- (5) Also refer to Part 2, sections 6 and 12 for corner lot sight triangle requirements and setbacks from easements.

6. MAXIMUM FRONT SETBACK REQUIREMENTS – Principal Structure

Principal structures: 10.7 m (35 ft)

7. MINIMUM SETBACK REQUIREMENTS – Accessory Structure

Use	Front		Secondary Front (Corner Lots)		Side		Rear	
	m	ft	m	ft	m	ft	m	ft
Accessory structure	Same as principal structure		Same as principal structure		1.5	5	1.5	5

- (1) The front setback and secondary front setback of an accessory structure shall not be less than the front setback, and as applicable, the secondary front setback of the approved principal structure.
- (2) Permanent structures must be placed a minimum of 12.2 m (40 ft) from the property line adjacent to a lane in an infill block where road right-of-way has not been dedicated. This area shall be reserved for future road widening and front yard requirements when these blocks are resubdivided.



- (3) Accessory structures shall be constructed such that eaves shall be no closer than 0.6 m (2 ft) from a side lot line or rear lot line and all drainage is conducted to the appropriate storm drain via the applicant's property.
- (4) Also refer to Part 2, sections 6 and 12 for corner lot sight triangle requirements and setbacks from easements.

8. MAXIMUM LOT COVERAGE

Principal and accessory structures:	45% (combined total of principal and all accessory structures)
Accessory structure:	The combined total of all accessory structures not to exceed 83.6 m ² (900 ft ²)
All other uses:	As required by the Development Authority

9. MINIMUM FLOOR AREA

Dwelling, single-detached (all types):	83.6 m ² (900 ft ²)
Dwelling, semi-detached/duplex:	74.3 m ² (800 ft ²), per dwelling unit
All other uses:	As required by the Development Authority

10. MINIMUM BUILDING WIDTH

Dwelling, single-detached (all types):	7.3 m (24 ft)*
Dwelling, semi-detached/duplex:	7.3 m (24 ft), per dwelling unit*
All other uses:	As required by the Development Authority*

*Applicable to new development

11. MAXIMUM BUILDING HEIGHT

Dwelling, single-detached (all types):	10.1 m (33 ft)
Dwelling, semi-detached/duplex:	10.1 m (33 ft)
Accessory structure:	6.1 m (20 ft)
All other uses:	As required by the Development Authority

12. PREFABRICATED DWELLING STANDARDS

- (1) Prefabricated dwellings shall be:
 - (a) new factory built construction that has not been previously lived in, CSA certified, and built to the Alberta Building Code; or
 - (b) in the case of ready-to-move dwellings, new construction that has not been previously lived in and built to the current Alberta Building Code.
- (2) Colour photographs illustrating the exterior of the dwelling and a set of professional building plans illustrating the exterior design, floor plan, elevations, and foundation type of the home must accompany any development permit for a prefabricated dwelling.
- (3) Prefabricated dwellings shall be placed on a conventional, permanent concrete foundation (either a basement foundation, slab-on-grade or crawl space).



- (4) The design, character and appearance of the home shall be consistent with the intent of the land use district.
- (5) The minimum roof pitch shall be at least 4/12.
- (6) The Development Authority may impose conditions regulating the exterior finish and roofline to ensure compatibility of housing types within the land use district.

13. LANDSCAPING AND SCREENING

- (1) The front yard and secondary front yard of a lot must be comprehensively landscaped, except those areas occupied by sidewalks or driveways, to the satisfaction of the Development Authority.
- (2) Landscaping shall consist of any or all of the following:
 - (a) vegetation (e.g. trees, shrubs, lawn, flowers);
 - (b) ground cover such as large feature rocks, bark chip, field stone, crushed rock, or other similar features (approval by the Development Officer is required if this type of landscaping exceeds 25% of the total landscaped area);
 - (c) innovative landscaping features, as approved by the Development Officer.
- (3) No cottonwood tree of any specie or variety shall be planted in the municipality.
- (4) Parking lots shall be landscaped and/or screened as required by the Development Authority.
- (5) The Development Authority may impose additional landscaping or screening requirements on a development approval for a permitted or discretionary use to improve the quality or compatibility of the proposed development.

14. FENCING

- (1) No fence, wall, gate, hedge or other means of enclosure shall extend more than 0.9 m (3 ft) above the ground in any front yard or secondary front yard without an approved development permit.
- (2) Fences in the rear and side yards must not exceed 2 m (6.6 ft) in height without an approved development permit.
- (3) Fencing shall not be permitted to be constructed within any developed or undeveloped roadway or laneway right-of-way. Removal of such fencing will be at the property owner's expense.
- (4) Subdivision perimeter fencing is subject to the approval of the Municipal Planning Commission.
- (5) Where a permit is required for fencing, the Development Authority may regulate the material types and colours used for the fence. Regardless of fence height, barbed wire fencing is prohibited.
- (6) Refer also to Part 2, section 6, for corner lot sight triangle requirements.



**15. OFF-STREET PARKING AND DRIVEWAY REQUIREMENTS**

- (1) Minimum off-street parking requirements are as follows:

Use	Minimum No. of Off-Street Parking Spaces
Dwelling:	
Accessory.....	1 per dwelling unit
Single-detached (all types).....	2 per dwelling unit
Semi-detached.....	2 per dwelling unit
Duplex	2 per dwelling unit
All other uses.....	As required in Part 2, section 14, (Off-Street Parking and Loading Requirements and Design Standards)

- (2) The Development Authority may require any off-street parking space or driveway to be paved as a condition of approval.
- (3) Off-street parking spaces and driveways shall be constructed in a manner which will permit adequate drainage, snow removal and maintenance.
- (4) Vehicular access for corner lots will be limited to locations along the minor street unless site specific considerations require otherwise.
- (5) Only one driveway per lot is permitted for accessory, single-detached, semi-detached and duplex residential development.
- (6) The maximum number of driveways per lot for all other uses shall be as required by the Development Authority.
- (7) Driveway standards for residential uses are as follows:
- (a) Minimum driveway width: 3.0 m (10 ft)
 - (b) Maximum driveway width:
 - If lot width is 18.3 m (60 ft) or less: 7.3 m (24 ft)
 - If lot width is greater than 18.3 m (60 ft): 9.1 m (30 ft)
 - (c) Setback from lane: 3.0 m (10 ft)
 - (d) Setback from intersection of public roadways: 6.1 m (20 ft)
- (8) Any residential (single-detached, duplex or semi-detached use) hard surfaced or gravel driveway, parking pad not supporting a garage or carport, walkway, and/or paving stones or similar impervious ground cover is limited to a maximum of 25% lot coverage unless approved otherwise by a development permit. For all other uses, the lot coverage for driveways, parking pads/lots walkways and other similar impervious surfaces is as required by the Development Authority.
- (9) Parking and loading standards for all other uses are as stipulated in Part 2, section 14, (Off-Street Parking and Loading Requirements and Design Standards).



USE SPECIFIC STANDARDS

16. USE SPECIFIC STANDARDS

(1) Intent

The use specific standards in sections 16-23 of this district are intended to provide additional regulation in accordance with the following objectives:

- (a) to protect the residential character of residential areas and districts;
- (b) to ensure that more intensive residential uses and other non-residential uses that may be permitted within the district do not interfere with the amenities of adjacent residents and/or are incidental and subordinate to the principal residential use on the property.

(2) District Requirements and General Development Standards Applicability

The requirements of this district and the general development standards in Part 2 are applicable to the uses in sections 17-23 of this district.

17. BED AND BREAKFAST ACCOMMODATIONS

(1) Bed and breakfast accommodations are subject to the following additional standards:

- (a) The bed and breakfast shall be operated by a full-time resident of the dwelling.
- (b) The use shall only be permitted within a single-detached, semi-detached or duplex dwelling unit.
- (c) The operation is limited to a maximum of five guest rooms and ten guests at any one time in addition to the full-time residents of the dwelling.
- (d) One off-street parking space is required for each guest room in addition to the off-street parking requirements for the dwelling.
- (e) A maximum of one non-resident employee is permitted.
- (f) The residential character of the dwelling shall be maintained and be consistent with the intent of the district.
- (g) Guest rooms shall not be permitted to contain cooking or kitchen facilities.
- (h) Meals may be provided to registered guests only.
- (i) The maximum length of accommodation for guests is limited to 14 consecutive days.
- (j) Signage may be permitted subject to the requirements in Part 3, section 9 (Signs).
- (k) The applicant shall be responsible for compliance with the Alberta Health Standards and Guidelines and the Alberta Building Code requirements for Bed and Breakfast accommodations.
- (l) The issuance of a development permit in no way exempts the applicant from obtaining a business license from the Town and any other Provincial approvals that may be required.

18. CHILDCARE FACILITIES

(1) Childcare facilities are subject to the following additional standards:

- (a) No exterior alterations shall be undertaken to a dwelling or former dwelling which would be inconsistent with the residential character of the building or property.





- (b) A landscaping plan shall be submitted with the development permit application. The Development Authority may require that a landscaping plan be prepared by a professional. An irrigation plan may also be required.
- (c) A minimum of one off-street parking space per employee at the use at any given time must be provided.
- (d) A minimum of one off-street loading zone for every 10 children must be provided. The location of passenger loading zones for child care facilities may be specified as a condition of approval on the development permit.
- (e) A minimum 1.5 m (5 ft) wide landscaped buffer strip is required between the parking lot and an adjacent residential lot. The Development Authority, depending on the intensity of the development, may increase the minimum required width of the landscaped buffer strip.
- (f) Outdoor play areas shall be screened from adjacent properties to the satisfaction of the Development Authority.
- (g) The applicant shall be responsible for complying with the Child Care Licensing Act and obtaining all necessary approvals required from regulatory agencies.
- (h) The issuance of a development permit in no way exempts the applicant from obtaining a business license from the Town and any other Provincial approvals that may be required.

19. DWELLINGS

(1) Accessory Dwelling

Accessory dwellings are subject to the following additional standards:

- (a) Accessory dwellings shall only be permitted on lots with a developed single-detached or semi-detached dwelling. Accessory dwellings proposed on lots with apartment, duplex or multi-unit dwellings shall be classified as a dwelling group.
- (b) An accessory dwelling may be located within:
 - (i) a principal dwelling; or
 - (ii) an accessory structure.
- (c) No more than one accessory dwelling shall be permitted on any lot.
- (d) Either the principal dwelling or the accessory dwelling must be owner occupied.
- (e) One off-street parking space must be provided for the accessory dwelling in addition to the off-street parking requirements for the principal dwelling.
- (f) An accessory dwelling within an accessory structure must be located a minimum of 3 m (10 ft) from the principal dwelling, and meet the minimum setback requirements and construction standards of the Safety Codes. The front, side and rear setbacks for accessory structures shall apply to the accessory dwelling.
- (g) The maximum square footage of an accessory dwelling within an accessory structure is limited to 74.3 m² (800 ft²).
- (h) Accessory dwellings shall be constructed on permanent foundations.
- (i) Accessory dwellings shall be integrated into the site by appropriate site grading, earthwork and landscaping and be harmonious with the character of the neighbourhood.
- (j) The principal dwelling and any accessory dwelling must share the existing driveway access to a public road.



- (k) The structure containing the accessory dwelling must reflect the design of the principal dwelling, incorporating similar features such as window and door detailing, exterior cladding materials and colours and roof lines.
- (l) In developing an accessory dwelling, the owner shall comply with all applicable requirements of the Safety Codes as amended from time to time, which may include, but is not limited to, fire wall separations, accesses and heating systems for each dwelling unit.

(2) Apartment and Multi-unit dwellings

Apartment and multi-unit dwellings are subject to the following additional standards:

- (a) Design of an apartment or multi-unit dwelling shall consider the height, building design and nature of surrounding residential development.
- (b) A landscaping plan shall be submitted with the development permit application. The Development Authority may require that a landscaping plan be prepared by a professional. An irrigation plan may also be required.
- (c) Apartment dwellings are required to provide a minimum of 10% of the lot area for common open space and on-site amenities such as playground equipment, barbeque areas, recreation areas or other similar features. The minimum open space requirement may be increased as required by the Development Authority dependent upon the density of the proposed development.
- (d) A minimum 1.5 m (5 ft) wide landscaped buffer strip is required between a parking lot and an adjacent residential lot. The Development Authority, depending on the intensity of the development, may increase the minimum required width of the landscaped buffer strip.
- (e) The Development Authority may regulate the maximum density of apartments and multi-unit dwellings within a block or subdivision based on the policies of the Municipal Development Plan and consideration of:
 - (i) density of existing development within the block;
 - (ii) adequacy and proximity of community facilities such as schools, shopping, recreational facilities and open space;
 - (iii) adequacy of utilities to accommodate the proposed use;
 - (iv) impacts on future land uses and the street system;
 - (v) any other matters deemed pertinent by the Development Authority.

20. DWELLING GROUP

- (1) Dwelling groups are subject to the following additional standards:
 - (a) Design of the dwelling group shall consider the height, building design and nature of surrounding residential development.
 - (b) The arrangement of the structures in a dwelling group is subject to the approval of the Municipal Planning Commission and the requirements of the Alberta Building Code, as amended.
 - (c) A landscaping plan shall be submitted with the development permit application. The Development Authority may require that a landscape plan be prepared by a professional. An irrigation plan may also be required.





- (d) A minimum of 10% of the lot area is to be provided for common open space and on-site amenities such as playground equipment, barbeque areas, recreation areas or other similar features. The minimum open space requirement may be increased as required by the Development Authority dependent upon the density of the proposed development.
- (e) A minimum 1.5 m (5 ft) wide landscaped buffer strip is required between the parking lot and an adjacent residential lot. The Development Authority, depending on the intensity of the development, may increase the minimum required width of the landscaped buffer strip.
- (f) The Development Authority may regulate the maximum density of apartments and multi-unit dwellings within a block or subdivision based on the policies of the Municipal Development Plan and consideration of:
 - (i) density of existing development within the block;
 - (ii) adequacy and proximity of community facilities such as schools, shopping, recreational facilities and open space;
 - (iii) adequacy of utilities to accommodate the proposed use;
 - (iv) impacts on future land uses and the street system;
 - (v) any other matters deemed pertinent by the Development Authority.

21. HOME OCCUPATIONS

- (1) Home occupations shall be classified by the Development Officer in accordance with the following:

(a) Home Occupation 1

A small-scale, home occupation contained within the principal dwelling involving:

- (i) phone and office use only;
- (ii) no outdoor storage and/or display of goods; and
- (iii) no customer/client visits to the residence.

(b) Home Occupation 2

All other home occupations shall be classified as a home occupation 2 and may involve:

- (i) the use of a principal structure, garage and/or accessory structure;
- (ii) limited outdoor storage provided that it is screened from view and/or display of goods within the residence, garage or accessory structure;
- (iii) limited volume of on-premises sales;
- (iv) a maximum of one non-resident employee; and
- (v) limited customer/client visits.

- (2) Home Occupations are subject to the following additional standards:

- (a) A home occupation shall be incidental and subordinate to the principal residential use of the dwelling and shall not change the external appearance or character of the dwelling. There shall be no business activities associated with the home occupation conducted on the lot outside the dwelling or accessory structure.



- (b) Allowances for home occupations are intended to foster small-scale business. Home occupations will be required to relocate to a suitable commercial or industrial district when they become incompatible with a residential area or become unsuitable as a home occupation.
- (c) A home occupation 2 shall not be permitted, if in the opinion of the Development Authority, the use would be more appropriately located within a commercial or industrial district.
- (d) The business operator shall be a full-time resident of the dwelling.
- (e) Unless otherwise approved by the Municipal Planning Commission, not more than one home occupation is permitted on a lot.
- (f) The use must not generate more vehicular or pedestrian traffic and vehicular parking than normal within the district.
- (g) No offensive noise, vibration, electrical interference, smoke, dust, odours, heat or glare shall be produced by the use.
- (h) No use shall cause an increase in the demand placed on any one or more utilities (water, sewer, garbage, etc.) such that the combined total consumption for a dwelling and its home occupation exceed the normal demand for residences in the area.
- (i) Home occupations shall not include any use that would, in the opinion of the Development Authority, materially interfere with or affect the use or enjoyment of neighbouring properties.
- (j) Signage advertising a **home occupation 1** is limited to one sign located in the structure window up to a maximum of 0.4 m² (4 ft²) in size and must be approved by the Development Authority. Signage for a **home occupation 2** shall be as approved by the Development Authority.
- (k) The Development Authority may regulate the hours of operation, the number of customer visits, outdoor storage and screening and landscaping requirements for outdoor storage.
- (l) Any changes to an approved home occupation require the approval of the Development Authority.
- (m) All permits issued for home occupations shall be subject to the condition that the permit may be revoked at any time, if, in the opinion of the Development Authority, the use is or has become detrimental to the residential character or the amenities of the neighbourhood.
- (n) The development permit for the use shall be valid only for the period of time the property is occupied by the applicant for such approved use and is not transferable to another location or another person.
- (o) The issuance of a development permit in no way exempts the applicant from obtaining a business license from the Town and any other Provincial approvals that may be required.

22. OTHER

Refer to Part 3, Use Specific Standards for the following uses:

1. ACCESSORY STRUCTURES AND USES
2. PRIVATE SWIMMING POOLS
3. SATELLITE DISHES AND RADIO OR TELEVISION ANTENNA





4. SHIPPING CONTAINERS
5. SHOW HOMES
6. SOLAR COLLECTOR
7. TELECOMMUNICATION ANTENNA SITING PROTOCOLS
9. SIGNS

SUBDIVISION

23. SUBDIVISION CRITERIA

Refer to Part 1, section 55.

**MANUFACTURED HOME PARK – R-2****1. INTENT**

To provide for development of Manufactured Home Parks in accordance with an approved Manufactured Home Park Comprehensive Plan.

2. USES**(1) Permitted Uses**

None

(2) Discretionary Uses - Development Officer

Accessory structure

Accessory use

Dwelling:

Single-detached manufactured, new

Single-detached manufactured,
used

Home occupation 1

Show homes

Shipping container, temporary

(3) Prohibited Uses

Travel Trailers, Motor Homes or other
Recreational Vehicles used as
dwellings

Any use not listed as either a
permitted or discretionary use or
deemed a similar use in accordance
with Part 1, section 33 (Similar Use)

(4) Discretionary Uses - Municipal Planning Commission

Clubs and organizations

Communal facility

Construction camp

Dwelling:

Single-detached site built for park
operator

Excavation

Home occupation 2

Manufactured home park

Natural area

Parks and playgrounds

Signs, type 4, 9

Stockpile

Utilities

3. DEVELOPMENT PROCEDURE

- (1) An approved Manufactured Home Park Comprehensive Plan is required prior to subdivision and/or development of land in this district.
- (2) The Manufactured Home Park Comprehensive Plan may be approved by resolution of Council in conjunction with a redesignation application or by resolution of the Municipal Planning Commission in conjunction with the issuance of a development permit for the Manufactured Home Park.
- (3) All subsequent development shall conform to the approved Manufactured Home Park Comprehensive Plan.
- (4) The approval of a Manufactured Home Park Comprehensive Plan does not exempt the developer from obtaining a development permit approval for the Manufactured Home Park.
- (5) Development of any use within the Manufactured Home Park, including the placement of dwellings on the internal manufactured home sites, requires the issuance of a development permit.



4. ELIGIBLE MANUFACTURED HOMES

- (1) Eligible manufactured homes include:
 - (a) new CSA approved factory built units;
 - (b) used CSA approved factory built units in a good state of repair, as determined by the Development Officer, that have been deemed by a certified appraiser to have an estimated remaining life of not less than 15 years.
- (2) Any application for a development permit to locate a manufactured home shall include the following additional information:
 - (a) new manufactured homes:
 - (i) CSA certification, model and serial numbers.
 - (b) used manufactured homes:
 - (i) recent colour photographs showing the complete exterior of the structure;
 - (ii) CSA certification, model and serial numbers; and
 - (iii) the certified property appraiser's report documenting the estimated remaining life of the manufactured home.

5. GENERAL DEVELOPMENT STANDARDS

The General Development Standards contained in Part 2 are applicable, unless otherwise specified in the sections of this district.

6. MINIMUM LOT SIZE

Use	Area			
	Minimum		Maximum	
	Hectares	Acres	Hectares	Acres
Manufactured home park	2	5	4	10
All uses	As required by the Development Authority in accordance with an approved Manufactured Home Park Comprehensive Plan			

7. MINIMUM SETBACKS

All uses: in accordance with an approved Manufactured Home Park Comprehensive Plan

8. MAXIMUM LOT COVERAGE

All uses: in accordance with an approved Manufactured Home Park Comprehensive Plan

9. MINIMUM FLOOR AREA

Single-wide manufactured home: 58.1 m² (625 ft²)

Double-wide manufactured home: 79.9 m² (860 ft²)

All other uses: As required by the Development Authority



**10. MAXIMUM BUILDING HEIGHT**

Manufactured home:	6.1 m (20 ft)
Accessory structures:	4.9 m (16 ft)
All other uses:	As required by the Development Authority

11. FOUNDATIONS

All manufactured homes shall be placed on foundations constructed in accordance with the CSA standards and shall be skirted to the satisfaction of the Development Officer.

12. LANDSCAPING AND SCREENING

Landscaping and screening shall be in accordance with an approved Manufactured Home Park Comprehensive plan.

13. FENCING

- (1) Any fencing on internal manufactured home sites shall be done only with the permission of the registered owner subject to the following requirements:
 - (a) No fence, wall, gate, hedge or any combination thereof shall extend more than 0.9 m (3 ft) above the ground in any front yard area of an internal manufactured home site without an approved development permit.
 - (b) Fences in the rear and side yards of an internal manufactured home site shall not exceed 2 m (6.6 ft) in height without an approved development permit.
- (2) Fencing shall not be permitted to be constructed within any developed or undeveloped roadway or laneway right-of-way. Removal of such fencing will be at the property owner's expense.
- (3) Where a permit is required for fencing, the Development Authority may regulate the material types and colours used for the fence. Regardless of fence height, barbed wire fencing is prohibited.
- (4) Perimeter fencing for the manufactured home community shall be as approved in the Manufactured Home Park Comprehensive Plan.
- (5) Refer also to Part 2, section 6, for corner lot sight triangle requirements.

14. MANUFACTURED HOME PARK COMPREHENSIVE PLAN REQUIREMENTS

- (1) A Manufactured Home Park Comprehensive Plan shall be developed in accordance with the General Development Standards in Part 2 and the requirements and design standards of this district.
- (2) Information and drawings submitted by the applicant shall include:
 - (a) Site Plan identifying:
 - (i) the Manufactured Home Park site area and its immediate surroundings;
 - (ii) dimensions and minimum setbacks for the internal manufactured home sites and any other proposed uses;
 - (iii) the internal street layout, pavement widths, parking stalls;
 - (iv) the open space, walkways, and any recreational facilities;



- (v) any storage buildings, communal facilities, garbage enclosures;
- (vi) any other information deemed necessary by the Development Authority.

(b) Utility Plan indicating:

- (i) the location of all utilities necessary for the provision of services to the area including water supply, sanitary sewer, storm sewer, electrical, natural gas, telephone, cable, lighting, and fire suppression;
- (ii) the sizing and specifications of all utilities is to be determined in consultation with the Town of Raymond Public Works Department and the respective utility companies or agencies.

(c) Preliminary Stormwater Management Plan:

- (i) preliminary proposal for management of stormwater including direction of flows, estimated flows, location and size of any stormwater ponds, and any other information deemed necessary by the Development Authority.

(d) Landscaping Plan identifying:

- (i) ground cover, tree types and other plantings for internal buffer strips, open space, park accesses, and any communal facilities, playground areas, etc.;
- (ii) irrigation plan for internal buffer strips, open space, park accesses, and any communal facilities, playground areas, etc.

(e) Layout Plan for Internal Manufactured Home Site indicating:

- (i) typical arrangement of manufactured homes;
- (ii) mix of single-wide and double wide manufactured homes;
- (iii) parking areas for internal manufactured home sites; and
- (iv) minimum landscaping requirements for internal manufactured home sites.

(f) Maximum number of dwelling units permitted within the park.

(g) Maximum percent lot coverage for each use within the park.

(h) Guidelines and standards that regulate the design and materials of dwellings, communal facilities, carports, patios, porches, foundations, fences and other attached or detached structures.

(i) Any additional information as required by the Development Authority.

15. MANUFACTURED HOME PARK COMPREHENSIVE PLAN – DESIGN STANDARDS

(1) Compatibility with Residential Uses

The design of the Manufactured Home Park and subsequent placement of manufactured homes on the internal sites must be compatible with adjoining residential development.

(2) Density

The maximum number of manufactured home sites in the manufactured home park shall be as determined by the Development Authority.

(3) Buffers and Open Space

- (a) Each manufactured home park shall provide a buffer on its perimeter of not less than 6.1 m (20 ft) in width.





- (b) A minimum of 10% of the total area of a manufactured home park shall be reserved for park space for residential use by residents of the community to the satisfaction of the Development Authority. This area does not include reserve dedications pursuant to the provisions of the Municipal Government Act.
- (c) The minimum 10% open space shall be suitable for active and passive recreation and is not to include the area required for the manufactured home park perimeter buffer unless designed to include walkways, benches, etc and is approved by the Development Authority.

(4) Setbacks

- (a) A minimum setback of 7.6 m (25 ft) must be maintained between any structure and the boundary of a manufactured home park.
- (b) A minimum setback of 4.5 m (15 ft) must be maintained between any structure and the front of an internal manufactured home site.
- (c) A minimum setback of 1.5 m (5 ft) must be maintained between any structure and the side and rear of an internal manufactured home site.
- (d) Permanent structures must be placed a minimum of 12.2 m (40 ft) from the property line adjacent to a lane in an infill block where road right-of-way has not been dedicated. This area shall be reserved for future road widening and front yard requirements when these blocks are resubdivided.
- (e) Each internal manufactured home site shall provide a minimum 5.5 m (18 ft) side yard to accommodate outdoor living space, driveway, carport, porch or other similar features.
- (f) A minimum setback of 1.2 m (4 ft) must be maintained between any manufactured home and any accessory structure.
- (g) Also refer to Part 2, sections 6 and 12, for corner lot sight triangle requirements and setbacks from easements.
- (h) Development adjacent to highways is also subject to requirements of Alberta Transportation.

(5) Servicing

- (a) All on-site servicing shall be constructed to the standards and requirements of the Town of Raymond, and any applicable utility companies. The developer shall be required to engage a qualified engineer to consult with the Town and utility companies to provide an acceptable design for all interior servicing including roads, drainage, grading, sewer, water, natural gas, telephone, lighting, electrical and fire protection.
- (b) Utility easements as may be required shall be provided within the site, and reasonable access to these easements shall be granted to the Town Public Works Department and utility companies for the installation and maintenance of services as required.
- (c) The design of the manufactured home park shall include an area or accessory structure for the use of park maintenance and storage uses to be constructed for the care and maintenance of the park.

(6) Internal Roads and Parking

- (a) The internal road system within the manufactured home park shall be designed to be compatible with existing municipal streets and public utility systems.
- (b) Internal roads shall be privately owned and maintained and form part of the manufactured home park common area.



- (c) Dead end roads are discouraged; however, where design alternatives are not available, a minimum 16.5 m (54.1 ft) radius shall be provided for turn-around purposes.
- (d) A minimum right-of-way of 12.2 m (40 ft) is required for all internal roads.
- (e) All internal roads shall be paved.
- (f) Minimum off-street parking requirements:

Use	No. of Spaces Required
Dwellings:	
Single-detached, manufactured	2 per dwelling unit
Single-detached, site built for park operator	2 per dwelling unit
Visitor parking.....	As required by the Development Authority
All other uses.....	As required in Part 2, section 15 (Off-Street Parking and Loading Requirements and Design Standards)

- (g) The Municipal Planning Commission may require any off-street parking area or driveway within the manufactured home park to be paved as a condition of approval.
- (h) Off-street parking areas and driveways shall be constructed in a manner which will permit adequate drainage, snow removal and maintenance.

(7) Landscaping

- (a) The perimeter buffer of the manufactured home park shall be comprehensively landscaped except those areas occupied by sidewalks or driveways, to the satisfaction of the Development Authority.
- (b) Adequate screening must be provided around garbage containers and storage facilities to the satisfaction of the Development Authority.
- (c) Parking areas shall be landscaped and/or screened as required by the Development Authority.
- (d) Landscaping shall consist of any combination of the following:
 - (i) vegetation (e.g. trees, shrubs, lawn, flowers);
 - (ii) ground cover (e.g. large feature rocks, bark chip, field stone, crushed rock, or other similar features);
 - (iii) buffering (e.g. berming, terracing);
 - (iv) outdoor amenity feature (e.g. benches, walkways, raised planters, etc.);
 - (v) innovative landscaping features, as approved by the Development Authority;
- (e) No cottonwood tree of any specie or variety shall be planted in the municipality.





USE SPECIFIC STANDARDS

16. HOME OCCUPATIONS

Refer to Part 4, General Residential Land Use District, section 22.

17. OTHER

Refer to Part 3, Use Specific Standards for the following uses:

1. ACCESSORY STRUCTURES AND USES
2. PRIVATE SWIMMING POOLS
3. SATELLITE DISHES AND RADIO OR TELEVISION ANTENNA
4. SHIPPING CONTAINERS
5. SHOW HOMES
6. SOLAR COLLECTOR
7. TELECOMMUNICATION ANTENNA SITING PROTOCOLS
9. SIGNS

SUBDIVISION

18. SUBDIVISION CRITERIA

Refer to Part 1, section 55.



**GENERAL COMMERCIAL – C-1****1. INTENT**

To accommodate a variety of retail, service, and office uses, primarily within the central downtown core and areas where deemed compatible with adjacent land uses.

2. USES**(1) Permitted Uses**

Accessory structure:
11 m² (120 ft²) or less
Business support service
Convenience store
Eating establishment
Financial institution
Health service
Office
Personal service
Retail store
Signs, type 1, 2, 9

(2) Discretionary Uses - Development Officer

Accessory structure:
greater than 11 m² (120 ft²)
Accessory use
Child care facility
Clubs and organizations
Equipment sale, rental and service
Farmers' market
Dwelling unit as a secondary use
Shipping container, temporary
Show homes
Tourist information

(3) Prohibited Uses

Bulk fuel stations
Any use not listed as either a permitted or discretionary use or deemed a similar use in accordance with Part 1, section 33 (Similar Use).

(4) Discretionary Uses – Municipal Planning Commission

Amusement facility
Animal grooming facility
Automotive sales and/or service
Car wash
Construction camp
Construction supply and contractor
Drive-in/Drive-through restaurant
Entertainment establishment
Excavation
Funeral facility
Government service
Grocery store
Household repair service
Hotel/motel
Mini storage
Parking lot
Parks and playgrounds
Recreation facility, private
Recreation facility, public
Recycling facility
Service station/gas bar
Senior citizen housing
Shipping container, permanent
Shopping centre
Signs, type 3, 4, 5, 6, 7, 8
Specialty manufacturing/cottage industry
Transportation/delivery service
Utilities
Veterinary clinic 1
Small wind energy conversion system (SWECS)
Stockpile

3. GENERAL REQUIREMENTS

The General Development Standards contained in Part 2 are applicable, unless otherwise specified in the sections of this district.



4. MINIMUM LOT SIZE

Use	Width		Length		Area	
	m	ft	m	ft	m	ft
Permitted Use – no rear lane	30.5	100	30.5	100	929	10000
Permitted Use – rear lane	15.2	50	30.5	100	464.5	5000
Discretionary Use	As required by the Development Authority					

5. MINIMUM SETBACK REQUIREMENTS – Principal Structure

Use	Front		Secondary Front		Side		Rear	
	m	ft	m	ft	m	ft	m	ft
Permitted Use – no rear lane	7.6	25	7.6	25	1.5	5	4.6	15
Permitted Use – rear lane	7.6	25	7.6	25	1.5	5	0	0
Discretionary Use	As required by the Development Authority							
Downtown Overlay	As per section 13 of this district							

- (1) Permanent structures must be placed a minimum of 12.2 m (40 ft) from the property line adjacent to a lane in an infill block where road right-of-way has not been dedicated. This area shall be reserved for future road widening and front yard requirements when these blocks are resubdivided.
- (2) Where a future lane is identified in an area redevelopment plan, area structure plan, conceptual design scheme or other initiative formally adopted by Council, the principal structure must be set back a minimum of 12.2 m (40 ft) from the property line adjacent to the proposed lane.
- (3) The Development Authority may determine which front yard will be deemed the secondary front depending on the orientation of the existing development within a block.
- (4) Where a lot in this district is adjacent to a lot in a residential district, with or without a lane, the principal structure shall be located a minimum of 4.6 m (15 ft) from the lane or residential lot, whichever distance is greater.
- (5) Development adjacent to highways is also subject to requirements of Alberta Transportation.
- (6) Structures that are attached to a principal structure are subject to the principal setbacks, excepting the permitted projections in Part 2, section 13.
- (7) Also refer to Part 2, sections 6 and 12 for corner lot sight triangle requirements and setbacks from easements.



**6. MINIMUM SETBACK REQUIREMENTS – Accessory Structure**

Use	Front		Secondary Front (Corner Lots)		Side		Rear	
	m	ft	m	ft	m	ft	m	ft
Accessory structure	Same as principal structure		Same as principal structure		1.5	5	1.5	5

- (1) Permanent structures must be placed a minimum of 12.2 m (40 ft) from the property line adjacent to a lane in an infill block where road right-of-way has not been dedicated. This area shall be reserved for future road widening and front yard requirements when these blocks are resubdivided.
- (2) Accessory structures shall be constructed such that eaves shall be no closer than 0.6 m (2 ft) from a side lot line or rear lot line and all drainage is conducted to the appropriate storm drain via the applicant's property.
- (3) Also refer to Part 2, sections 6 and 12 for corner lot sight triangle requirements and setbacks from easements.

7. MAXIMUM LOT COVERAGE

Principal structure
and accessory structures – all uses: 55%

Downtown Overlay: As per section 13 of this district

8. MAXIMUM BUILDING HEIGHT

Principal structure: 10.7 m (35 ft) and a maximum of three storeys

Accessory structure: 6.1 m (20 ft)

- (1) The roofline of the principal structure shall be compatible with the surrounding structures to the satisfaction of the Development Authority.
- (2) Roof mounted mechanical units may exceed the maximum building height provided they are concealed by screening in a manner compatible with the architectural character of the building or concealed by the building roof.

9. LANDSCAPING AND SCREENING

- (1) A landscaping plan shall be submitted with the development permit application for any principal use. The Development Authority may require that a landscaping plan be prepared by a professional. An irrigation plan may also be required.
- (2) Within the front setback and secondary front setback, a minimum landscaped strip of 2.4 m (8 ft) in width along the entire lot frontage (excepting driveways, sidewalks, and walkways) is required. The strip shall be comprehensively landscaped to the satisfaction of the Development Authority and should contain a minimum of one tree and two shrubs for every 15.2 m (50 ft) of street frontage.
- (3) The Development Authority may require the prescribed minimum 4.6 m (15 ft) setback between commercial and residential uses in section 5(4) of this district to be landscaped and/or fenced depending on the intensity of the proposed development.
- (4) Development along Highways 52 and 845 may be subject to enhanced landscaping standards to ensure consistency with the Municipal Development Plan policies regarding entryways into the community.



- (5) The Development Authority may impose enhanced landscaping and development standards on lots adjacent to major roadways and lots within the Downtown Overlay.
- (6) Off-street parking lots shall be landscaped and/or screened to the satisfaction of the Development Authority. An off-street parking lot designed to accommodate more than 25 vehicles shall provide landscaping in the form of landscaped islands, landscaping between rows of parking stalls, or other suitable landscaping to the satisfaction of the Development Authority.
- (7) Where off-street parking is adjacent to a residential use, the Development Authority may require a minimum 3.0 m (10 ft) landscaped buffer between the property line and the adjacent use.
- (8) All mechanical equipment shall be concealed by screening in a manner compatible with the architectural character of the structure to the satisfaction of the Development Authority.
- (9) Landscaping shall consist of any combination of the following to the satisfaction of the Development Authority:
 - (a) vegetation (e.g. trees, shrubs, lawn, flowers);
 - (b) ground cover (e.g. large feature rocks, bark chip, field stone, crushed rock, or other similar features);
 - (c) buffering (e.g. berming, terracing, paving stones);
 - (d) outdoor amenity areas (e.g. benches, walkways, raised planters, etc);
 - (e) innovative landscaping features, as approved by the Development Authority.
- (10) No cottonwood tree of any specie or variety shall be planted in the municipality.
- (11) Development within the Downtown Overlay, also refer to section 13 of this district.

10. FENCING

- (1) No fence, wall, gate, hedge or other means of enclosure shall extend more than 0.9 m (3 ft) above the ground in any front yard or secondary front yard without an approved development permit.
- (2) Fences in the rear and side yards must not exceed 2 m (6.6 ft) in height without an approved development permit.
- (3) Fencing shall not be permitted to be constructed within any developed or undeveloped roadway or laneway right-of-way. Removal of such fencing will be at the property owner's expense.
- (4) Where a permit is required for fencing, the Development Authority may regulate the material types and colours used for the fence. Regardless of fence height, barbed wire fencing is prohibited.
- (5) Refer also to Part 2, section 6, for corner lot sight triangle requirements.

11. OFF-STREET PARKING REQUIREMENTS AND DESIGN STANDARDS

- (1) Refer to Part 2, section 14.
- (2) Development within the Downtown Overlay, refer to section 13 of this district.





12. OUTDOOR DISPLAY AND SALES

- (1) Outdoor display of goods, materials, and equipment for advertising and sale purposes may be permitted in the front yard as part of a development permit approval provided the display is not located within any required landscaped area or buffer.
- (2) The Development Authority may impose conditions related to screening, buffering or landscaping of any outdoor display or sales areas.

DOWNTOWN OVERLAY

13. DOWNTOWN OVERLAY


(1) Intent

The intent of the Downtown Overlay is to maintain the historic development patterns of the commercial district along Broadway.

(2) Applicability

- (a) The requirements of section 13 of this district apply to all property located within the Overlay, as identified in Figure 2, "Downtown Overlay".
- (b) The requirements of the General Commercial district and the General Development Standards in Part 2 are also applicable to property located within the Overlay. However, if there is a conflict between the requirements of this Downtown Overlay and any other requirements of this bylaw, the Downtown Overlay prevails.

Figure 2: Downtown Overlay

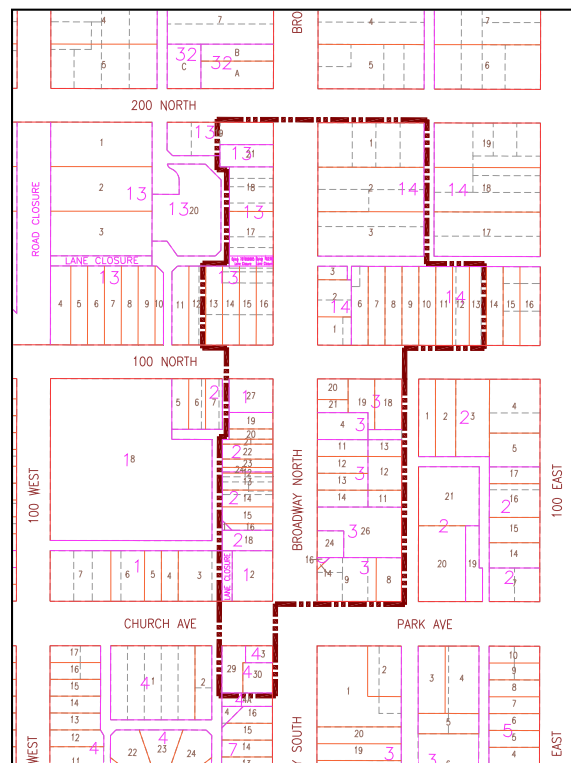



(3) Downtown Overlay Requirements

Development within the Downtown Overlay is subject to the following additional requirements:

(a) Minimum setback requirements – Principal Structure

Use	Front & Secondary Front		Side		Rear	
	m	ft	m	ft	m	ft
All uses	0	0	0	0	4.6	15

- (i) The front wall or facade of the principal structure shall be developed to the front property boundary unless otherwise required by the Development Authority.
- (ii) All other requirements of subsections (1)-(7) in section 5 of the General Commercial district are applicable.

(b) Minimum setback requirements – Accessory Structure

Use	Front		Secondary Front		Side		Rear	
	m	ft	m	ft	m	ft	m	ft
Accessory Structure	7.6	25	1.5	5	0	0	1.5	5

- (i) All other requirements of subsections (1)-(3) in section 6 of the General Commercial district are applicable.

(c) Maximum lot coverage

Principal structure and accessory structures – all uses: 85%

(d) Maximum building height

- (i) The requirements of section 8 of this district are applicable.

(e) Landscaping and screening

- (i) A landscaping plan shall be submitted for development within the Downtown Overlay District where the principal structure is not developed to the front property boundary. The Development Authority may require that a landscaping plan be prepared by a professional. An irrigation plan may also be required.
- (ii) Where a principal structure is not developed to the front property boundary, the front setback shall be comprehensively landscaped to the satisfaction of the Development Authority.
- (iii) All other requirements of subsections (3)-(8) and (10) in section 9 of the General Commercial district are applicable.

(f) Special parking provisions

- (i) Development within the Downtown Overlay is exempted from the off-street parking requirements in Part 2, section 15, provided the gross floor area of the building is not increased and the number of existing off-street parking spaces is not reduced.





- (ii) New development and development which increases the gross floor area of an existing building, excepting residential accommodation, is required to provide 50% of the off-street parking spaces required in Part 2, section 14. New residential accommodation and residential accommodation which increases the gross floor area of an existing building is required to provide 100% of the required off-street parking spaces in Part 2, section 14.
- (iii) The location of all off-street parking areas shall be subject to the approval of the Development Authority.
- (iv) Design of off-street parking areas is regulated by Part 2, section 14.
- (v) The Development Authority may approve an alternative parking plan in lieu of required parking spaces in accordance with subsections (vi) and (vii).
- (vi) An applicant requesting approval of an alternative parking plan must demonstrate to the satisfaction of the Development Authority that the proposed plan will protect surrounding neighbourhoods from traffic impacts, maintain traffic circulation patterns and promote quality development in the downtown.
- (vii) Eligible alternative parking plans may include any one or combination of the following as approved by the Development Authority:
 - a. Bicycle parking.
 - b. Valet parking.
 - c. Off-site parking – located within 152.4 m (500 ft) of the development; must include a written agreement between the owners of record. Where such off-site parking is approved, a caveat shall be registered against the lot to guarantee the continuous use of the site for parking.
 - d. Shared parking – located within 152.4 m (500 ft) of the development; must include a written agreement between the owners of record. Where such shared parking is approved, a caveat shall be registered against the lot to guarantee the continuous use of the site for parking.
 - e. Payment in lieu of parking payable to the Town based on the value per parking space, as established by resolution of Council.
 - f. Any other alternative parking plan approved by the Development Authority.

USE SPECIFIC STANDARDS

14. OTHER

Refer to Part 3, Use Specific Standards for the following uses:

1. ACCESSORY STRUCTURES AND USES
2. PRIVATE SWIMMING POOLS
3. SATELLITE DISHES AND RADIO OR TELEVISION ANTENNA
4. SHIPPING CONTAINERS
5. SHOW HOMES
6. SOLAR COLLECTOR



7. TELECOMMUNICATION ANTENNA SITING PROTOCOLS
8. SMALL WIND ENERGY CONVERSION SYSTEM
9. SIGNS

SUBDIVISION CRITERIA

15. SUBDIVISION CRITERIA

Refer to Part 1, section 55.





NEIGHBOURHOOD COMMERCIAL – NC-1

1. INTENT

To accommodate a limited range of neighbourhood scale commercial uses where deemed compatible with adjacent land uses or on sites identified within an adopted Area Structure Plan.

2. USES**(1) Permitted Uses**

Accessory structure:
11 m² (120 ft²) or less
Signs, type 1, 2, 9

(2) Discretionary Uses - Development Officer

Accessory structure:
greater than 11 m² (120 ft²)
Accessory use
Clubs and organization
Farmers' market
Shipping container, temporary

(3) Prohibited Uses

Any use not listed as either a permitted or discretionary use or deemed a similar use in accordance with Part 1, section 33 (Similar Use).

(4) Discretionary Uses – Municipal Planning Commission

Animal grooming facility
Child care facility
Construction camp
Convenience store
Eating establishment
Excavation
Office
Personal service
Parks and playgrounds
Signs, type, 4, 5, 7
Stockpile
Tourist information
Utilities
Veterinary clinic 1

3. GENERAL REQUIREMENTS

The General Development Standards contained in Part 2 are applicable, unless otherwise specified in the sections of this district.

4. MINIMUM LOT SIZE

Use	Width		Length		Area	
	m	ft	m	ft	m	ft
All Uses	23.0	75	33.5	110	770.5	8250

5. MINIMUM SETBACK REQUIREMENTS – Principal Structure

Use	Front		Secondary Front		Side		Rear	
	m	ft	m	ft	m	ft	m	ft
All Uses	7.6	25	4.6	15	3.1	10	3.1	10



- (1) Permanent structures must be placed a minimum of 12.2 m (40 feet) from the property line adjacent to a lane in an infill block where road right-of-way has not been dedicated. This area shall be reserved for future road widening and front yard requirements when these blocks are resubdivided.
- (2) Where a future lane is identified in an area redevelopment plan, area structure plan, conceptual design scheme or other initiative formally adopted by Council, the principal structure must be set back a minimum of 12.2 m (40 ft) from the property line adjacent to the proposed lane.
- (3) The Development Authority may determine which front yard will be deemed the secondary front depending on the orientation of the existing development within a block.
- (4) Development adjacent to highways is also subject to requirements of Alberta Transportation.
- (5) Structures that are attached to a principal structure are subject to the principal setbacks, excepting the permitted projections in Part 2, section 13.
- (6) Also refer to Part 2, sections 6 and 12 for corner lot sight triangle requirements and setbacks from easements.

6. MINIMUM SETBACK REQUIREMENTS – Accessory Structure

Use	Front		Secondary Front (Corner Lots)		Side		Rear	
	m	ft	m	ft	m	ft	m	ft
Accessory structure	Same as principal structure		Same as principal structure		1.5	5	1.5	5

- (1) Permanent structures must be placed a minimum of 12.2 m (40 ft) from the property line adjacent to a lane in an infill block where road right-of-way has not been dedicated. This area shall be reserved for future road widening and front yard requirements when these blocks are resubdivided.
- (2) Accessory structures shall be constructed such that eaves shall be no closer than 0.6 m (2 ft) from a side lot line or rear lot line and all drainage is conducted to the appropriate storm drain via the applicant's property.
- (3) Also refer to Part 2, sections 6 and 12 for corner lot sight triangle requirements and setbacks from easements.

7. MAXIMUM LOT COVERAGE

Principal structure and accessory structures – all uses: 45%

8. MAXIMUM BUILDING HEIGHT

Principal structure: 10.1 m (33 ft)

Accessory structure: 4.9 m (16 ft)

- (1) The roofline of the principal structure shall be consistent with the surrounding structures to the satisfaction of the Development Authority.
- (2) Roof mounted mechanical units shall be concealed by screening in a manner compatible with the architectural character of the building or concealed by the building roof.





9. LANDSCAPING AND SCREENING

- (1) A landscaping plan shall be submitted with the development permit application for any principal use. The Development Authority may require that a landscaping plan be prepared by a professional. An irrigation plan may also be required.
- (2) Within the front setback and secondary front setback, a minimum landscaped strip of 2.4 m (8 ft) in width along the entire lot frontage (excepting driveways, sidewalks, and walkways) is required. The strip shall be comprehensively landscaped to the satisfaction of the Development Authority and should contain a minimum of one tree and two shrubs for every 7.6 m (25 ft) of street frontage.
- (3) Where a lot in this district is adjacent to a lot in a residential district, the Development Authority may require a minimum 4.6 m (15 ft) landscaped and/or fenced buffer depending on the intensity of the proposed development.
- (4) Development along Highways 52 and 845 may be subject to enhanced landscaping standards to ensure consistency with the Municipal Development Plan policies regarding entryways into the community.
- (5) Off-street parking lots shall be landscaped and/or screened to the satisfaction of the Development Authority. An off-street parking lot designed to accommodate more than 25 vehicles shall provide landscaping in the form of landscaped islands, landscaping between rows of parking stalls, or other suitable landscaping to the satisfaction of the Development Authority.
- (6) Where off-street parking is adjacent to a residential use, the Development Authority may require a minimum 3.0 m (10 ft) landscaped buffer between the property line and the adjacent use.
- (7) All mechanical equipment shall be concealed by screening in a manner compatible with the architectural character of the structure to the satisfaction of the Development Authority.
- (8) Landscaping shall consist of any combination of the following to the satisfaction of the Development Authority:
 - (a) vegetation (e.g. trees, shrubs, lawn, flowers);
 - (b) ground cover (large feature rocks, bark chip, field stone, crushed rock, or other similar features);
 - (c) buffering (e.g. berming, terracing, paving stones);
 - (d) outdoor amenity area (e.g. benches, walkways, raised planters);
 - (e) innovative landscaping features, as approved by the Development Authority.
- (9) No cottonwood tree of any specie or variety shall be planted in the municipality.

10. FENCING

- (1) No fence, wall, gate, hedge or other means of enclosure shall extend more than 0.9 m (3 ft) above the ground in any front yard or secondary front yard without an approved development permit.
- (2) Fences in the rear and side yards must not exceed 2 m (6.6 ft) in height without an approved development permit.
- (3) Fencing shall not be permitted to be constructed within any developed or undeveloped roadway or laneway right-of-way. Removal of such fencing will be at the property owner's expense.



(4) Where a permit is required for fencing, the Development Authority may regulate the material types and colours used for the fence. Regardless of fence height, barbed wire fencing is prohibited.

(5) Refer also to Part 2, section 6, for corner lot sight triangle requirements.

11. OFF-STREET PARKING REQUIREMENTS AND DESIGN STANDARDS

Refer to Part 2, section 14.

12. OUTDOOR DISPLAY AND SALES

Outdoor display and/or sale of goods shall not be permitted, except for approved farmer's markets.

USE SPECIFIC STANDARDS

13. OTHER

Refer to Part 3, Use Specific Standards for the following uses:

1. ACCESSORY STRUCTURES AND USES
3. SATELLITE DISHES AND RADIO OR TELEVISION ANTENNA
4. SHIPPING CONTAINERS
6. SOLAR COLLECTOR
7. TELECOMMUNICATION ANTENNA SITING PROTOCOLS
9. SIGNS

SUBDIVISION

14. SUBDIVISION CRITERIA

Refer to Part 1, section 55.



**INDUSTRIAL – I-1****1. INTENT**

To accommodate a range of primarily light industrial and warehousing uses while allowing, at the Development Authority's discretion, uses that may require large lots, special siting and/or servicing or which may be considered noxious or hazardous.

2. USES**(1) Permitted uses**

Accessory structure:
11 m² (120 ft²) or less
Automotive sales and/or service
Signs, type 1, 2, 9
Warehousing
Wholesale trade

(2) Discretionary uses - Development Officer

Accessory structure:
greater than 11 m² (120 ft²)
Accessory use
Business support service
Household repair service
Landscaping material sales
Office
Shipping container, temporary
Surveillance suite

(3) Prohibited uses

Any use not listed as either a permitted or discretionary use or deemed a similar use in accordance with Part 1, section 33 (Similar Use).

(4) Discretionary uses – Municipal Planning Commission

Animal grooming facility
Auctioneering establishment
Auto body repair/paint shop
Bulk fuel station
Car wash
Cannabis production facility
Construction camp
Construction supply and contractor
Drive-in/drive-through use
Eating establishment
Equipment sale, rental, and service
Excavation
Financial institution
Government service
Grain elevators/seed cleaning
Heavy industry
Intensive horticultural operation
Kennel
Light industry/manufacturing
Mini storage
Outdoor storage
Parking lot
Recreation facility, private
Recycling facility
Research and development facility
Retail cannabis store
Salvage or wreckage yard
Service station/gas bar
Shipping container, permanent
Signs, type 3, 4, 5, 6, 7, 8
Specialty manufacturing/cottage industry
Stockpile
Transportation/delivery service
Truck transportation dispatch/depot
Truck wash
Waste disposal facility
Small wind energy conversion system (SWECS)
Veterinary clinic 1 and 2
Utilities



3. GENERAL REQUIREMENTS

The General Development Standards contained in Part 2 are applicable, unless otherwise specified in the sections of this district.

4. MINIMUM LOT SIZE

Use	Width		Length		Area	
	m	ft	m	ft	m ²	ft ²
Utilities	As required by the Development Authority					
All other uses	30.5	100	45.72	150	1393.5	15000

5. MINIMUM SETBACK REQUIREMENTS – Principal Structure

Use	Front		Secondary Front (Corner Lots)		Side		Rear	
	m	ft	m	ft	m	ft	m	ft
All uses	7.6	25	7.6	25	3.1	10	3.1	10

- (1) Permanent structures must be placed a minimum of 12.2 m (40 ft) from the property line adjacent to a lane in an infill block where the road right-of-way has not been dedicated. This area shall be reserved for future road widening and front yard requirements when these blocks are resubdivided.
- (2) Where a future lane is identified in an area redevelopment plan, area structure plan, conceptual design scheme or other initiative formally adopted by Council, the principal structure must be set back a minimum of 12.2 m (40 ft) from the property line adjacent to the proposed lane.
- (3) The Development Authority may determine which front yard will be deemed the secondary front depending on the orientation of the existing development within a block.
- (4) Where a lot in this district is adjacent to a lot in a residential district, with or without a lane, the principal structure shall be located a minimum of 7.6 m (25 ft) from the lane or residential lot, whichever distance is greater.
- (5) Development adjacent to highways is also subject to requirements of Alberta Transportation.
- (6) Structures that are attached to a principal structure are subject to the principal setbacks, excepting the permitted projections in Part 2, section 13.
- (7) Also refer to Part 2, sections 6 and 12 for corner lot sight triangle requirements and setbacks from easements.

6. MINIMUM SETBACK REQUIREMENTS – Accessory Structure

Use	Front		Secondary Front (Corner Lots)		Side		Rear	
	m	ft	m	ft	m	ft	m	ft
Accessory structure	Same as principal structure		Same as principal structure		1.5	5	3.1	10



- (1) Permanent structures must be placed a minimum of 12.2 m (40 ft) from the property line adjacent to a lane in an infill block where road right-of-way has not been dedicated. This area shall be reserved for future road widening and front yard requirements when these blocks are resubdivided.
- (2) Accessory structures shall be constructed such that eaves shall be no closer than 0.6 m (2 ft) from a side lot line or rear lot line and all drainage is conducted to the appropriate storm drain via the applicant's property.
- (3) Also refer to Part 2, sections 6 and 12 for corner lot sight triangle requirements and setbacks from easements.

7. MAXIMUM LOT COVERAGE

Principal structure and accessory structures – all uses: 70%

8. MAXIMUM BUILDING HEIGHT

Principal structure and accessory structures – all uses: As required by the Development Authority

9. LANDSCAPING AND SCREENING

- (1) A landscaping plan shall be submitted with the development permit application for any principal use. The Development Authority may require that a landscaping plan be prepared by a professional. An irrigation plan may also be required.
- (2) Within the front setback and secondary front setback, a minimum landscaped strip of 3.0 m (10 ft) in width along the entire lot frontage (excepting driveways, sidewalks, and walkways) is required. The strip shall be comprehensively landscaped to the satisfaction of the Development Authority.
- (3) The Development Authority may require the prescribed minimum 7.6 m (25 ft) setback between an industrial and residential use in section 5(4) of this district to be landscaped and/or fenced depending on the intensity of the proposed use.
- (4) Development along Highways 52 and 845 may be subject to enhanced landscaping standards to ensure consistency with the Municipal Development Plan policies regarding entryways into the community.
- (5) Off-street parking lots shall be landscaped and/or screened to the satisfaction of the Development Authority.
- (6) Where off-street parking is adjacent to a residential use, the Development Authority may require a minimum 3.0 m (10 ft) landscaped buffer between the property line and the adjacent use.
- (7) Where an industrial lot is adjacent to a residential use, all mechanical equipment shall be concealed by fencing and/or landscaping to the satisfaction of the Development Authority.
- (8) Landscaping shall consist of any combination of the following to the satisfaction of the Development Authority:
 - (a) vegetation (e.g. trees, shrubs, lawn, flowers);
 - (b) ground cover (e.g. large feature rocks, bark chip, field stone, crushed rock, or other similar features);
 - (c) buffering (e.g. berming, terracing, paving stones);



- (d) outdoor amenity feature (e.g. benches, walkways, raised planters);
- (e) innovative landscaping features, as approved by the Development Authority.
- (9) No cottonwood tree of any specie or variety shall be planted in the municipality.

10. FENCING

- (1) No fence, wall, gate, hedge or other means of enclosure shall extend more than 2.44 m (8 ft) in height in any side or rear yard. A fence, wall, gate, hedge or other means of enclosure that exceeds 0.9 m (3 ft) in height within a front yard or secondary front yard requires approval by the Development Authority.
- (2) The use of barbed wire below a height of 2 m (6.6 ft) is not permitted.
- (3) Fencing shall not be permitted to be constructed within any developed or undeveloped roadway or laneway right-of-way. Removal of such fencing will be at the property owner's expense.
- (4) Where a permit is required for fencing, the Development Authority may regulate the material types and colours used for the fence.
- (5) Refer also to Part 2, section 6, for corner lot sight triangle requirements.

11. OFF-STREET PARKING REQUIREMENTS AND DESIGN STANDARDS

Refer to Part 2 General Development Standards, section 14.

12. OUTDOOR DISPLAY AND STORAGE

- (1) Temporary outdoor display of goods, materials, and equipment for advertising and sale purposes may be permitted in the front yard provided the display is not located within any required landscape area or buffer.
- (2) The Development Authority may impose conditions related to screening, buffering or landscaping of any outdoor display areas.
- (3) Outdoor storage areas shall not be permitted within the front, secondary front or side setback.
- (4) Outdoor storage areas adjacent to a residential lot shall be effectively screened by an opaque fence of at least 1.8 m (6 ft) in height or other suitable screening to the satisfaction of the Development Authority.

13. MITIGATION OF IMPACTS FROM NOISE, ODOUR, VIBRATION AND AIR QUALITY

- (1) Where, in the opinion of the Development Authority, a development has the potential to create negative impacts on adjacent uses and/or nearby residential development in the form of noise, odour, vibration and/or air quality, the applicant may be required to submit a mitigation plan demonstrating how impacts will be mitigated prior to a decision being made on the application.
- (2) A mitigation plan may be attached as a condition of approval as well as any other measures deemed necessary by the Development Authority to mitigate impacts pursuant to subsection (1) above.





USE SPECIFIC STANDARDS

14. OTHER

Refer to Part 3, Use Specific Standards for the following uses:

1. ACCESSORY STRUCTURES AND USES
3. SATELLITE DISHES AND RADIO OR TELEVISION ANTENNA
4. SHIPPING CONTAINERS
6. SOLAR COLLECTOR
7. TELECOMMUNICATION ANTENNA SITING PROTOCOLS
8. SMALL WIND ENERGY CONVERSION SYSTEM
9. SIGNS
10. RETAIL CANNABIS STORE
11. CANNABIS PRODUCTION FACILITY

SUBDIVISION

15. SUBDIVISION CRITERIA

Refer to Part 1, section 55.



**PARKS AND OPEN SPACE – POS-1****1. INTENT**

To provide for the development of parks, open space and recreation areas and facilities.

2. USES**(1) Permitted Uses**

Natural area
Parks and playgrounds

(2) Discretionary Uses - Development Officer

Accessory structures and uses
Clubs and organizations
Farmers' market
Shipping container, temporary
Tourist information

(3) Prohibited Uses

Any use not listed as either a permitted or discretionary use or deemed a similar use in accordance with Part 1, section 33 (Similar Use).

(4) Discretionary Uses - Municipal Planning Commission

Cemetery
Child care facility
Construction camp
Cultural facility
Excavation
Exhibition ground
Parking lot
Recreation facility, public
Recreation facility, private
Utilities
Small wind energy conversion system (SWECS)
Signs, type 1, 2, 3, 4, 7, 9
Stockpile

3. GENERAL REQUIREMENTS

The General Development Standards contained in Part 2 are applicable, unless otherwise specified in the sections of this district.

4. MINIMUM LOT SIZE

Use	Width		Length		Area	
	m	ft	m	ft	m ²	ft ²
All uses	As required by the Development Authority					

5. MINIMUM SETBACK REQUIREMENTS – Principal and Accessory Structures

Use	Front		Secondary Front (Corner Lots)		Side		Rear	
	m	ft	m	ft	m	ft	m	ft
All uses	As required by the Development Authority							



- (1) Permanent structures must be placed a minimum of 12.2 m (40 ft) from the property line adjacent to a lane in an infill block where road right-of-way has not been dedicated. This area shall be reserved for future road widening and front yard requirements when these blocks are resubdivided.
- (2) Where a future lane is identified in an area redevelopment plan, area structure plan, conceptual design scheme or other initiative formally adopted by Council, the principal structure must be set back a minimum of 12.2 m (40 ft) from the property line adjacent to the proposed lane.
- (3) The Development Authority may determine which front yard will be deemed the secondary front depending on the orientation of the existing development within a block.
- (4) Development adjacent to highways is also subject to requirements of Alberta Transportation.
- (5) Structures that are attached to a principal structure are subject to the principal setbacks, excepting permitted projections in Part 2, section 13.
- (6) Also refer to Part 2, sections 6 and 12 for corner lot sight triangle requirements and setbacks from easements.

6. MAXIMUM LOT COVERAGE

All uses: As required by the Development Authority

7. MAXIMUM BUILDING HEIGHT

Accessory structures: 6.1 m (20 ft)

All other uses: As required by the Development Authority

8. LANDSCAPING AND SCREENING

- (1) Landscaping shall be as required by the Development Authority having regard to the impact of the proposed use on adjacent land uses, availability of water, traffic generation, amenity considerations and other site specific considerations.
- (2) The Development Authority may require a landscaped and or fenced area between uses in this district and adjacent residential uses depending on the intensity of the proposed development.
- (3) Off-street parking lots shall be landscaped and/or screened to the satisfaction of the Development Authority. An off-street parking lot designed to accommodate more than 25 vehicles shall provide landscaping in the form of landscaped islands, landscaping between rows of parking stall or other suitable landscaping to the satisfaction of the Development Authority.
- (4) No cottonwood tree of any specie or variety shall be planted in the municipality.

9. FENCING

- (1) Maximum fence height and fencing material shall be as required by the Development Authority having regard to adjacent land uses and existing fence heights in the area.
- (2) Fencing shall not be permitted to be constructed within any developed or undeveloped roadway or laneway right-of-way. Removal of such fencing shall be at the property owner's expense.
- (3) Refer also to Part 2, section 6, for corner lot sight triangle requirements.





10. OFF-STREET PARKING REQUIREMENTS AND DESIGN STANDARDS

Refer to Part 2, section 14.

USE SPECIFIC STANDARDS

11. OTHER

Refer to Part 3, Use Specific Standards for the following uses:

1. ACCESSORY STRUCTURES AND USES
3. SATELLITE DISHES AND RADIO OR TELEVISION ANTENNA
4. SHIPPING CONTAINERS
6. SOLAR COLLECTOR
7. TELECOMMUNICATION ANTENNA SITING PROTOCOLS
8. SMALL WIND ENERGY CONVERSION SYSTEM
9. SIGNS

SUBDIVISION

12. SUBDIVISION CRITERIA

Refer to Part 1, section 55.





PUBLIC AND INSTITUTIONAL – PI-1

1. INTENT

To provide for the development of government, educational, medical, social and other public and institutional uses.

2. USES

(1) Permitted Uses

Natural area
Parks and playgrounds
Signs, type 1, 2

(2) Discretionary Uses - Development Officer

Accessory structures and uses
Accessory residence, staff
Clubs and organizations
Farmer's market
Shipping container, temporary
Tourist information

(3) Prohibited Uses

Any use not listed as either a permitted or discretionary use or deemed a similar use in accordance with Part 1, section 33 (Similar Use).

(4) Discretionary Uses - Municipal Planning Commission

Boarding home
Cemetery
Child care facility
Community hall
Construction camp
Cultural facility
Dormitory
Educational facility
Excavation
Exhibition ground
Funeral facility
Government service
Group care facility
Health service
Hospital
Parking lot
Recreation facility, public
Religious assembly
Research and development facility
Senior citizen housing
Shipping container, permanent
Signs, type 3, 4, 5, 6, 7, 9
Stockpile
Utilities
Small wind energy conversion system (SWECS)

3. GENERAL REQUIREMENTS

The General Development Standards contained in Part 2 are applicable, unless otherwise specified in the sections of this district.

4. MINIMUM LOT SIZE

Use	Width		Length		Area	
	m	ft	m	ft	m ²	ft ²
All uses	As required by the Development Authority					



5. MINIMUM SETBACK REQUIREMENTS – Principal and Accessory Structures

Use	Front		Secondary Front (Corner Lots)		Side		Rear	
	m	ft	m	ft	m	ft	m	ft
All uses	As required by the Development Authority							

- (1) Permanent structures must be placed a minimum of 12.2 m (40 ft) from the property line adjacent to a lane in an infill block where road right-of-way has not been dedicated. This area shall be reserved for future road widening and front yard requirements when these blocks are resubdivided.
- (2) Where a future lane is identified in an area redevelopment plan, area structure plan, conceptual design scheme or other initiative formally adopted by Council, the principal structure must be set back a minimum of 12.2 m (40 ft) from the property line adjacent to the proposed lane.
- (3) The Development Authority may determine which front yard will be deemed the secondary front depending on the orientation of the existing development within a block.
- (4) Development adjacent to highways is also subject to requirements of Alberta Transportation.
- (5) Structures that are attached to a principal structure are subject to the principal setbacks, excepting permitted projections in Part 2, section 13.
- (6) Also refer to Part 2, sections 6 and 12 for corner lot sight triangle requirements and setbacks from easements.

6. MAXIMUM LOT COVERAGE

All uses: As required by the Development Authority

7. MAXIMUM BUILDING HEIGHT

Accessory structures: 6.1 m (20 ft)

All other uses: As required by the Development Authority

8. LANDSCAPING AND SCREENING

- (1) Landscaping shall be as required by the Development Authority having regard to the impact of the proposed use on adjacent land uses, availability of water, traffic generation, amenity considerations and other site specific considerations.
- (2) The Development Authority may require a landscaped and or fenced area between uses in this district and residential uses on adjacent lots depending on the intensity of the proposed development.
- (3) Off-street parking lots shall be landscaped and/or screened to the satisfaction of the Development Authority. An off-street parking lot designed to accommodate more than 25 vehicles shall provide landscaping in the form of landscaped islands, landscaping between rows of parking stall or other suitable landscaping to the satisfaction of the Development Authority.
- (4) No cottonwood tree of any specie or variety shall be planted in the municipality.





9. FENCING

- (1) Maximum fence height and fencing material shall be as required by the Development Authority having regard to adjacent land uses and existing fence heights in the area.
- (2) Fencing shall not be permitted to be constructed within any developed or undeveloped roadway or laneway right-of-way. Removal of such fencing shall be at the property owner's expense.
- (3) Refer also to Part 2, section 6, for corner lot sight triangle requirements.

10. OFF-STREET PARKING REQUIREMENTS AND DESIGN STANDARDS

Refer to Part 2, section 14.

USE SPECIFIC STANDARDS

11. OTHER

Refer to Part 3, Use Specific Standards for the following uses:

1. ACCESSORY STRUCTURES AND USES
3. SATELLITE DISHES AND RADIO OR TELEVISION ANTENNA
4. SHIPPING CONTAINERS
6. SOLAR COLLECTOR
7. TELECOMMUNICATION ANTENNA SITING PROTOCOLS
8. SMALL WIND ENERGY CONVERSION SYSTEM
9. SIGNS

SUBDIVISION

12. SUBDIVISION CRITERIA

Refer to Part 1, section 55.



**URBAN RESERVE – UR-1****1. INTENT**

To ensure orderly and compatible development of land adjoining the built-up area of town that may be suitable for urban uses in the future but which is presently premature to subdivide and/or develop.

2. USES**(1) Permitted Uses**

Extensive agriculture
Home occupation 1

(2) Discretionary Uses - Development Officer

Accessory structures and uses
Shipping container, temporary

(3) Prohibited Uses

Confined feeding operations
Dwelling, manufactured
Dwelling, moved-in
Travel Trailers, Motor Homes or other
Recreational Vehicles used as dwellings

Any use not listed as either a permitted or discretionary use or deemed a similar use in accordance with Part 1 section 33 (Similar Use).

(4) Discretionary Uses - Municipal Planning Commission

Construction camp
Dwellings:
Accessory
Single-detached, site built
Single-detached, prefabricated
Excavation
Home Occupation 2
Intensive horticultural operation
Natural area
Specialty manufacturing/cottage industry
Signs, type 1, 2, 3, 4, 9
Stockpile
Utilities

3. GENERAL REQUIREMENTS

The General Development Standards contained in Part 2 are applicable, unless otherwise specified in the sections of this district.

4. DISCRETIONARY USE REQUIREMENTS

- (1) A discretionary use shall not be approved if, in the opinion of the Development Authority, it is likely to:
 - (a) become a non-conforming use on subsequent reclassification of the lands in accordance with the Municipal Development Plan, an Area Structure Plan or a Conceptual Design Scheme;
 - (b) conflict with or jeopardize the implementation of the Municipal Development Plan, adopted Area Structure Plan, or approved Conceptual Design Scheme;
 - (c) be premature or otherwise compromise the orderly subdivision or subsequent development of land;
 - (d) conflict with the provisions of the land use district, which will likely apply on subsequent reclassification of the land.



- (2) Where an Area Structure Plan or approved Conceptual Design Scheme has not been adopted for the lands that are the subject of the a development application, the Development Authority may require, before a development application is approved:
- (a) a detailed design plan be prepared by the applicant and approved by the Municipal Planning Commission demonstrating that the development will not compromise future subdivision or subsequent development of land;
 - (b) a Conceptual Design Scheme be prepared by the applicant and approved by Council;
 - (c) an Area Structure Plan be prepared by the applicant and adopted by Council; or
 - (d) the lot or parcel, which is the subject of the development application, be reclassified and subdivided in accordance with the Area Structure Plan or Conceptual Design Scheme, as appropriate.

5. MINIMUM LOT SIZE

Use	Width		Length		Area	
	m	ft	m	ft	Hectares	Acres
Extensive agriculture			Not applicable		0.8	2.0
All other uses	As required by the Development Authority or in accordance with an approved Conceptual Design Scheme, or adopted Area Structure Plan					

6. MINIMUM SETBACK REQUIREMENTS

All uses: As required by the Development Authority having regard to:

- (1) setbacks that may apply on future reclassification and/or subdivision;
- (2) maintenance of adequate setbacks from existing and future roadways, including service roadways and lanes;
- (3) setbacks from lanes in infill blocks where road right-of-way has not been dedicated but which is necessary for future road widening and front yard requirements when these blocks are resubdivided; and
- (4) corner lot sight triangle requirements and setbacks from easements in Part 2, sections 6 and 12.

7. MAXIMUM LOT COVERAGE

All uses: As required by the Development Authority

8. MAXIMUM BUILDING HEIGHT

Accessory structures: 6.1 m (20 ft)

All other uses: As required by the Development Authority

9. LANDSCAPING AND SCREENING

- (1) Landscaping and screening shall be as required by the Development Authority having regard to the impact of the proposed use on adjacent land uses, availability of water, amenity considerations and other site specific considerations.
- (2) No cottonwood tree of any specie or variety shall be planted in the municipality.



**10. FENCING**

- (1) No fence, wall, gate, hedge, or other means of enclosure shall extend more than 0.9 m (3 ft) above the ground in any front yard or secondary front yard without an approved development permit, excepting barbed wire fencing to a maximum of 1.2 m (4 ft) for agricultural purposes.
- (2) Fences in the rear and side yards must not exceed 2 m (6.6 ft) in height without an approved development permit.
- (3) Fencing shall not be permitted to be constructed within any developed or undeveloped roadway or laneway right-of-way. Removal of such fencing will be at the property owner's expense.
- (4) Where a permit is required for fencing, the Development Authority may regulate the material types and colours used for the fence. Barbed wire fencing is prohibited, except as provided in subsection (1).
- (5) Landowners are encouraged to consider future development potential in placement of fencing.
- (6) Refer also to Part 2, section 6 for corner lot sight triangle requirements.

11. OFF-STREET PARKING AND DRIVEWAY REQUIREMENTS

- (1) Minimum off-street parking requirements are as follows:

Use	Minimum No. of Off-Street Parking Spaces
Dwelling:	
Accessory.....	1 per dwelling unit
Single-detached (all types).....	2 per dwelling unit
All other uses.....	As required in Part 2, section 14 (Off-Street Parking and Loading Requirements and Design Standards)

- (2) The Development Authority may require any off-street parking space or driveway to be paved as a condition of approval.
- (3) Off-street parking spaces and driveways shall be constructed in a manner which will permit adequate drainage, snow removal and maintenance.
- (4) Vehicular access for corner lots will be limited to locations along the minor street unless site specific considerations require otherwise.
- (5) A maximum of one driveway per lot is permitted without an approved development permit.
- (6) Driveway standards for residential uses are as follows:
 - (a) Minimum width: 3.0 m (10 ft)
 - (b) Maximum width: 7.3 m (24 ft)
 - (c) Setback from lane: 3.0 m (10 ft)
 - (d) Setback from intersection of public roadways: 6.1 m (20 ft)
- (7) Parking and loading standards for all other uses are as stipulated in Part 2, section 14.



USE SPECIFIC STANDARDS

12. OTHER

Refer to Part 3, Use Specific Standards for the following uses:

1. ACCESSORY STRUCTURES AND USES
3. SATELLITE DISHES AND RADIO OR TELEVISION ANTENNA
4. SHIPPING CONTAINERS
6. SOLAR COLLECTORS
7. TELECOMMUNICATION ANTENNA SITING PROTOCOLS
8. SMALL WIND ENERGY CONVERSION SYSTEM
9. SIGNS

SUBDIVISION

13. SUBDIVISION CRITERIA

Refer to Part 1, section 55.





DIRECT CONTROL – DC-1

1. INTENT

To provide a means for development of land whereby regulation through use of another land use district in this bylaw is inadequate given long-range planning goals, public interest, innovative planning ideas, or unique site characteristics.

2. USES

(1) Permitted Uses

As prescribed by Council through bylaw.

(2) Discretionary Uses

As prescribed by Council through bylaw.

3. DEVELOPMENT STANDARDS

As required by Council with regard to Part 2.

4. MINIMUM LOT SIZE

As required by Council.

5. MINIMUM SETBACK REQUIREMENTS

As required by Council.

6. ALL OTHER STANDARDS

As required by Council.

7. PROCEDURE

As established in Part 1, section 32.





DIRECT CONTROL DISTRICTS AND ADOPTING BYLAWS

BYLAW NO.	LEGAL DESCRIPTION	DATE OF ADOPTION
1095-21	Lot 33, Block 22A, Plan 8111944	March 16, 2021
1124-23	Portion of First Street East lying between Blocks 70-71 of Plan 2039I, And Lots 8-10, Block 71, Plan 2039I And Lot 5, Block 70, Plan 2039I And Lot 13, Block 70, Plan 0312808	March 7, 2023



TOWN OF RAYMOND
BYLAW NO. 1095-21

BEING a bylaw of the Town of Raymond, in the Province of Alberta, to amend Bylaw No. 987-11, being the municipality's Land Use Bylaw.

AND WHEREAS the Council of the Town of Raymond is in receipt of a request to redesignate the following land described as:

Lot 33, Block 22A, Plan 8111944

from "General Residential – R-1" to "Direct Control – DC-1", as shown on the map in Schedule 'A', attached hereto.

AND WHEREAS THE PURPOSE of Bylaw No. 1095-21 is to redesignate the land described above to Direct Control and establish the uses and regulations for the district.

AND WHEREAS the municipality must prepare a corresponding bylaw and provide for its consideration at a public hearing.


THEREFORE, under the authority and subject to the provisions of the Municipal Government Act, Revised Statutes of Alberta 2000, Chapter M-26, as amended, the Council duly assembled does hereby enact the following:

1. That the land described as Lot 33, Block 22A, Plan 8111944 as shown on the attached Schedule 'A' is designated Direct Control – DC-1.
2. That the Direct Control district regulations for the described land are as established in Schedule 'B', attached.
3. That the Land Use Districts Map of the Town of Raymond Land Use Bylaw No. 987-11 is amended to reflect this designation.
4. Bylaw No. 987-11, being the Land Use Bylaw, is hereby amended and a consolidated version of the Land Use Bylaw reflecting the amendment is authorized to be prepared.
5. This bylaw comes into effect upon third and final reading hereof.


READ a **first** time this 2nd day of FEBRUARY, 2021.

READ a **second** time this 16th day of MARCH, 2021.


READ a **third** time and finally passed this 16th day of MARCH, 2021.

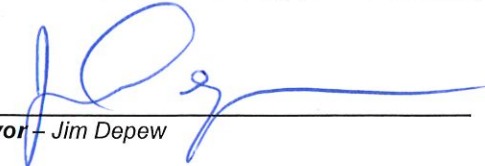

Mayor – Jim Depew

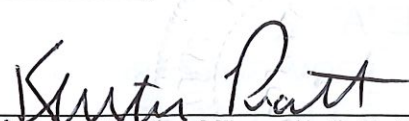

Chief Administrative Officer – Kurtis Pratt

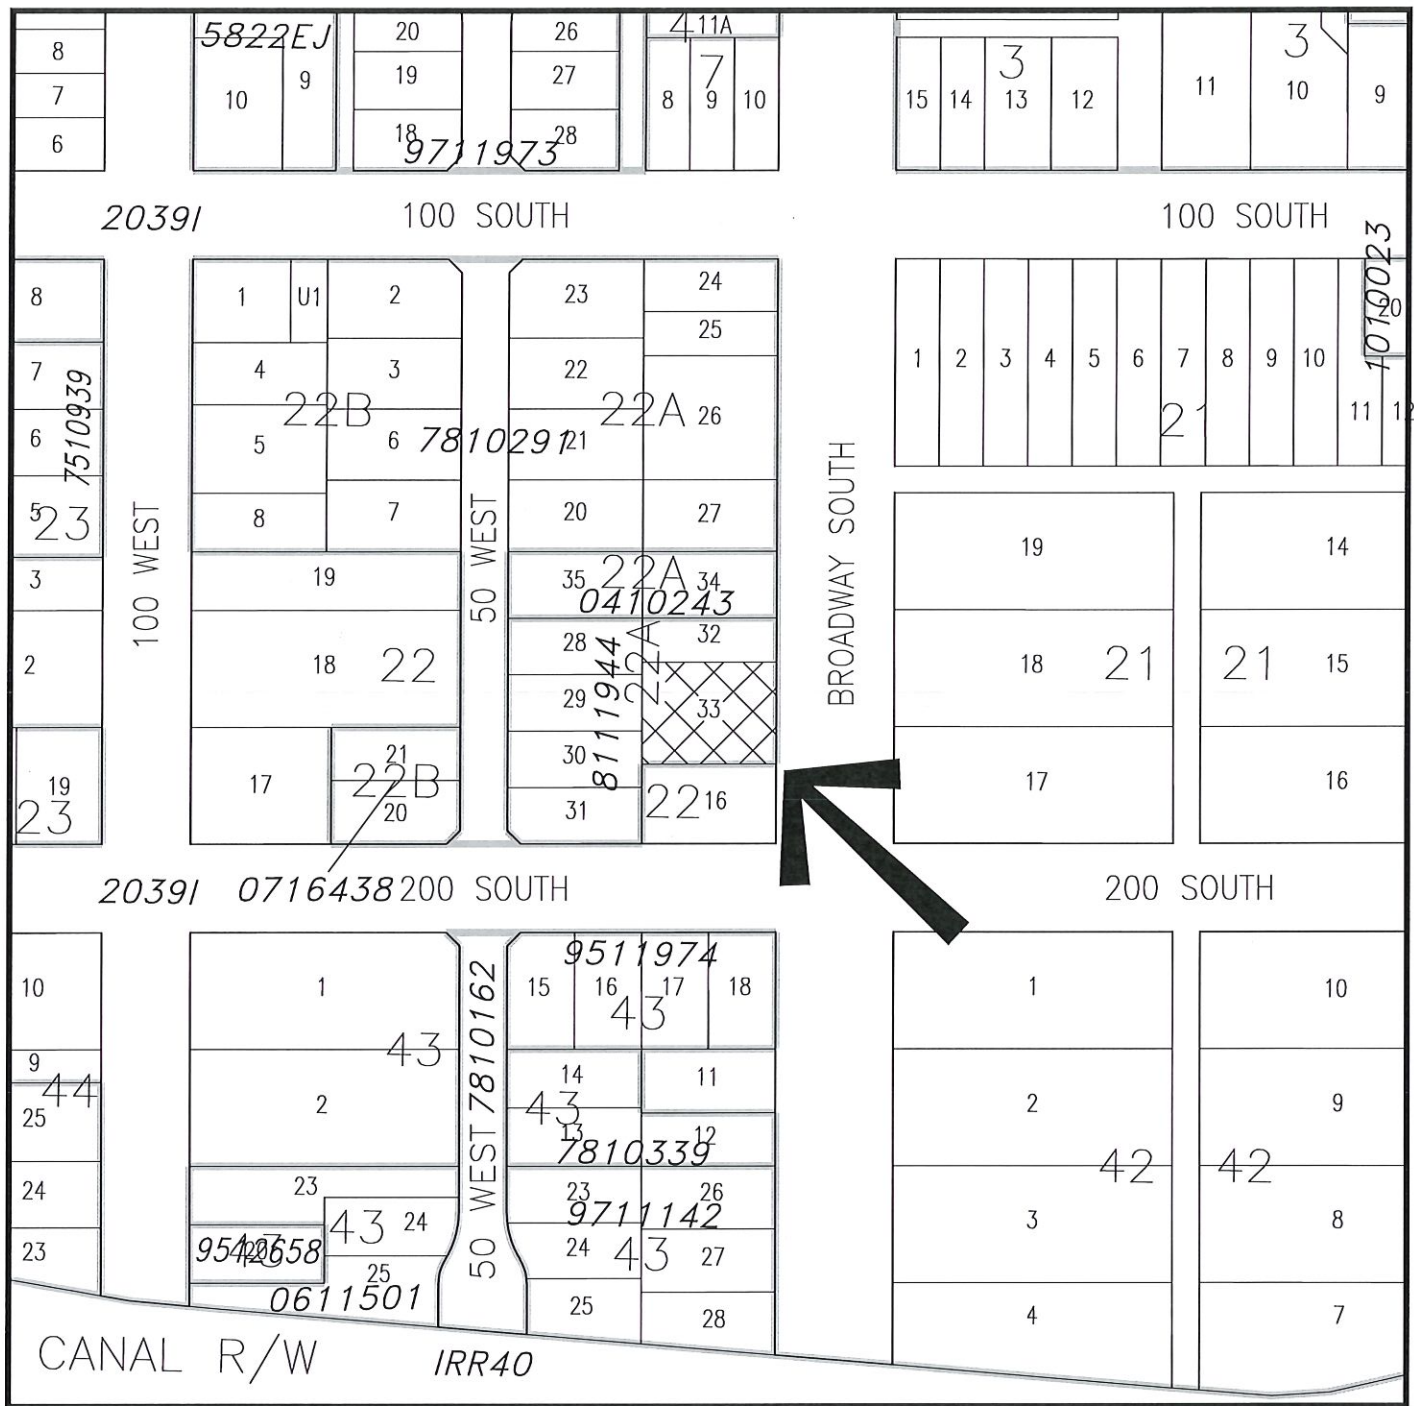

LAND USE DISTRICT REDESIGNATION SCHEDULE 'A'



FROM: General Residential - 'R-1'

TO: Direct Control - 'DC-1'

LOT 33, BLOCK 22A, PLAN 8111944 WITHIN

W 1/2 SEC 8, TWP 6, RGE 20, W 4 M

MUNICIPALITY: TOWN OF RAYMOND

DATE: DECEMBER 2, 2020

Bylaw #: 1095-21

Date:



OLDMAN RIVER REGIONAL SERVICES COMMISSION

0 Metres 50 100 150 200



MAP PREPARED BY:
OLDMAN RIVER REGIONAL SERVICES COMMISSION
3105 16th AVENUE NORTH, LETHBRIDGE, ALBERTA T1H 5E8
TEL. 403-329-1344

"NOT RESPONSIBLE FOR ERRORS OR OMISSIONS"

SCHEDULE 'B'
BYLAW NO. 1095-21
DIRECT CONTROL DISTRICT REGULATIONS
LOT 33, BLOCK 22A, PLAN 8111944

1. INTENT

To provide for the site-specific operation of a restaurant, in addition to the residential use, at a scale sensitive to the residential context of the neighbourhood and the designation of the property as a Registered Historic Resource.

2. DEFINITIONS

For the purposes of the Direct Control district established under Bylaw No. 1095-21, the following uses are defined as such:

Accessory structure in conjunction with residential use means a building or structure that is incidental and subordinate to and customarily found in connection with a single-detached dwelling.

Accessory structure in conjunction with fine dining restaurant use means a building or structure that is incidental and subordinate to and customarily found in connection with a fine dining restaurant.

Fine dining restaurant means an establishment where food and beverages are prepared and served for consumption on the premises to customers seated in the indoor dining room, with a maximum capacity not to exceed 15 customers, and/or the designated outdoor patio dining area, with a maximum capacity not to exceed 6 customers, during prescribed hours of operation. Customer turnover rates are slow, typically one hour or longer. Catering and take-out service for off-premises consumption may be provided only as an incidental and ancillary use during prescribed hours of operation.

Shingle sign means a sign suspended from and located entirely under a covered porch, eave, awning, or entryway.

All other uses, words and expressions are as defined in Part 5: Definitions of the Land Use Bylaw.

3. USES

(1) Permitted Uses

Accessory structure in conjunction with residential use:

49 m² (528 ft²) or less

Dwelling:

Single-detached site-built

Fine dining restaurant

Signs:

Type 9: window sign

Shingle sign

(2) Discretionary Uses

Accessory structure in conjunction with residential use:

greater than 49 m² (528 ft²)

Accessory structure in conjunction with fine dining restaurant

Shipping container, temporary

Solar collector

Signs:

Type 4: monument sign

SCHEDULE 'B'
BYLAW NO. 1095-21
DIRECT CONTROL DISTRICT REGULATIONS
LOT 33, BLOCK 22A, PLAN 8111944

4. MINIMUM LOT SIZE

Existing title

5. MINIMUM SETBACK REQUIREMENTS

Use	Front		Side		Rear	
	m	ft.	m	ft.	m	ft.
Accessory structure in conjunction with residential use	Not permitted in front yard		1.5	5	1.5	5
Accessory structure in conjunction with fine dining restaurant	Not permitted in front yard		7.6	25	7.6	25
Dwelling, Single-detached site-built	7.6	25	1.5	5	7.6	25
Fine dining restaurant	Must be located within dwelling, except for designated outdoor patio dining area to be located in the rear yard and setback at least 7.6 m (25 ft) from the rear and side property lines.					
Shipping container, temporary	In accordance with Part 3: Use Specific Standards for Shipping Containers in the Land Use Bylaw					
Solar collector	In accordance with Part 3: Use Specific Standards for Solar Collectors in the Land Use Bylaw					

6. MAXIMUM LOT COVERAGE

Combined total of principal and all accessory structures: 45%

7. MAXIMUM BUILDING HEIGHT

Dwelling, single-detached site-built: 10.1 m (33 ft)

Accessory structure: 6.1 m (20 ft)

8. GENERAL DEVELOPMENT STANDARDS

The General Development Standards contained in Part 2 of the Land Use Bylaw shall apply, unless otherwise specified in the standards of this district.

9. LANDSCAPING, SCREENING, AND FENCING

As prescribed in the General Residential – R-1 land use district.

10. PARKING REQUIREMENTS

- (1) A minimum of 2 off-street parking spaces shall be provided on-site for the single-detached dwelling.
- (2) Off-street parking for non-resident staff of the fine dining restaurant shall be provided on-site.

SCHEDULE 'B'
BYLAW NO. 1095-21
DIRECT CONTROL DISTRICT REGULATIONS
LOT 33, BLOCK 22A, PLAN 8111944

- (3) On-street customer parking for the fine dining restaurant shall be limited to the designated on-street parking area within the Broadway Street right-of-way labelled "Proposed Parking" on the attached Schedule 'C', Site Plan Showing Proposed Parking.
- (4) Design and construction standards for the off-street parking spaces and designated on-street parking area within the Broadway Street right-of-way shall be as prescribed by the Town of Raymond and at the applicant's cost.
- (5) The applicant shall be required for the costs associated with design and construction of the off-street parking spaces and designated on-street parking area and may be required to enter into a development agreement for construction of the off-street parking spaces and/or the designated parking area in accordance with the provisions of the Land Use Bylaw.
- (6) Conditions for directional signage associated with off-street and on-street parking for the fine dining restaurant may be required.

11. BUILDING DESIGN AND APPEARANCE

- (1) The existing dwelling shall retain a residential style and appearance.
- (2) The exterior finish and style of any additions to the dwelling and any accessory structures associated with the fine dining restaurant shall be complementary to and compatible with the residential character of the neighbourhood and the architectural features of the existing dwelling.

12. SIGNAGE

- (1) No more than 2 signs shall be permitted.
- (2) Sign requirements for a Type 4: Monument Sign and Type 9: Window Sign shall be in accordance with Part 3: Use Specific Standards of the Land Use Bylaw for Signs in the General Residential – R-1 land use district.
- (3) Sign requirements for a shingle sign are as follows:
 - (a) Quality, construction, and character of the sign shall be in keeping with the residential nature of the area and compatible with the dwelling.
 - (b) The sign shall be securely fastened to the wall of the dwelling or overhang of a porch, eave, or awning.
 - (c) The sign shall not exceed 0.38 m² (4 ft²) in size.
- (4) All other provisions for signs are as prescribed in Part 3: Use Specific Standards of the Land Use Bylaw.

13. SOUND

- (1) Use of an outdoor broadcast or sound system to announce an event, reservation, activity, etc. is prohibited.
- (2) Outdoor broadcast of music is permitted in accordance with the Town of Raymond Noise Bylaw. As a condition of development, additional limitations may be established for outdoor music associated with the fine dining restaurant use.

SCHEDULE 'B'
BYLAW NO. 1095-21
DIRECT CONTROL DISTRICT REGULATIONS
LOT 33, BLOCK 22A, PLAN 8111944

14. HOURS OF OPERATION

The hours of operation for the fine dining restaurant are as follows:

Monday:	9 a.m. to 9 p.m.
Tuesday:	9 a.m. to 9 p.m.
Wednesday:	9 a.m. to 9 p.m.
Thursday:	9 a.m. to 9 p.m.
Friday:	9 a.m. to 9 p.m.
Saturday:	9 a.m. to 9 p.m.
Sunday:	9 a.m. to 9 p.m.

15. DEVELOPMENT APPROVAL AUTHORITY

For the purposes of this Direct Control bylaw, the approval authority for:

- (a) **Permitted Uses** – is delegated to the Town of Raymond Development Officer. The Development Officer may refer the application to the Municipal Planning Commission in accordance with Permitted Use Applications procedures in the Administrative section of the Land Use Bylaw.
- (b) **Discretionary Uses** – is delegated to the Town of Raymond Municipal Planning Commission.


16. VARIANCE OF BYLAW PROVISIONS

No variance to the standards established under this Direct Control district or the applicable Parts of the Land Use Bylaw are permitted without authorization of Council through a bylaw amendment.

17. OTHER PROCESSES, REQUIREMENTS AND PROVISIONS

All other processes, requirements, and provisions are as established in Parts 1-5 of the Land Use Bylaw, as applicable.

Schedule 'C'
Bylaw No. 1095-21

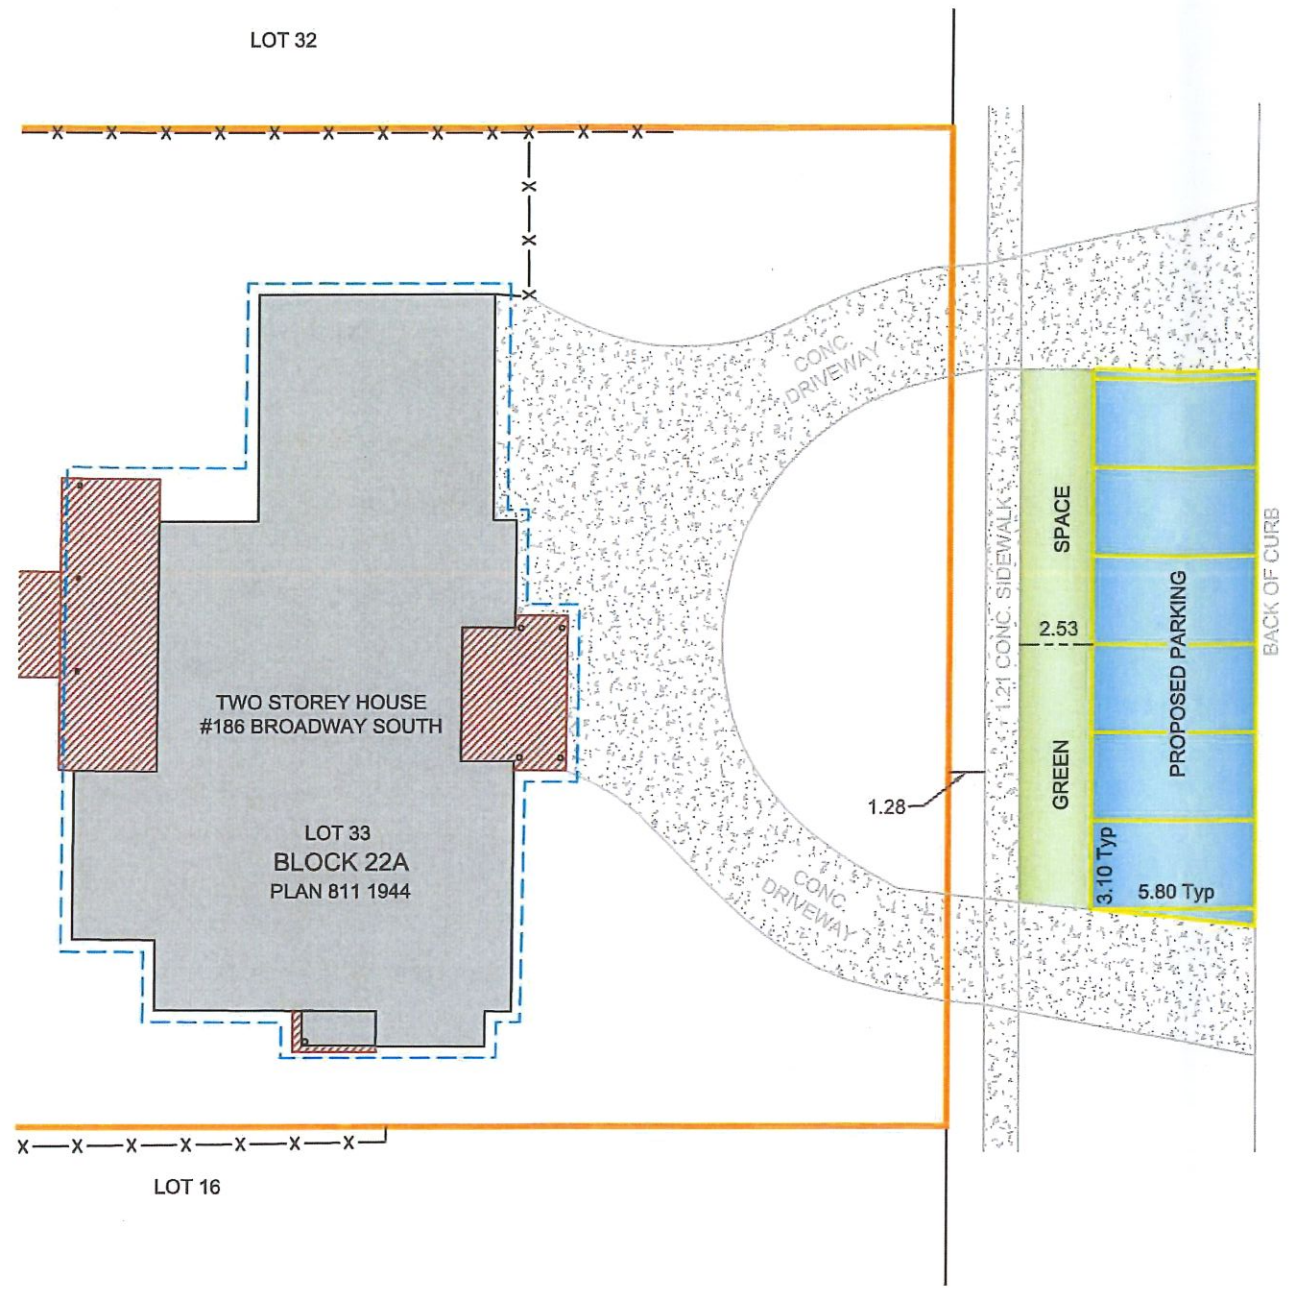

SITE PLAN SHOWING PROPOSED
PARKING

Description of Property

Legal Address: Lot 33, Block 22A, Plan 811 1944 C. of T. 161 179 750
Site Address: 186 - Broadway South, Raymond, Alberta
Plan prepared for: Kristy Olsen
Date of Survey: October 14, 2020

Notes
Distances are in metres and decimals thereof.
Title Boundary shown thus
Fence shown thus x x
Conc. - Concrete
Typ - Typical



Wilde Bros Surveys Ltd.
WBES.CA - p:403.752.0180
43 N. Broadway, Box 150, Raymond, AB T0K 2S0

File: 20126OIs
20126OIs_Sketch.dwg
SCALE = 1:250
DATE: November 26, 2020

TOWN OF RAYMOND
BYLAW NO. 1124-23

BEING a bylaw of the Town of Raymond, in the Province of Alberta, to amend Bylaw No. 987-11, being the municipality's Land Use Bylaw.

AND WHEREAS the Council of the Town of Raymond is in receipt of a request to redesignate the following lands described as:

Lots 8-10, Block 71, Plan 2039I

Lot 5, Block 70, Plan 2039I

Lot 13, Block 70, Plan 0312808

That Portion of First Street East (Municipally known as 100 East) Lying Between Blocks 70 and 71 on Said Plan Which Lies Between the South Limit of Third Street East (Municipally known as 300 South) and the North Limit of Fourth Street East (Municipally known as 400 South), Plan 2039I

from "General Residential – R-1" to "Direct Control – DC-1", as shown on the map in Schedule 'A', attached hereto.

AND WHEREAS THE PURPOSE of Bylaw No. 1124-23 is to redesignate the land described above to Direct Control and establish the framework for subdivision and development, including the uses and regulations for the district, consistent with the approved conceptual design scheme.

AND WHEREAS the municipality must prepare a corresponding bylaw and provide for its consideration at a public hearing.


THEREFORE, under the authority and subject to the provisions of the Municipal Government Act, Revised Statutes of Alberta 2000, Chapter M-26, as amended, the Council duly assembled does hereby enact the following:

1. That the lands described as Lots 8-10, Block 71, Plan 2039I; Lot 5, Block 70, Plan 2039I; Lot 13, Block 70, Plan 0312808; and That Portion of First Street East (Municipally known as 100 East) Lying Between Blocks 70 and 71 on Said Plan Which Lies Between the South Limit of Third Street East (Municipally known as 300 South) and the North Limit of Fourth Street East (Municipally known as 400 South), Plan 2039I, as shown on the attached Schedule A is designated Direct Control – DC-1.
2. That the Direct Control district regulations for the described land are as established in Schedule B, attached.
3. That the conceptual design scheme for the described land is as established in Schedule C, attached.
4. That the Land Use Districts Map of the Town of Raymond Land Use Bylaw No. 987-11 is amended to reflect this designation.
5. Bylaw No. 987-11, being the Land Use Bylaw, is hereby amended and a consolidated version of the Land Use Bylaw reflecting the amendment is authorized to be prepared.
6. This bylaw comes into effect upon third and final reading hereof.


READ a **first** time this 17TH day of FEBRUARY, 2023.

READ a **second** time this 17TH day of MARCH, 2023.


READ a **third** time and finally passed this 17TH day of MARCH, 2023.

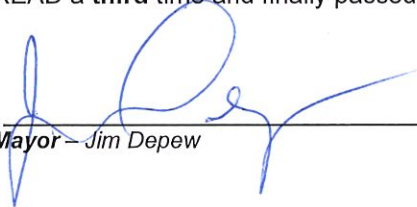

Mayor – Jim Depew

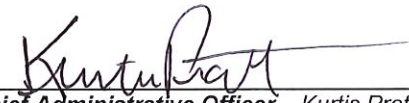

Chief Administrative Officer – Kurtis Pratt

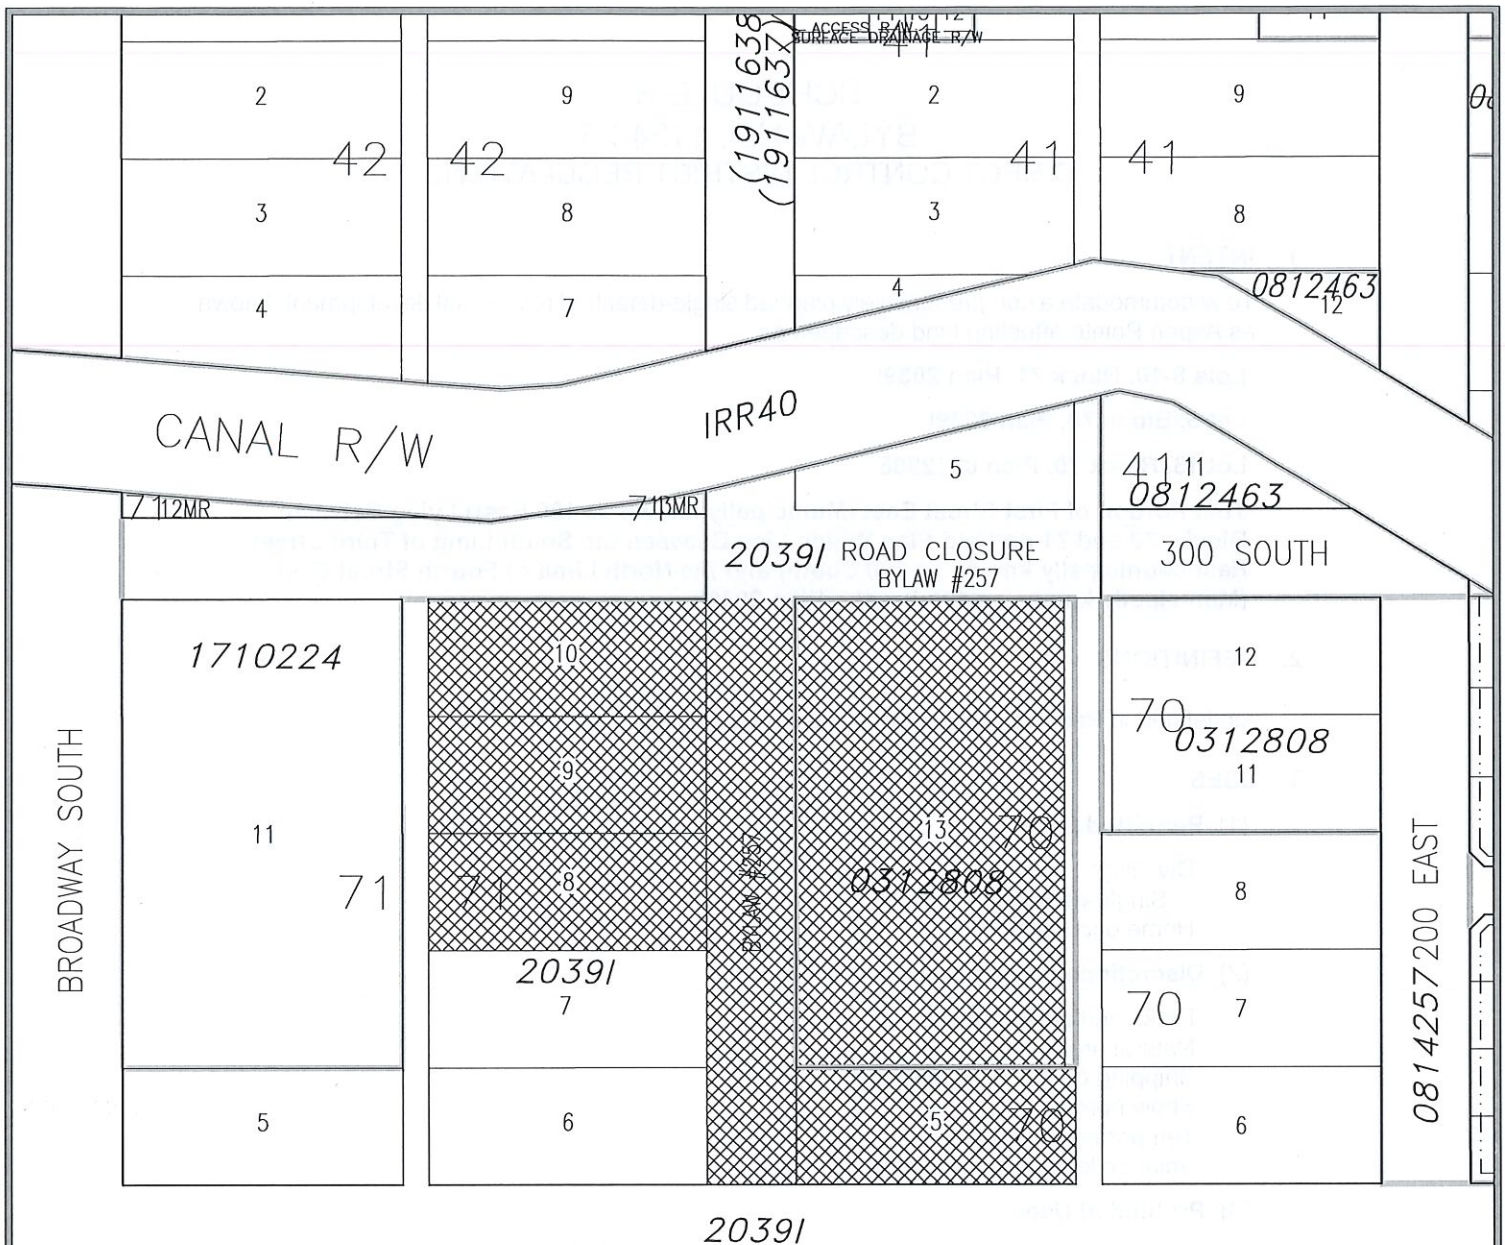

LAND USE DISTRICT REDESIGNATION SCHEDULE 'A'



FROM: GENERAL RESIDENTIAL – R-1
TO: DIRECT CONTROL – DC-1

PORTION OF FIRST STREET EAST LYING BETWEEN BLOCKS 70 AND 71 OF PLAN 2039I,
AND LOTS 8-10, BLOCK 71, PLAN 2039I,
AND LOT 5, BLOCK 70, PLAN 2039I,
AND LOT 13, BLOCK 70, PLAN 0312808

WITHIN SE 1/4 SEC 8, TWP 6, RGE 20, W 4 M

MUNICIPALITY: TOWN OF RAYMOND

DATE: FEBRUARY 1, 2023

Bylaw #: 1124-23

Date: MARCH 7, 2023



SCHEDULE B
BYLAW NO. 1124-23
DIRECT CONTROL DISTRICT REGULATIONS

1. INTENT

To accommodate a comprehensively planned single-detached residential development, known as Aspen Pointe affecting land described as:

Lots 8-10, Block 71, Plan 2039I

Lot 5, Block 70, Plan 2039I

Lot 13, Block 70, Plan 0312808

That Portion of First Street East (Municipally known as 100 East) Lying Between Blocks 70 and 71 on Said Plan Which Lies Between the South Limit of Third Street East (Municipally known as 300 South) and the North Limit of Fourth Street East (Municipally known as 400 South), Plan 2039I

2. DEFINITIONS

As defined in Part 5: Definitions of the Land Use Bylaw.

3. USES

(1) Permitted Uses

Dwelling:
Single-detached site-built
Home occupation 1

(2) Discretionary Uses

Parks and playgrounds
Natural area
Shipping container, temporary
Show homes
Temporary sales office
Solar collector, roof-mounted

(3) Prohibited Uses

Accessory structures and uses, except personal satellite dishes, roof-mounted less than 1 m (3 ft) in diameter
Day home
Dwelling:
Accessory
Apartment
Duplex
Multi-unit
Semi-detached
Single-detached, manufactured, moved-in, prefabricated
Dwelling group
Home occupation 2
Travel trailers, motor homes or other recreational vehicles used as dwellings
And any other use not listed as a permitted or discretionary use

SCHEDULE B
BYLAW NO. 1124-23
DIRECT CONTROL DISTRICT REGULATIONS

4. GENERAL DEVELOPMENT STANDARDS

The General Development Standards contained in Part 2 of the Land Use Bylaw shall apply, unless otherwise specified in the standards of this district.

5. MINIMUM LOT SIZE

As per the approved conceptual design scheme in Schedule C.

6. MINIMUM SETBACK REQUIREMENTS

Dwelling, single-detached site-built: As per the approved conceptual design scheme in Schedule C.

All Other: As required by the Approval Authority in accordance with any applicable use specific standards of the Land Use Bylaw.

7. MAXIMUM LOT COVERAGE

Dwelling, single-detached site-built: 45%

All Other: As required by the Approval Authority in accordance with any applicable use specific standards of the Land Use Bylaw.

8. MINIMUM FLOOR AREA

Dwelling, single-detached site-built: 93 m² (1,000 ft²)

9. MINIMUM BUILDING WIDTH

Dwelling, single-detached site-built: As per the approved conceptual design scheme in Schedule C.

10. MAXIMUM BUILDING HEIGHT

Dwelling, single-detached site-built: 10.1 m (33 ft)

11. DWELLING DESIGN AND APPEARANCE

(1) The developer of Aspen Pointe shall be responsible for regulating desired design, character and appearance of dwellings through the Aspen Pointe Architectural Design Guidelines as per the approved conceptual design scheme in Schedule C.

(2) The Approval Authority may impose conditions relating to the orientation, exterior finish, and roof line of a dwelling to ensure compatibility with the Aspen Pointe Architectural Design Guidelines.

12. LANDSCAPING

(1) The front yard and secondary front yard of a lot must be comprehensively landscaped, except those areas occupied by sidewalks and driveways, to the satisfaction of the Approval Authority.

(2) Landscaping shall consist of any or all of the following:

(a) vegetation (e.g., trees, shrubs, lawn, flowers);

SCHEDULE B
BYLAW NO. 1124-23
DIRECT CONTROL DISTRICT REGULATIONS

- (b) ground cover of crushed gravel on side yards;
- (c) innovative landscaping features, as approved by the Approval Authority.
- (3) No cottonwood tree of any specie or variety shall be planted.
- (4) The Approval Authority may impose additional landscaping or screening requirements on a development approval for a permitted or discretionary use to improve the quality or compatibility of the proposed use.

13. FENCING

- (1) No fence, wall, gate or other means of enclosure shall be permitted in the front yard, secondary front yard, side yard, or rear yard of a lot except for subdivision perimeter fencing in accordance with the approved conceptual design scheme in Schedule. C.
- (2) Fencing, walls, gates, or other means of enclosure shall not be permitted to be constructed within any developed or undeveloped roadway or laneway right-of-way. Removal of such fencing, walls, gates, or other means of enclosure will be at the property owner's expense.
- (3) Subdivision perimeter fencing is subject to approval of the Development Officer in accordance with the approved conceptual design scheme in Schedule C and may either be incorporated into the subdivision development agreement or subject to development permit approval for each phase as a permitted use.

14. OFF-STREET PARKING AND DRIVEWAY REQUIREMENTS

- (1) Minimum off-street parking requirements are as follows:
 - Dwelling, single-detached site built: 2 parking spaces
 - All Other: As required by the Approval Authority in accordance with any applicable use specific standards of the Land Use Bylaw.
- (2) Off-street parking and driveways shall be required to be concrete or paved as a condition of approval.
- (3) Off-street parking and driveways shall be constructed in a manner which will permit adequate drainage, snow removal and maintenance.
- (4) Vehicular access for corner lots should be limited to locations aligning with the garage orientation in accordance with the approved conceptual design scheme in Schedule C.
- (5) Only one driveway per lot is permitted for single-detached residential development.
- (6) Driveway standards for residential use are as follows:
 - (a) Minimum width: 6.1 m (20 ft)
 - (b) Maximum width: 18.0 m (30 ft)
 - (c) Setback from lane: 3.0 m (10 ft)
 - (d) Setback from intersection of public roadways: 6.1 m (20 ft)

SCHEDULE B
BYLAW NO. 1124-23
DIRECT CONTROL DISTRICT REGULATIONS

15. USE SPECIFIC STANDARDS

(1) Home Occupation 1

- (a) A home occupation 1 is limited to a small-scale, home occupation contained within the principal dwelling involving:
 - (i) office use only;
 - (ii) no outdoor storage and/or display of goods; and
 - (iii) no customer/client visits to the residence.
- (b) A home occupation shall be incidental and subordinate to the principal residential use of the dwelling and shall not change the external appearance or character of the dwelling. There shall be no business activities associated with the home occupation conducted on the lot outside of the dwelling.
- (c) The operator of the home occupation shall be a resident of the dwelling.
- (d) No offensive noise, vibration, electrical interference, smoke, dust, odours, heat or glare shall be produced by the home occupation.
- (e) No use shall cause an increase in the demand placed on any one or more utilities (water, sewer, garbage, etc.) such that the combined total consumption for a dwelling and its home occupation exceed the normal demand for residences in the area.
- (f) A home occupation shall not include any use that would in the opinion of the Development Officer, materially interfere with or affect the use or enjoyment of neighbouring properties.
- (g) Signage advertising a home occupation is not permitted.
- (h) The development permit for the use shall be valid only for the period of time the property is occupied by the applicant for such approved use and is not transferable to another location or another person.
- (i) The issuance of a development permit in no way exempts the applicant from obtaining a business license from the Town and any other Provincial approvals that may be required.

(2) Other Use Specific Standards

Use specific standards for show homes, temporary shipping container, and roof-mount solar collector are as prescribed in Part 3: Use Specific Standards of the Land Use Bylaw.

16. DEVELOPMENT APPROVAL AUTHORITY

For the purposes of this Direct Control bylaw, the Approval Authority for:

- (a) **Permitted Uses** – is delegated to the Town of Raymond Development Officer. The Development Officer may refer the application to the Municipal Planning Commission in accordance with Permitted Use Applications procedures in the Administrative section of the Land Use Bylaw.
- (b) **Discretionary Uses** – is delegated to the Town of Raymond Development Officer. The Development Officer may refer the application to the Municipal Planning Commission in accordance with Permitted Use Applications procedures in the Administrative section of the Land Use Bylaw.

SCHEDULE B
BYLAW NO. 1124-23
DIRECT CONTROL DISTRICT REGULATIONS

17. VARIANCE OF BYLAW PROVISIONS

No variance to the standards established under this Direct Control district or the applicable Parts of the Land Use Bylaw are permitted without authorization of Council through a bylaw amendment.

18. OTHER PROCESSES, REQUIREMENTS AND PROVISIONS

All other processes, requirements, and provisions are as established in Parts 1-5 of the Land Use Bylaw, as applicable.

19. SUBDIVISION

In accordance with the approved conceptual design scheme in Schedule C.

APPROVED
MARCH 7 '23

CONCEPTUAL DESIGN SCHEME

Greg M. Peterson greg.p@rkheggie.com

403.915.3006

FEBRUARY 3, 2023 2.0

ASPEN
ADULT LIVING HOMES
POINTE



R.K. HEGGIE GRAIN
EST. 1959

TABLE OF CONTENTS

1.0	INTRODUCTION	5
1.1	Background	5
1.2	Purpose and Intent of the Concept Design Scheme	6
1.3	Developers Vision for the Development	7
1.4	Principle Development Consideration and Objectives	8
2.0	PROPOSED SUBDIVSION	10
2.1	Legal Description and Ownership	10
2.2	Current Site Conditions	11
2.2.1	Surrounding Land Use	11
2.3	Development Phases	13
2.3.1	Phase 1	13
2.3.2	Phase 2	13
2.3.3	Phase 3	14
2.3.4	Phase 4	14
2.3.5	Phase 5	14
2.3.6	Phase 6	14
2.3.7	Subdivision Perimeter Fencing	15
2.4	Street Names	16
3.0	INFASTRUCTURE	18
3.1	Required Underground Infrastructure	18
3.1.1	Shallow Underground Infrastructure	18
3.1.2	Potable Water	18
3.1.3	Raw Water (Irrigation)	18
3.1.4	Sanitary Waste	19
3.2	Transportation Planning	19
4.0	MUNICIPAL RESERVE	20
5.0	STORMWATER MANAGEMENT	21
6.1	Overview	22
7.2	Compatibility with Adjacent Land Use	24
7.3	Setbacks / Lot Coverage / Building Width	25
8.0	APPENDICES AND DRAWINGS	27

1.0 INTRODUCTION



1.1 Background

The purpose of this report is to describe the site and its surrounding lands uses, and outline the development proposal, summarize the relevant planning policies and regulations, outline the proposed draft zoning by-law, and provide the justification and rationale for approval.

Ridgeland Developments Ltd. is a subsidiary of R.K Heggie Grain Ltd. located in Raymond Alberta. We propose to develop a parcel of land located in Raymond for the development of residential properties for 55+ Active Adult Living single unit homes. This is a development solution that we believe is uniquely suited to the needs of the community, the Town of Raymond, and the site itself. This development will be comprised of residential lots. The area will be zoned to the Aspen Pointe Direct Control Land Use District for the purposes of establishing characteristic development standards. This will allow the Developer to customize specific characteristic development standards.

The Developer owns the three titled properties in proximity to each other that comprises the development. The development area is separated by the Closed Road parcel of 100 East. The Town of Raymond owns the 1.5 acre Closed Road (which is titled property).

The Developer is proposing to purchase the closed road parcel in phases and will be utilizing it for:

- A. Dedicating portions of the north end of the parcel as road allowance to serve the development.
- B. Utilizing portions of the south end of the parcel as community amenity green space that is to be comprehensively developed as laid out in the Conceptual Design Scheme.



1.2 Purpose and Intent of the Concept Design Scheme

The Project Site comprises 7.36 acres and is located between 50 E and 150 E which is currently zoned General Residential (R1). There is a need to rezone the Project Site to the Aspen Pointe Direct Control District to accomplish the goals of the development. The purpose of the Aspen Pointe Conceptual Design Scheme is to establish and provide a design framework to facilitate the development of an innovative 55+ Active Adult Living community.

The Aspen Pointe Direct Control District development standards are different from the General Residential R1 development standards.

Example:

Smaller lot sizes, different development standards for fences, setbacks and restricted permitted and discretionary uses for which the Town of Raymond is authorized to issue a development permit, etc.

1.3 Developers Vision for the Development

Ridgeland Developments Ltd. is a subsidiary of R.K Heggie Grain Ltd. located in Raymond Alberta. We propose to develop a parcel of land located in the Town of Raymond for 55+ active living single unit homes and is proposing a development solution that we believe is uniquely suited to the needs of the community, the Town of Raymond, and the site itself.

The new 55+ community of Aspen Pointe, situated on **Lots 8 to 10 Block 71 Plan 20391, Lot 13 Block 70 Plan 031 2808, Lot 5 Block 70 Plan 031 031 2808 and Closed Road parcel of 100 E** within SE ¼ Sec. 8, Twp. 6, Range 20 w of 4th mer. of the Town of Raymond, will be a community with distinct character and unique personality.

The site was intentionally selected for Homes at Aspen Pointe because of its location, setting and unique features, including panoramic views of the Ridge, and proximity to the excellent walking path and green strip.



The site is a desirable setting for aging in place development given its beauty and quiet location. Aspen Ponte also provides a unique and much needed transitional housing of our aging population. The development will also build a sense of community within the local area.

Homes at Aspen Pointe

55+ Active Living Community

1.4 Principle Development Consideration and Objectives

Homes at Aspen Pointe will have the following conceptual Design Scheme considerations:

- To establish the appropriateness of the **Lots 8 to 10 Block 71 Plan 2039I, Lot 13 Block 70 Plan 031 2808, Lot 5 Block 70 Plan 031 031 2808 and Closed Road parcel of 100 E** within SE ¼ Sec. 8, Twp. 6, Range 20 w of 4th mer. of the Town of Raymond the land use proposed by Ridgeland Developments while protecting and enhancing the adjacent community. The Developer is proposing to purchase the closed road parcel in phases.
- To facilitate sustainable subdivision of the subject development site within the context of the Town of Raymond and other municipal statutory plans, policies, and procedures.
- To accommodate the phased development as it applies to subject development site.
- The location of the development is situated to allow residents access to local supportive living facilities (Ridgeview Lodge and Good Sam's).
- The quality of an active living lifestyle.
- Natural green space will be located on the purchased 100 E Closed Road Allowance from the Town of Raymond. The planned green space will allow people to interact daily and also contribute to the well-being of the residents. The benefits of green space are extensively recognized as the potential to provide opportunities to enhance wellbeing in different ways:
 - Physical wellbeing through physical activity and fresh air.
 - Mental well-being through stress reduction through healthy living.

- Social wellbeing through social integration, engagement and participation.
- The Town of Raymond as a whole will benefit as it will be a gathering point for social interaction for visitors to the Aspen Pointe development, as well as the Ridgeview Lodge and Good Sam's facilities.
- Access to the existing Town of Raymond green strip and the existing pathway system to encourage residents to maintain both physically mobile and social relationships.
- Water and wastewater services will be provided through a tie to existing municipal infrastructure.
- Transportation will be utilized by public roads constructed to municipal infrastructure standards.



2.0 PROPOSED SUBDIVISION

2.1 Legal Description and Ownership

The subject site is located within the urban area of the Town of Raymond, AB.

Lots 8 to 10 Block 71 Plan 20391, Lot 13 Block 70 Plan 031 2808, Lot 5 Block 70 Plan 031 2808 and Closed Road parcel of 100 E within SE ¼ Sec. 8, Twp. 6, Range 20 w of 4th mer. of the Town of the Town of Raymond.


The subject site has an area of 7.360 acres (2.98 hectares).

The land is currently owned by RK Heggie Grain Ltd. of Raymond, AB.

The Developer owns the three titled properties in proximity to each other that comprises the development. The development area is separated by the Closed Road parcel of 100 East. The Town of Raymond owns the 1.5-acre 100 E Closed Road Parcel (which is a titled property).

The Developer is proposing to purchase the closed road parcel in phases

The subject site has 606.34 ft of frontage on 300 St S. The property is at the edge of the south urban boundary limit of Raymond. Refer to Figure #1

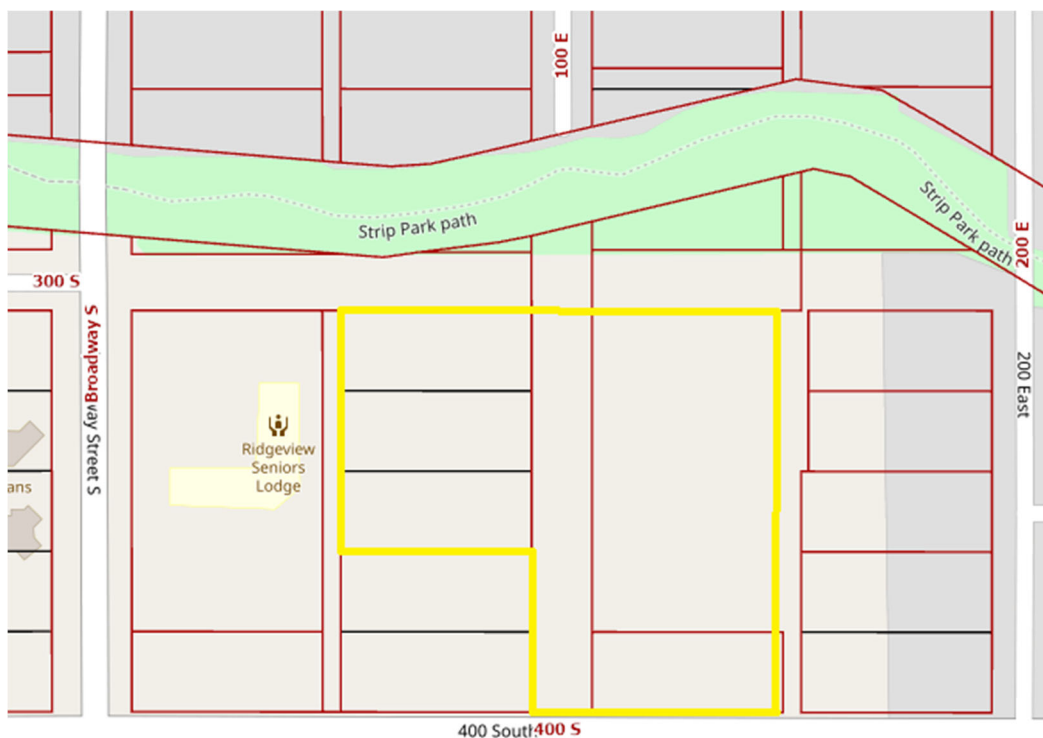


PROPERTY BOUNDARY - FIGURE #1

2.2 Current Site Conditions

Currently the subject site is prairie grass bare land with no buildings or structures. The perimeter of the property has a barbed wire fence.


2.2.1 Surrounding Land Use

The surrounding property is designated General Residential – (R1) and is residential consisting of single detached dwellings. Immediately to the west of the subject site is a retirement facility (Ridgeview Lodge). The subject site boundary is 400 south which is the southern boundary for the Town of Raymond. A clipping from the Future Land Use and Growth Direction from the Town of Raymond is shown in Figure #2. This shows the development plan is for Residential Infill with an Open Space Component.

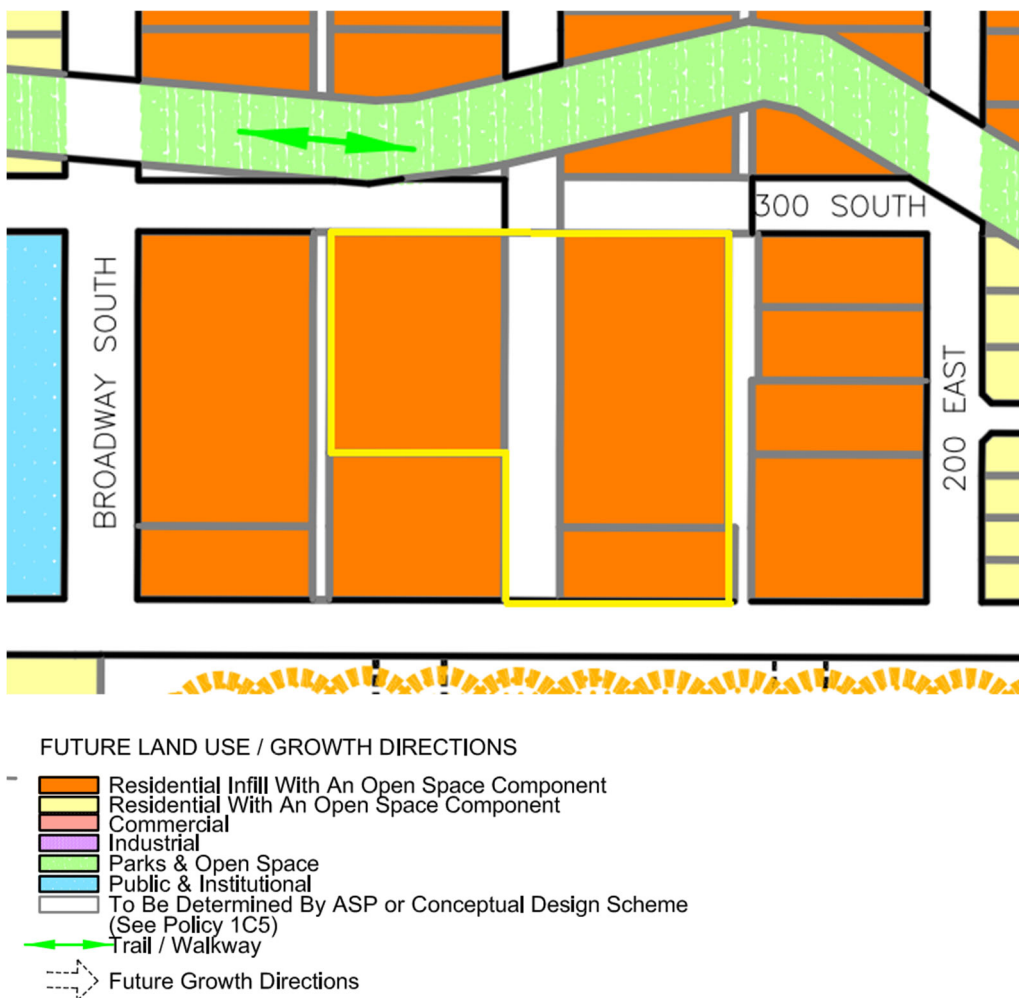

SURROUNDING LAND USES - FIGURE #2

Current and surrounding land use illustrates the community context and land use within proximity to the subject area at the time of the Conceptual Design Scheme preparation. Adjacent land use to the development is shown in Figure #3.

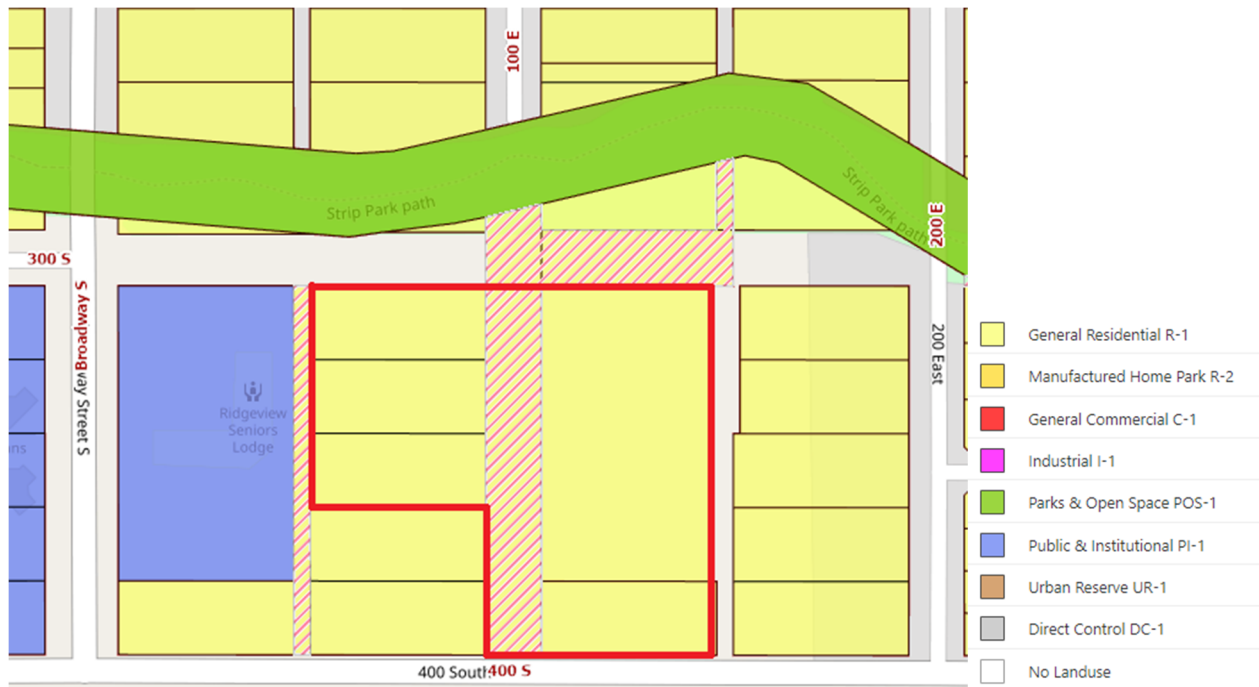

ADJACENT LAND - FIGURE #3

The location of the development provides convenient access to the newly constructed Ridgeview Lodge and the Good Sam's facilities. Our extensive research has determined that there is a critical housing need in the Town of Raymond for those adults who are seeking a low-maintenance lifestyle, but don't require access to senior care services and want to down-size and transition into a 55+ Active Adult Living Community. The development has been designed for middle-aged adults usually 55 and older who want to live independently but still have access to amenities, community programs and convenient services. With active living at the Homes at Aspen Pointe, landscaping and snow removal are included as a part of the proposed Home Owners Association (HOA) monthly fees. Residents do not have to worry about lawn care and snow removal.

2.3 Development Phases

The Homes at Aspen Pointe development is expected to be developed in 6 phases as illustrated in Figure 4. In order to promote the most efficient development of the community, the project is to be completed in phases. The development of the phases will be in sequence from Phase 1 to 6. Drawing #2 illustrates the proposed developmental phases with a potential development sequence. The developer may subdivide multiple phases at once or further break it down into smaller manageable subphases.

The applicant will install all necessary stormwater management, servicing, transportation infrastructure and other improvements including the improvements of open spaces that serve the development. The infrastructure will be installed as is required for each phase.

Dedication of road right of way will be as follows:

Phase 1 and 2- no roadway right of way will be dedicated.

Phase 3 – will see dedication of roadway within its extent as outlined in Drawing #2.

Phase 4 – will see dedication of roadway within its extent as outlined in Drawing #2, including the road dedication for the temporary cul-de-sac.

Phase 5 – will see dedication of roadway within its extent as outlined in Drawing #2

Phase 6- will see the closure of a portion of the cul-de-sac roadway and the title transferred back to the developer so it can be incorporated back into moving the westerly property line of Units 19& 20 in line with the westerly property line of Unit 21. See Section 2.4.6 Phase 6 for more comments.

2.3.1 Phase 1

Phase 1 subdivision within the Planning Area comprises of 1.38 Acres and will create six (6) parcels.

2.3.2 Phase 2

It is anticipated that Phases 1 and 2 will be submitted concurrently to comprise the initial subdivision application.

Phase 2 subdivision within the Planning Area comprises 1.58 Acres and will create six (6) parcels. The storm pond and temporary turnaround at the east end of 300 South will also be completed during this phase.

2.3.3 Phase 3

Phase 3 subdivision within the Planning area comprises of 1.73 Acres and will create eight (8) parcels. The walking path and green space between Lot 23 and Lot 24 will be developed as part of Phase 3.

2.3.4 Phase 4


Phase 4 subdivision within the Planning area comprises of 1.68 Acres and will create eight (8) parcels and will see the dedication of roadway within it's extent as outlined in Drawing #2, including the full road dedication for the cul-de-sac on "Aspen Way".

2.3.5 Phase 5

Phase 5 subdivision within the Planning area comprises of 3.26 Acres and will create twelve (12) parcels. The development of the Green Space and walking trail in the Green Strip area will be a part of Phase 5 (or earlier).

2.3.6 Phase 6

Phase 6 subdivision will create two lots for Unit 19 and Unit 20 and may proceed as outlined in Drawing #2 when "Aspen Way" roadway is continued further south onto the adjacent lands (*Lots 6 to 7 Block 71 Plan 20391 within SE ¼ 8, Twp. 6 Range 20 w of 4th mer*). Upon extension of "Aspen Way" to the south, a road closure application will be initiated by the Town of Raymond on behalf of the Developer to close the easterly portion of the cul-de-sac which was dedicated in Phase 4 to be unlikely, the Developer he alternative Phase 6 layout shown in Drawing #2a.

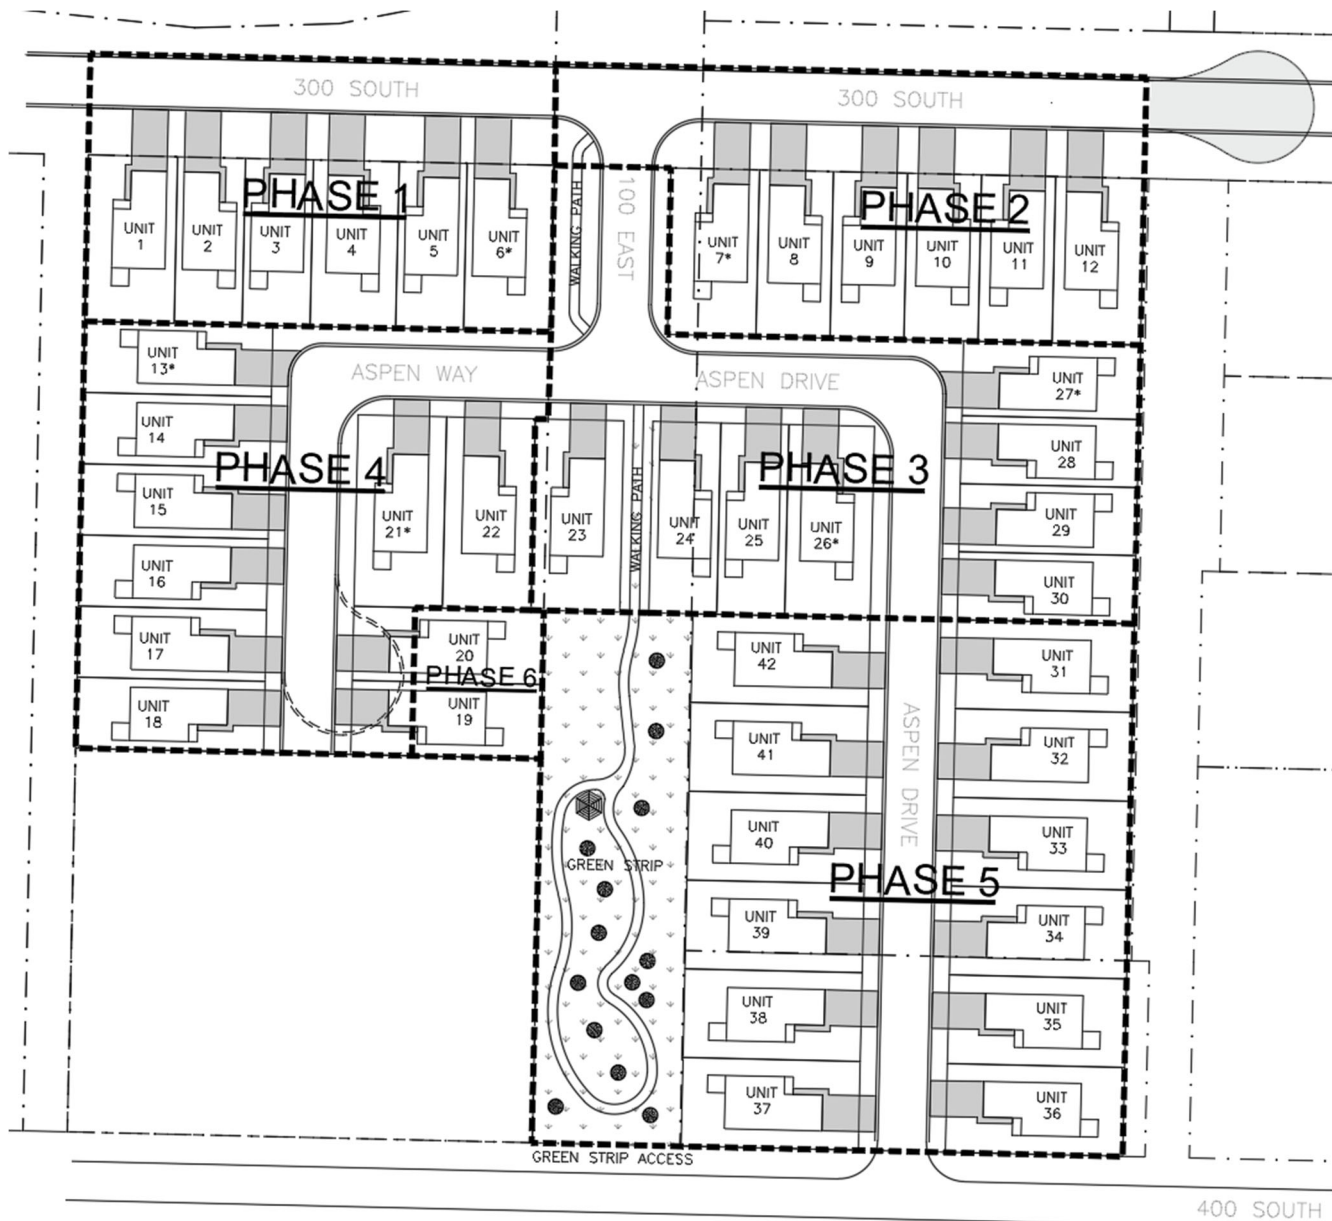


PHASED DEVELOPMENT - FIGURE #4

2.3.7 Subdivision Perimeter Fencing

See Drawing #18 for locations of perimeter fencing. Fences will be installed as phases are completed.

2.4 Street Names

The street names as shown on Figure-5 and resident addresses will be developed in consultation with the Town of Raymond to ensure conformity with existing street naming and address formats.

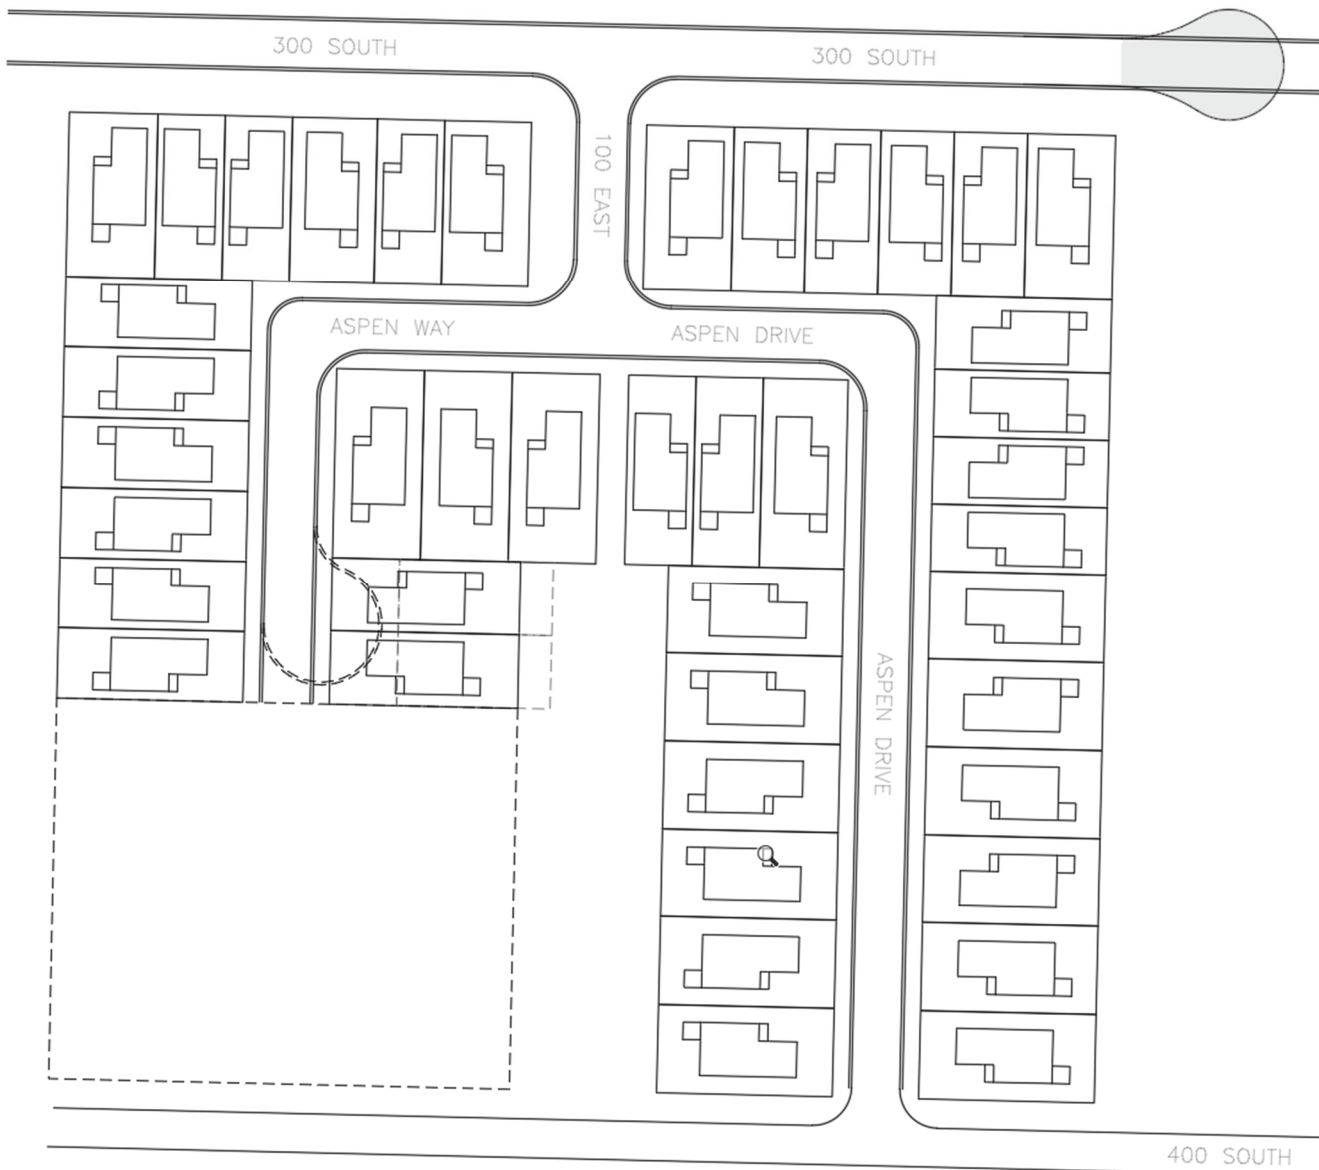

STREET NAMES - FIGURE #5

The road design is based on the 18m R.O.W. LOCAL ROAD (CURB ONLY) as outlined in the Dec. 3, 2018 Town of Raymond Engineering Standards. See Drawing #14.



3.0 INFRASTRUCTURE

3.1 Required Underground Infrastructure

There are seven main services to be provided to each lot; Electrical, ATCO natural gas, Telus, Shaw Cable, potable water, raw water, and sanitary waste disposal. Telus, Shaw, electrical, and gas installation plans are provided by their respective parties. Potable water, raw water, and sanitary waste disposal are shown on drawings 8-13.

3.1.1 Shallow Underground Infrastructure

The shallow utilities (Telus, Shaw, ATCO gas, and electrical) will be installed in the boulevard for Phase 1 and 2 and in a 3.5m utility right-of-way located at the front of each unit for Phases 3 through 6.

Street lighting for the development will be provided at intersections and as deemed suitable by the Town of Raymond. The Town of Raymond will waive the standards recommended by Fortis Alberta "Illuminating Engineering Society of North America" guidelines for street lighting.

3.1.2 Potable Water

The development will be supplied with potable water from the Town of Raymond water network. The new water lines will connect in two places to the existing system. One connection will be to an existing main under 300 St S and one will be extended across the green space to an existing main under 100 E. New water mains and services lines will be installed under the road as new roads are constructed. All new water lines will be 200mm diameter. Refer to drawings 8-13 for plan and profile views.

3.1.3 Raw Water (Irrigation)

To prevent an excessive draw on the Town's treated water system, a raw water main will be installed as each phase of development is constructed. This main line will connect to the Town of Raymond raw water main that runs along the 50E on the west edge of the development. Raw water lines will be installed in either the green space behind the lots or a 3.0m utility easement in the backs of the lots. Once the

installation is complete, the raw water services will be turned over to the Town of Raymond. The Town currently has the systems to collect fees and maintain service mains. Refer to drawing 15 for line and service locations.

3.1.4 Sanitary Waste

The development will be serviced via gravity sewer mains. Basement development with bathroom and / or laundry will require each residence to have a sewage lift pump. The sewer main will connect with existing Town of Raymond sanitary main north of the development across the green space. The main trunk through the development will be 250mm and the branches will be 200mm. The 250mm trunk will extend to the south end of the development to promote future development. Sewer lines will be installed in phases as the roads are constructed. Refer to drawings 8-13 for plan and profile views.

3.2 Transportation Planning

The road layout ties in to the existing grid system of the Town of Raymond, but the interior roads vary slightly to maximize the available space. The north entrance to the development is in line with the right of way for 100 East, but terminates in an intersection partway through the development. Due to the current lack of access south through the western portion of the development, the west road ends in a cul-de-sac, with provisions made to carry the road through should the land become available sometime in the future. The east road connects to 400S in between the right of ways for 100E and 200E. The south portion of the 100 E closed road allowance will be turned into green space with a walking path as part of Phase 5. The east side of 300S will terminate in a temporary turn around bulb until such time that the Town of Raymond decides to implement future development, or another subsequent development occurs to the east.

4.0 MUNICIPAL RESERVE

There will be one municipal reserve area in this subdivision. It is located in the Closed Road allowance of 100 E. It is well suited for passive recreation.

Phase 6 does not proceed until the bulb and the westerly property line of units 19 and 20 line up approximately with the westerly property line of Unit 21 if space is adequate. Phase 6 could then proceed at any time.

The Municipal Reserve will be located on the purchased 100 E Closed Road Allowance from the Town of Raymond. The planned green space will allow people to interact on a daily basis and also contributes to the well-being of the residents. The benefits of the green space are extensively recognized as the potential to provide opportunities to enhance wellbeing in different ways:

- o Physical wellbeing through physical activity and fresh air.
- o Mental wellbeing through stress reduction through healthy living.
- o Social wellbeing through social integration, engagement and participation.
- o The Town of Raymond as a whole will benefit as it will be a gathering point for social interaction for visitors to the Aspen Pointe development, as well as the Ridgeview Lodge and Good Sam's facilities.

The primary access point is at the north end via a walking path from the street. This walking path continues up the side of 100E and will eventually connect to the walking path north of the development. The walking path will split into a loop where the reserve widens. The interior of the loop will be used for a gazebo.

The back of all the lots will empty on to the reserve, which has a <1% slope northwards. The north end will drain into a catch basin that ties to the proposed storm system.

In **Phase 5** the developer will be responsible for the development/ construction of the walking trail, shaping, grass seeding, irrigation system and structure. The remainder of any MR owing will be either deferred or paid as cash in lieu, or a combination thereof on decision of the subdivision authority.

5.0 STORMWATER MANAGEMENT

The proposed development is to have paved roads with curb and gutter. The lots would be split drained with the front of the lots sloping towards the curb. The rear of the lots will slope either towards a swale that will carry water north towards the curb or into a municipal reserve that drains into a catch basin connected to the storm network. Catch basins along the curb would tie into a new storm sewer network for the development.

New subdivisions are required to be able to restrict the post-development peak flow rate of a 1 in 100 year storm. This requires a storage pond to limit flow to the calculated pre-development flow rate. In order to meet the detention requirements, the storm sewer network would carry the runoff to the green strip north of the development where a pond would be constructed. This would be a detention pond, meaning that it would be empty and dry when there are no storm events. The storm sewer network would discharge into the pond near the east end, and a discharge pipe would be installed at the west end that would tie into the existing storm sewers just northwest of the development. The discharge pipe would be a 200mm $\varnothing$, which would restrict the peak outflow to $\sim 0.74 \text{ m}^3/\text{s}$, which is approximately the calculated pre-development peak flow rate of a 1 in 5 year storm. The pond will also have weeping tile installed at the bottom to promote complete drainage after a storm event. See Drawing 13 for details on the detention pond.

Because the runoff is throttled by the outlet pipe, the model indicates that approximately 1850 m^3 of storm runoff would need to be detained. The proposed pond has a maximum capacity of approximately 2000 m^3 and thus will be adequate to serve as a detention pond.

Lots 1-3, 10-12, and 21-26 would require a swale at the back to carry away the water from the sides of lots 13, 20, 27, and 42. These swales would be constructed in the utility easement created for the irrigation lines. See Drawing 17 for approximate swale slopes. Slopes below 1% will be concrete, slopes above 1% could be either concrete or grass.

The swales on the east and west edges of the development will be responsible for conveying water from the backs of all lots on the edges to the curb of 300 South. These swales will be constructed in an easement at the back of the lots. See Drawing 16 for location and average slope.

6.0 PROPOSED LAND USE

6.1 Overview

The proposed land use will be consistent with the Aspen Pointe Direct Control Land Use District which will outline permitted and discretionary uses. The Concept Design Scheme is designed to maximize the use of existing topographical and landscape features of the site. Details of these areas will be refined through more detailed planning and engineering which will be done in conjunction with the site servicing plan and the Town of Raymond Development permit applications.

The total number of developed lots is 42. All lots will contain single detached dwellings that are considered Low Density Residential. Due to the intended purpose of the development as a 55+ Active Adult Living Community, an average occupancy per lot of 3 people was used for density calculations.

# of Lots	Occupants /Lot	Estimated Occupants	Developed Area (ha)	Est. Density Occupants /ha
42	3	126	2.53	49.76

6.2 Home Owners Association (HOA)

All lots within the subdivision are to be included as part of the proposed Aspen Pointe Home Owner's Association (HOA) as confirmed by the Developer and will exclude all municipal reserve areas and roadways, which will not be included in the Home Owner's Association. The municipal reserve areas and roadways will be installed by the Developer, but as outlined in a Development Agreement will eventually be the jurisdiction of the Town of Raymond to own and maintain.

7.0 DEVELOPMENT STANDARDS

7.1 Architectural Design Guidelines



The *Architectural Design Guidelines and Controls* for Aspen Pointe will establish the character of the community and ultimately strive to maintain the integrity of the community for years to come. The *Architectural Design Guidelines and Controls* aim to ensure that the community of Homes at Aspen Pointe presents an impression of high quality.

The community character of Aspen Pointe will be developed through enduring architectural elements that truly define the character of each home. The unique personality of this community will be expressed through the traditional Craftsman architectural style with contemporary design interpretations. The result will be the creation of a highly desirable neighborhood that satisfies the 55+ maintenance free home buyer.

Aspen Pointe will combine the enduring charm of the Craftsman architectural style to form the creative base from which the exterior design of the homes will be developed.

Aspen Pointe is a community that will accommodate the needs of the 55+ Active Adult Living lifestyle. The contemporary Craftsman architectural style will be unified through common design elements and features that reinforce the character and lifestyle of the neighborhood in an expression of harmony.



Contemporary Craftsman Architectural Style

7.2 Compatibility with Adjacent Land Use

The need for a balanced approach in the assessment of intensification is required, understanding that there is potential for competing objectives that need to be evaluated accordingly. In this regard, the height, massing, and scale of the proposed development is similar to the existing dwelling types in the area.

The proposed development will be successfully integrated into the neighborhood through appropriate setbacks, building shape and orientation, façade detailing and building materials.

By providing additional residential population to the immediate area, the existing retail and commercial establishments and service-related business in the area will

contribute to the long-term viability of such uses, while at the same time contributing to the achievement of the housing development objectives in the Town of Raymond.

7.3 Setbacks / Lot Coverage / Building Width

The Aspen Pointe Direct Control District will establish the minimum setbacks, building widths and lot coverage for the development. Refer to **Figure #6** for details.

All other Development Standards will be approved / outlined in the Aspen Pointe Direct Control Land Use District.

Lot Unit #	Setbacks			Max. Lot Cover.	(m x 3.28= ft.)	Building Envelope Width	
	Front	Secondary Front	Min. Side		Lot Width Eng. Drawing Dimensions	Max. Building Envelope Width (-setbacks)	Min. Building Envelope Width (-1.5 m)
1	3.0 m (10')	3.8 m (12.5')	1.5 m (5')	45%	18.44 m (60.48')	13.14 m (43.48')	11.64 m (38.48')
2	3.0 m (10')	N/A	1.5 m (5')	45%	14.02 m (45.99')	11.02 m (35.99')	9.52 m (30.98')
3	3.0 m (10')	N/A	1.5 m (5')	45%	14.02 m (45.99')	11.02 m (35.99')	9.52 m (30.98')
4	3.0 m (10')	N/A	1.5 m (5')	45%	17.65 m (57.89')	14.65 m (47.89')	13.15 m (42.98')
5	3.0 m (10')	N/A	1.5 m (5')	45%	14.02 m (45.99')	11.02 m (35.99')	9.52 m (30.98')
6	3.0 m (10')	3.8 m (12.5')	1.5 m (5')	45%	18.07 m (59.27')	12.79 m (41.77')	11.29 m (36.77')
7	3.0 m (10')	3.8 m (12.5')	1.5 m (5')	45%	18.28 m (59.96')	12.98 m (42.45')	11.48 m (37.45')
8	3.0 m (10')	N/A	1.5 m (5')	45%	15.27 m (50.08')	12.27 m (40.08')	10.77 m (35.08')
9	3.0 m (10')	N/A	1.5 m (5')	45%	15.27 m (50.08')	12.27 m (40.08')	10.77 m (35.08')
10	3.0 m (10')	N/A	1.5 m (5')	45%	15.27 m (50.08')	12.27 m (40.08')	10.77 m (35.08')
11	3.0 m (10')	N/A	1.5 m (5')	45%	15.27 m (50.08')	12.27 m (40.08')	10.77 m (35.08')
12	3.0 m (10')	3.8 m (12.5')	1.5 m (5')	45%	18.28 m (59.96')	12.27 m (40.08')	10.77 m (35.08')
13	7.6 m (25.0')	N/A	1.5 m (5')	45%	14.66 m (48.09')	11.66 m (38.08')	10.16 m (33.08')
14	7.6 m (25.0')	N/A	1.5 m (5')	45%	14.66 m (48.09')	11.66 m (38.08')	10.16 m (33.08')
15	7.6 m (25.0')	N/A	1.5 m (5')	45%	14.66 m (48.09')	11.66 m (38.08')	10.16 m (33.08')
16	7.6 m (25.0')	N/A	1.5 m (5')	45%	14.66 m (48.09')	11.66 m (38.08')	10.16 m (33.08')
17	7.6 m (25.0')	N/A	1.5 m (5')	45%	14.66 m (48.09')	11.66 m (38.08')	10.16 m (33.08')
18	7.6 m (12.5')	N/A	1.5 m (5')	45%	14.65 m (48.05')	11.66 m (38.08')	10.16 m (33.08')
19	7.6 m (25.0')	N/A	1.5 m (5')	45%	15.27 m (50.09')	12.27 m (40.08')	10.77 m (35.08')
20	7.6 m (25.0')	N/A	1.5 m (5')	45%	15.27 m (50.09')	12.27 m (40.08')	10.77 m (35.08')
21	7.6 m (25.0')	3.8 m (12.5')	1.5 m (5')	45%	18.28 m (59.96')	12.98 m (40.08')	10.77 m (35.08')
22	7.6 m (25.0')	N/A	1.5 m (5')	45%	18.28 m (59.96')	15.28 m (49.96')	13.78 m (44.96')
23	7.6 m (25.0')	N/A	1.5 m (5')	45%	18.28 m (59.96')	15.28 m (49.96')	13.78 m (44.96')
24	7.6 m (25.0')	N/A	1.5 m (5')	45%	14.02 m (45.99')	11.02 m (35.98')	9.52 m (30.98')
25	7.6 m (25.0')	N/A	1.5 m (5')	45%	14.02 m (45.99')	11.02 m (35.98')	9.52 m (30.98')
26	7.6 m (25.0')	3.8 m (12.5')	1.5 m (5')	45%	17.65 m (57.89')	12.35 m (40.39')	10.85 m (35.39')
27	7.6 m (25.0')	N/A	1.5 m (5')	45%	15.34 m (50.32')	12.34 m (40.32')	10.84 m (35.32')
28	7.6 m (25.0')	N/A	1.5 m (5')	45%	14.02 m (45.99')	11.02 m (35.98')	9.52 m (30.98')
29	7.6 m (25.0')	N/A	1.5 m (5')	45%	14.02 m (45.99')	11.02 m (35.98')	9.52 m (30.98')
30	7.6 m (25.0')	N/A	1.5 m (5')	45%	14.02 m (45.99')	11.02 m (35.98')	9.52 m (30.98')
31	7.6 m (25.0')	N/A	1.5 m (5')	45%	18.28 m (59.96')	15.28 m (49.96')	13.75 m (44.96')
32	7.6 m (25.0')	N/A	1.5 m (5')	45%	18.28 m (59.96')	15.28 m (49.96')	13.75 m (44.96')
33	7.6 m (25.0')	N/A	1.5 m (5')	45%	18.28 m (59.96')	15.28 m (49.96')	13.75 m (44.96')
34	7.6 m (25.0')	N/A	1.5 m (5')	45%	18.28 m (59.96')	15.28 m (49.96')	13.75 m (44.96')
35	7.6 m (25.0')	N/A	1.5 m (5')	45%	18.28 m (59.96')	15.28 m (49.96')	13.75 m (44.96')
36	7.6 m (25.0')	3.8 m (12.5')	1.5 m (5')	45%	18.28 m (59.96')	15.28 m (49.96')	13.75 m (44.96')
37	7.6 m (25.0')	3.8 m (12.5')	1.5 m (5')	45%	18.28 m (59.96')	15.28 m (49.96')	13.75 m (44.96')
38	7.6 m (25.0')	N/A	1.5 m (5')	45%	18.28 m (59.96')	15.28 m (49.96')	13.75 m (44.96')
39	7.6 m (25.0')	N/A	1.5 m (5')	45%	18.28 m (59.96')	15.28 m (49.96')	13.75 m (44.96')
40	7.6 m (25.0')	N/A	1.5 m (5')	45%	18.28 m (59.96')	15.28 m (49.96')	13.75 m (44.96')
41	7.6 m (25.0')	N/A	1.5 m (5')	45%	18.28 m (59.96')	15.28 m (49.96')	13.75 m (44.96')
42	7.6 m (25.0')	N/A	1.5 m (5')	45%	18.26 m (59.96')	15.28 m (49.96')	13.75 m (44.96')

SETBACKS / LOT COVERAGE / BUILDING ENVELOPE - FIGURE #6



“A Place to Call Home”

8.0 APPENDICES AND DRAWINGS

DWG. NO.	DESCRIPTION
PLAN	The new 55+ community of Aspen Pointe, situated on Lots 8 to 10 Block 71 Plan 2039I, Lot 13 Block 70 Plan 031 2808, Lot 5 Block 70 Plan 031 031 2808 and Closed Road parcel of 100 E within SE ¼ Sec. 8, Twp. 6, Range 20 w of 4th mer. of the Town of Raymond.
COVER	HOMES AT ASPEN POINTE
1	PLAN VIEW
2	DEVELOPMENT PHASES
3	PHASE 1
4	PHASE 2
5	PHASE 3
6	PHASE 4 & 6
7	PHASE 5
8	300 SOUTH PLAN PROFILE
9	S100E PLAN PROFILE
10	WEST ROAD PROFILE
11	EAST ROAD PROFILE
12	300 SOUTH EAST PLAN PROFILE
13	DRAINAGE POND PLAN PROFILE
14	TYPICAL ROAD SECTIONS
15	IRRIGATION PLAN
16	DRAINAGE PLAN
17	REAR LOT DRAINAGE PROFILES
18	FENCES
19	SETBACKS

RIDGELAND DEVELOPMENTS LTD
RK HEGGIE GRAIN LTD.

HOMES AT ASPEN POINTE
SENIOR DEVELOPMENT


LIST OF DRAWINGS

DWG. NO.	DESCRIPTION	DWG. NO.	DESCRIPTION
1	PLAN VIEW	10	WEST ROAD PLAN PROFILE
2	DEVELOPMENT PHASES	11	EAST ROAD PLAN PROFILE
3	PHASE 1	12	300 SOUTH EAST PLAN PROFILE
4	PHASE 2	13	DRAINAGE POND PLAN PROFILE
5	PHASE 3	14	TYPICAL ROAD SECTIONS
6	PHASE 4&6	15	IRRIGATION PLAN
7	PHASE 5	16	DRAINAGE PLAN
8	300 SOUTH PLAN PROFILE	17	REAR LOT DRAINAGE PROFILES
9	S100E PLAN PROFILE	18	FENCES
		19	SETBACKS

WILDE BROS. ENGINEERING LTD.

3 February 2023

C:\USERS\DAVID\DROPBOX\ENGINEERING\99 - MISC PROJECTS\9920\9920-01 RK HEGGIE SENIORS DEVELOPMENT\1) WORKING DRAWINGS\9920-01 - ASPEN POINTE_R7.DWG (1) PLAN VIEW [PLOTTED ON 3 Feb 2023 - 09:03]

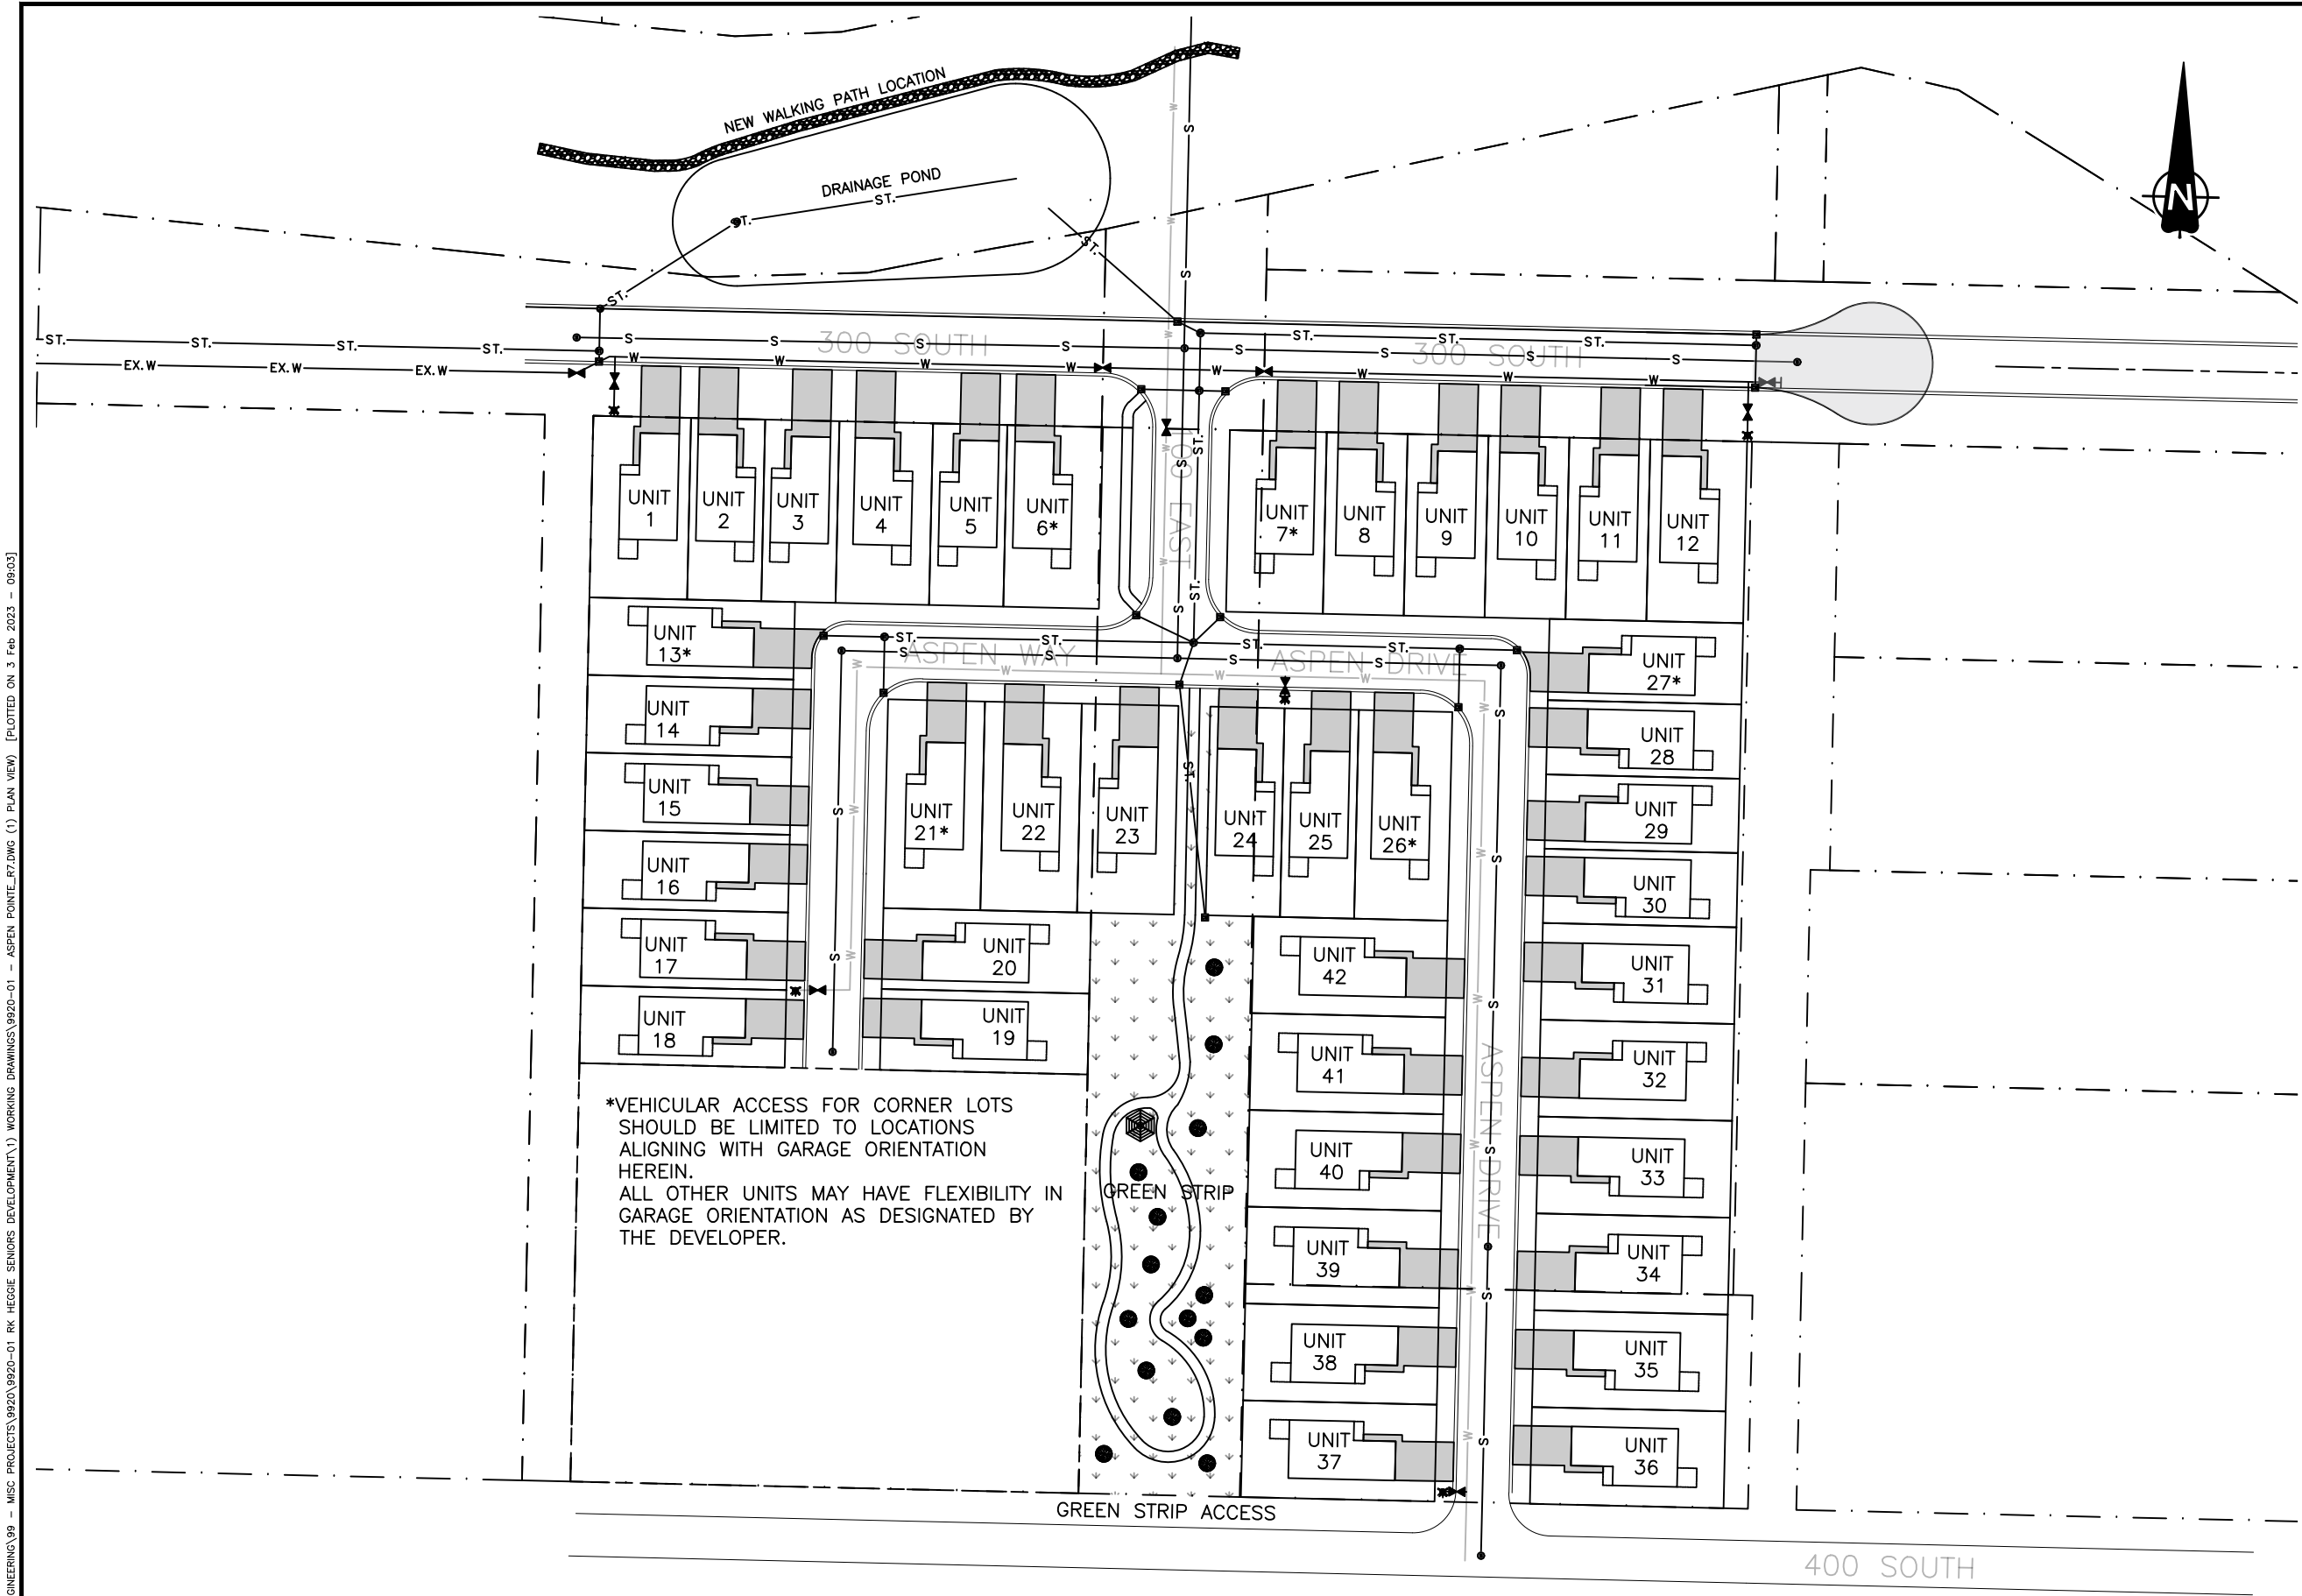

LEGEND / NOTES

— EX. W —	EXISTING WATER MAIN
— EX. R —	EXISTING IRRIGATION MAIN
— EX. S —	EXISTING SANITARY SEWER
— EX. ST. —	EXISTING STORM SEWER
⊙	EXISTING SANITARY MANHOLE
⊙	EXISTING STORM MANHOLE
⊙	EXISTING STORM CATCHBASIN
⊙	EXISTING CATCHBASIN MANHOLE
⊙	EXIST. HYDRANT
⊙	EXIST. VALVE
⊙	EXISTING CURB STOP
— W —	PROPOSED WATER MAIN
— NEW R —	PROPOSED IRRIGATION MAIN
— S —	PROPOSED SANITARY SEWER
— ST. —	PROPOSED STORM SEWER
⊙	PROPOSED SANITARY MANHOLE
⊙	PROPOSED STORM MANHOLE
⊙	PROPOSED STORM CATCHBASIN
⊙	PROPOSED CATCHBASIN MANHOLE
⊙	PROPOSED HYDRANT
⊙	PROPOSED VALVE
⊙	PROPOSED CURB STOP
---	EXISTING PROPERTY LINES
---	FENCE

1	30AUG'22	FOR REVIEW
0	30AUG'22	FOR REVIEW
ISSUE	DATE	REVISION DESCRIPTION


WILDE BROTHERS
ENGINEERING LTD.
PERMIT TO PRACTICE
P08438

WILDE BROS. ENGINEERING LTD.
Raymond, Alberta

RIDGELAND DEVELOPMENTS LTD

HOMES AT ASPEN POINTE
SENIOR DEVELOPMENT
PLAN VIEW

DESIGNED: DL	CHECKED: DJW
DRAWN: DL	JOB: 9920-01
SCALE: 1:1250	DIMENSIONS: METERS
DATE: 23 NOVEMBER 2022	DRAWING No: 1

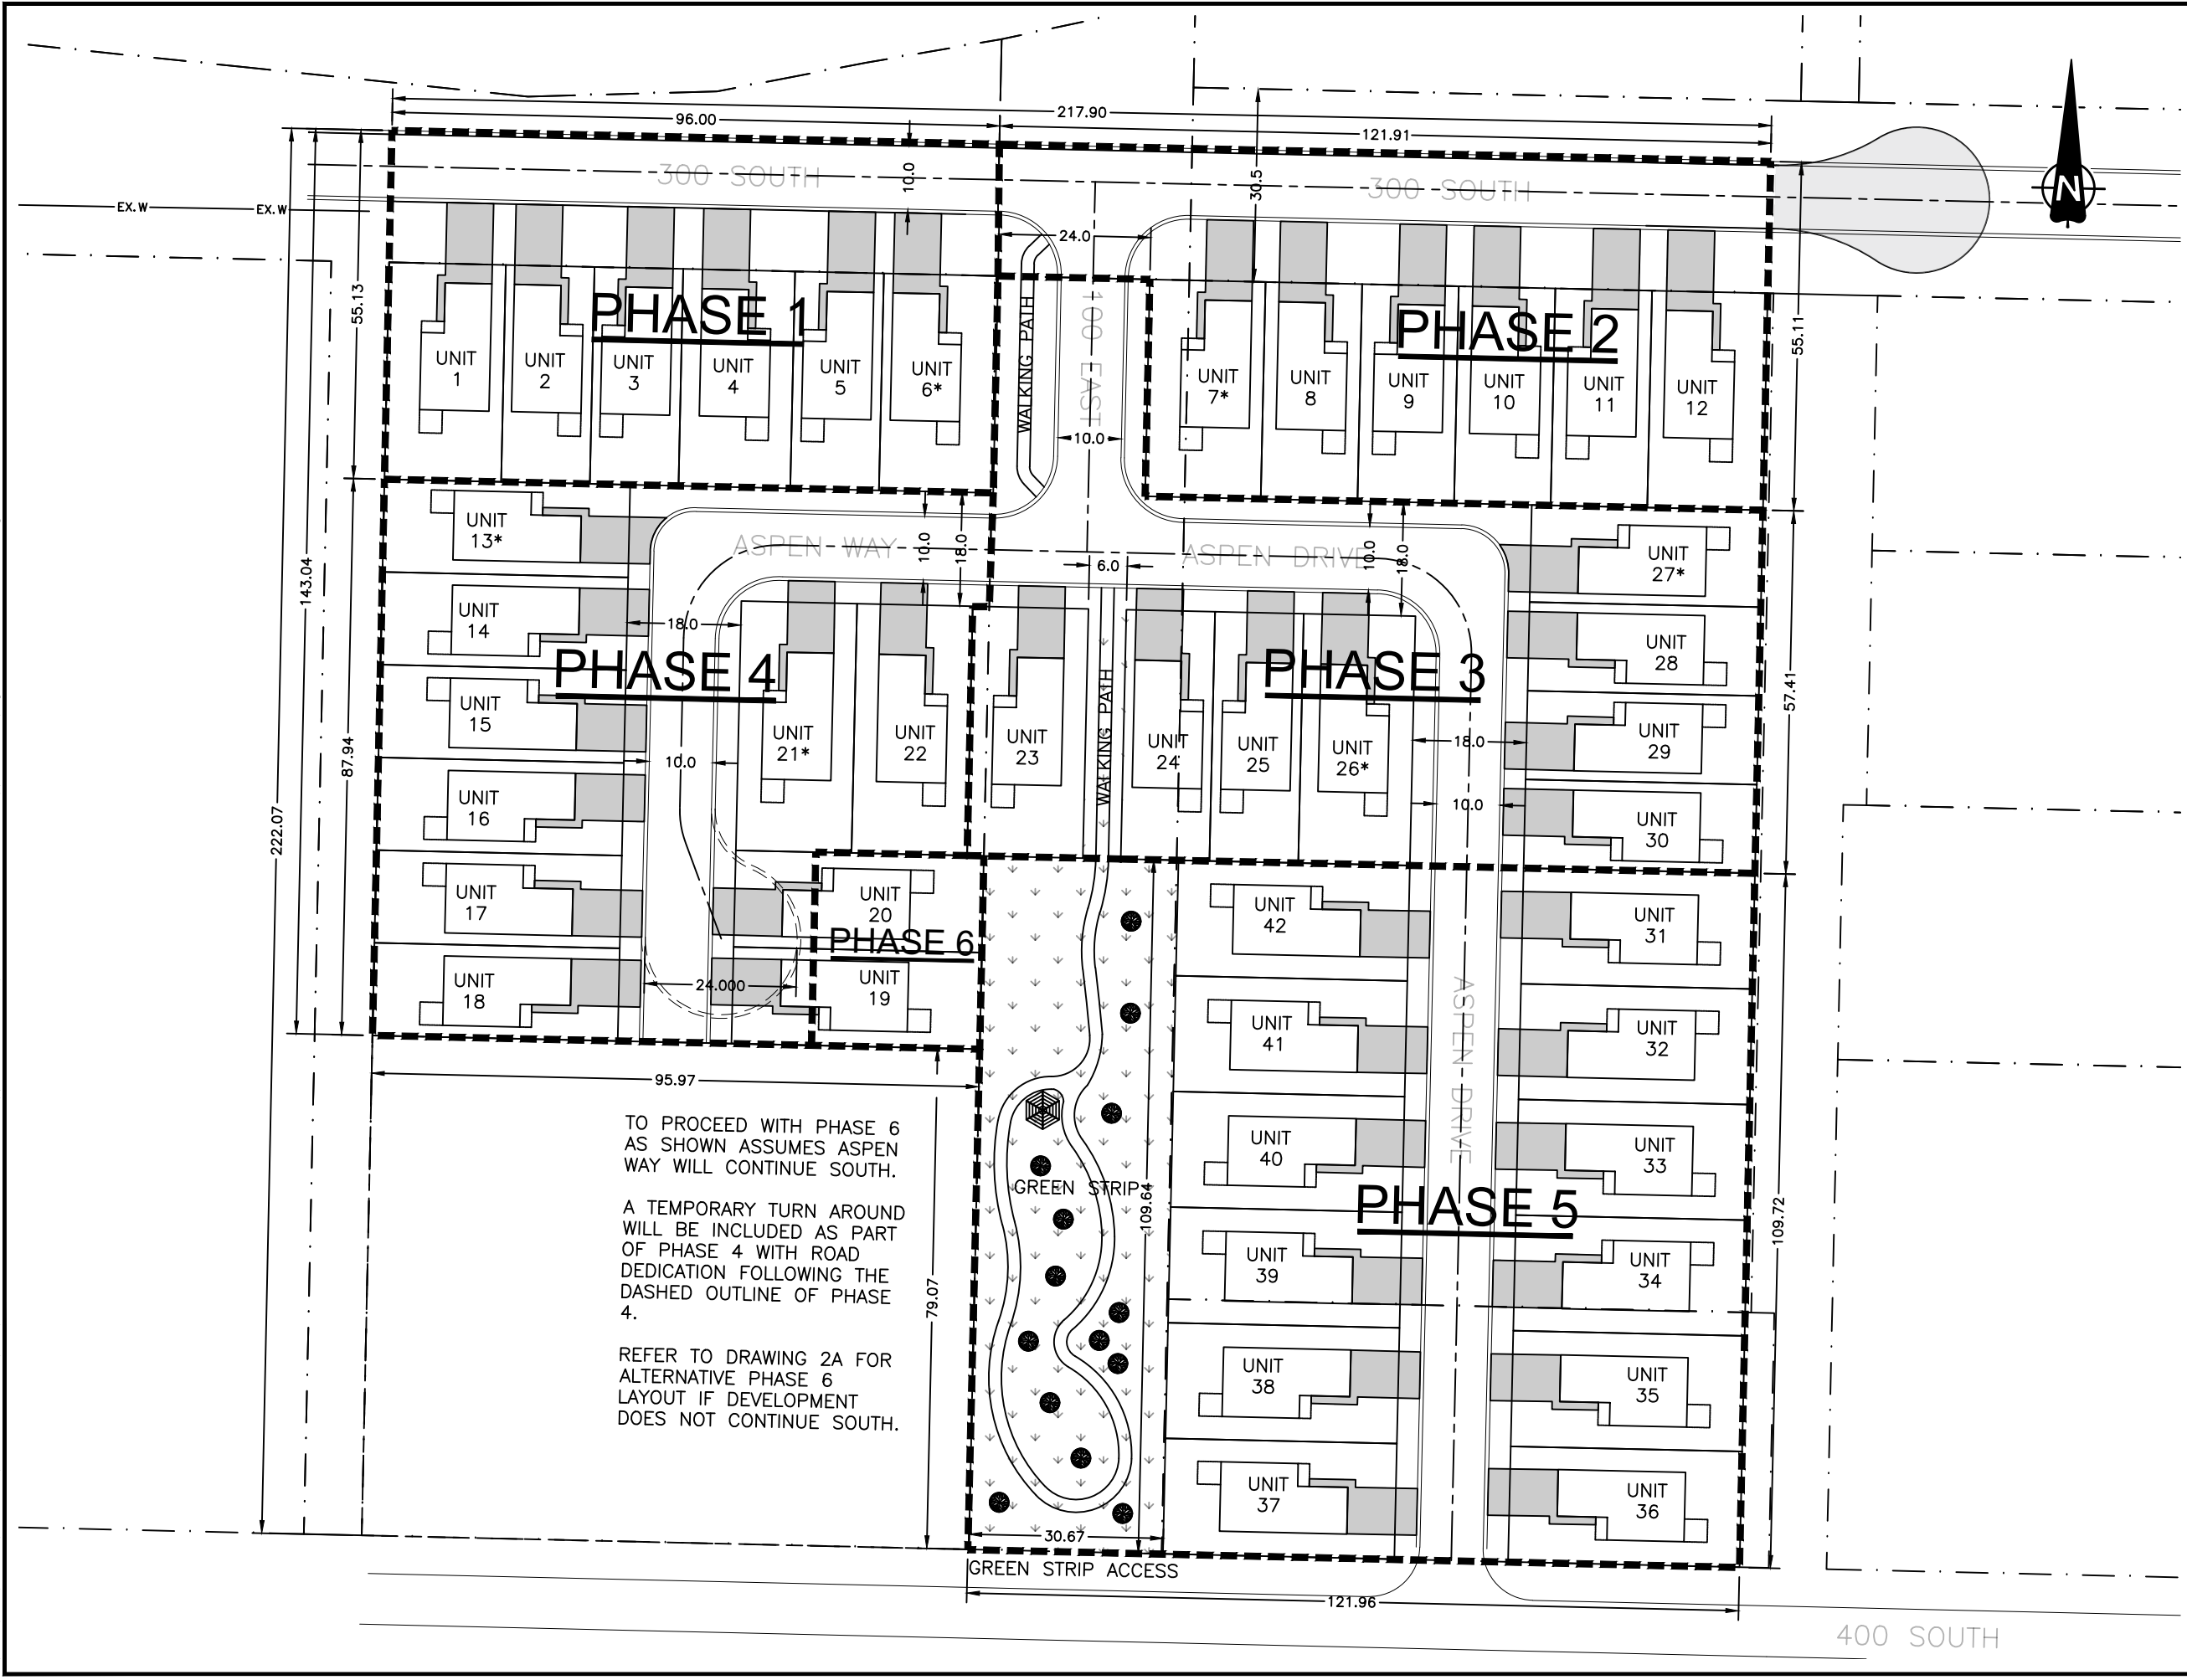

LEGEND / NOTES

- | | |
|---|-----------------------------|
| — EX. W ————— | EXISTING WATER MAIN |
| — EX. R ————— | EXISTING IRRIGATION MAIN |
| — EX. S ————— | EXISTING SANITARY SEWER |
| — EX. ST. ————— | EXISTING STORM SEWER |
|  | EXISTING SANITARY MANHOLE |
|  | EXISTING STORM MANHOLE |
|  | EXISTING STORM CATCHBASIN |
|  | EXISTING CATCHBASIN MANHOLE |
|  | EXIST. HYDRANT |
|  | EXIST. VALVE |
|  | EXISTING CURB STOP |
| — W ————— | PROPOSED WATER MAIN |
| — NEW R ————— | PROPOSED IRRIGATION MAIN |
| — S ————— | PROPOSED SANITARY SEWER |
| — ST. ————— | PROPOSED STORM SEWER |
|  | PROPOSED SANITARY MANHOLE |
|  | PROPOSED STORM MANHOLE |
|  | PROPOSED STORM CATCHBASIN |
|  | PROPOSED CATCHBASIN MANHOLE |
|  | PROPOSED HYDRANT |
|  | PROPOSED VALVE |
|  | PROPOSED CURB STOP |
| — — | EXISTING PROPERTY LINES |
|  | FENCE |

1	23NOV'22	FOR REVIEW
0	30AUG'22	FOR REVIEW
ISSUE	DATE	REVISION DESCRIPTION

WILDE BROTHERS
ENGINEERING LTD.
PERMIT TO PRACTICE
P08438

WILDE BROS. ENGINEERING LTD.
Raymond, Alberta


RIDGELAND DEVELOPMENTS LTD

HOMES AT ASPEN POINTE

SENIOR DEVELOPMENT

DEVELOPMENT PHASES

DESIGNED: JMD	CHECKED: DJW
DRAWN: DL	JOB: 9920-01
SCALE: 1:1000	DIMENSIONS: METERS
DATE: 23 NOVEMBER 2022	DRAWING No: 2

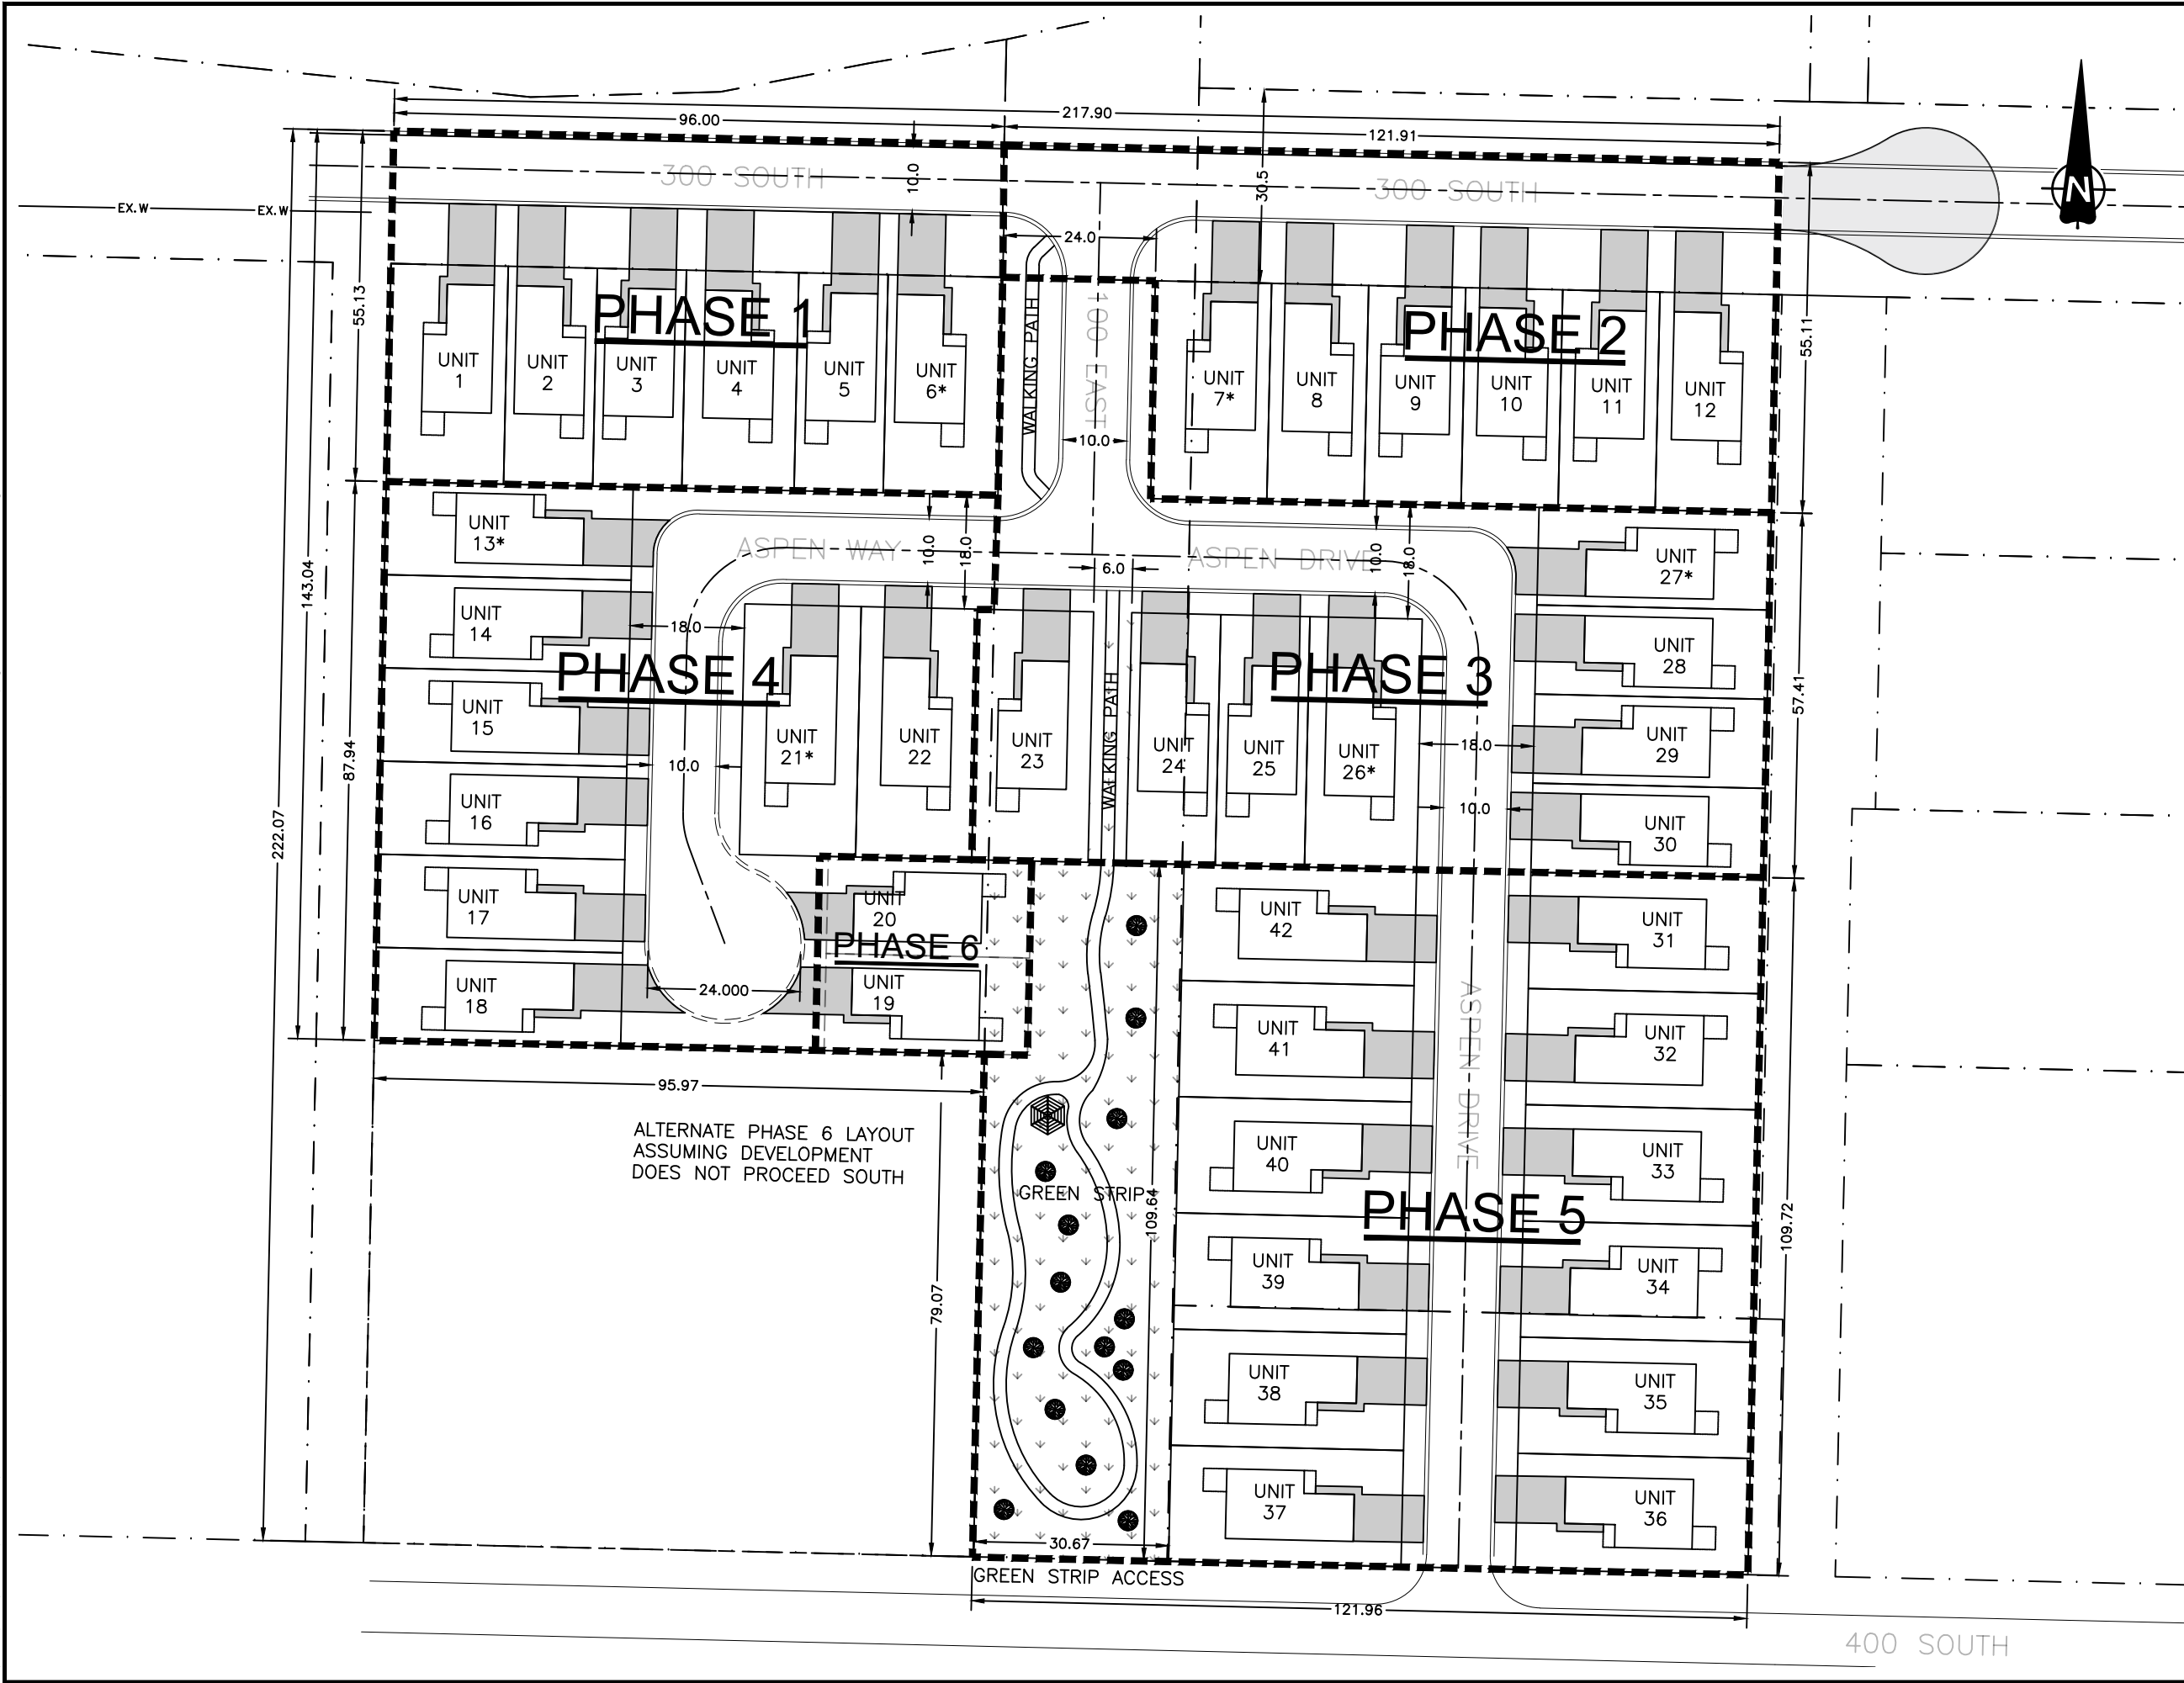

LEGEND / NOTES

— EX. W —	EXISTING WATER MAIN
— EX. R —	EXISTING IRRIGATION MAIN
— EX. S —	EXISTING SANITARY SEWER
— EX. ST. —	EXISTING STORM SEWER
	EXISTING SANITARY MANHOLE
	EXISTING STORM MANHOLE
	EXISTING STORM CATCHBASIN
	EXISTING CATCHBASIN MANHOLE
	EXIST. HYDRANT
	EXIST. VALVE
	EXISTING CURB STOP
— W —	PROPOSED WATER MAIN
— NEW R —	PROPOSED IRRIGATION MAIN
— S —	PROPOSED SANITARY SEWER
— ST. —	PROPOSED STORM SEWER
	PROPOSED SANITARY MANHOLE
	PROPOSED STORM MANHOLE
	PROPOSED STORM CATCHBASIN
	PROPOSED CATCHBASIN MANHOLE
	PROPOSED HYDRANT
	PROPOSED VALVE
	PROPOSED CURB STOP
— . —	EXISTING PROPERTY LINES
	FENCE

1	23NOV'22	FOR REVIEW
0	30AUG'22	FOR REVIEW
ISSUE	DATE	REVISION DESCRIPTION

WILDE BROTHERS
ENGINEERING LTD.
PERMIT TO PRACTICE
P08438

WILDE BROS. ENGINEERING LTD.
Raymond, Alberta

RIDGELAND DEVELOPMENTS LTD

HOMES AT ASPEN POINTE SENIOR DEVELOPMENT DEVELOPMENT PHASES PHASE 6 ALTERNATIVE

DESIGNED: JMD	CHECKED: DJW
DRAWN: DL	JOB: 9920-01
SCALE: 1:1000	DIMENSIONS: METERS
DATE: 23 NOVEMBER 2022	DRAWING No: 2a


— EX. W —	EXISTING WATER MAIN
— EX. R —	EXISTING IRRIGATION MAIN
— EX. S —	EXISTING SANITARY SEWER
— EX. ST. —	EXISTING STORM SEWER
	EXISTING SANITARY MANHOLE
	EXISTING STORM MANHOLE
	EXISTING STORM CATCHBASIN
	EXISTING CATCHBASIN MANHOLE
	EXIST. HYDRANT
	EXIST. VALVE
	EXISTING CURB STOP
— W —	PROPOSED WATER MAIN
— NEW R —	PROPOSED IRRIGATION MAIN
— S —	PROPOSED SANITARY SEWER
— ST. —	PROPOSED STORM SEWER
	PROPOSED SANITARY MANHOLE
	PROPOSED STORM MANHOLE
	PROPOSED STORM CATCHBASIN
	PROPOSED CATCHBASIN MANHOLE
	PROPOSED HYDRANT
	PROPOSED VALVE
	PROPOSED CURB STOP
— . . . —	EXISTING PROPERTY LINES
	FENCE

WILDE BROTHERS
ENGINEERING LTD.
PERMIT TO PRACTICE
P08438

RIDGELAND DEVELOPMENTS LTD

--

DESIGNED: DL	CHECKED: DJW
DRAWN: DL	JOB: 9920-01
SCALE: 1:400	DIMENSIONS: METERS
DATE: 23 NOVEMBER 2022	DRAWING No: 3

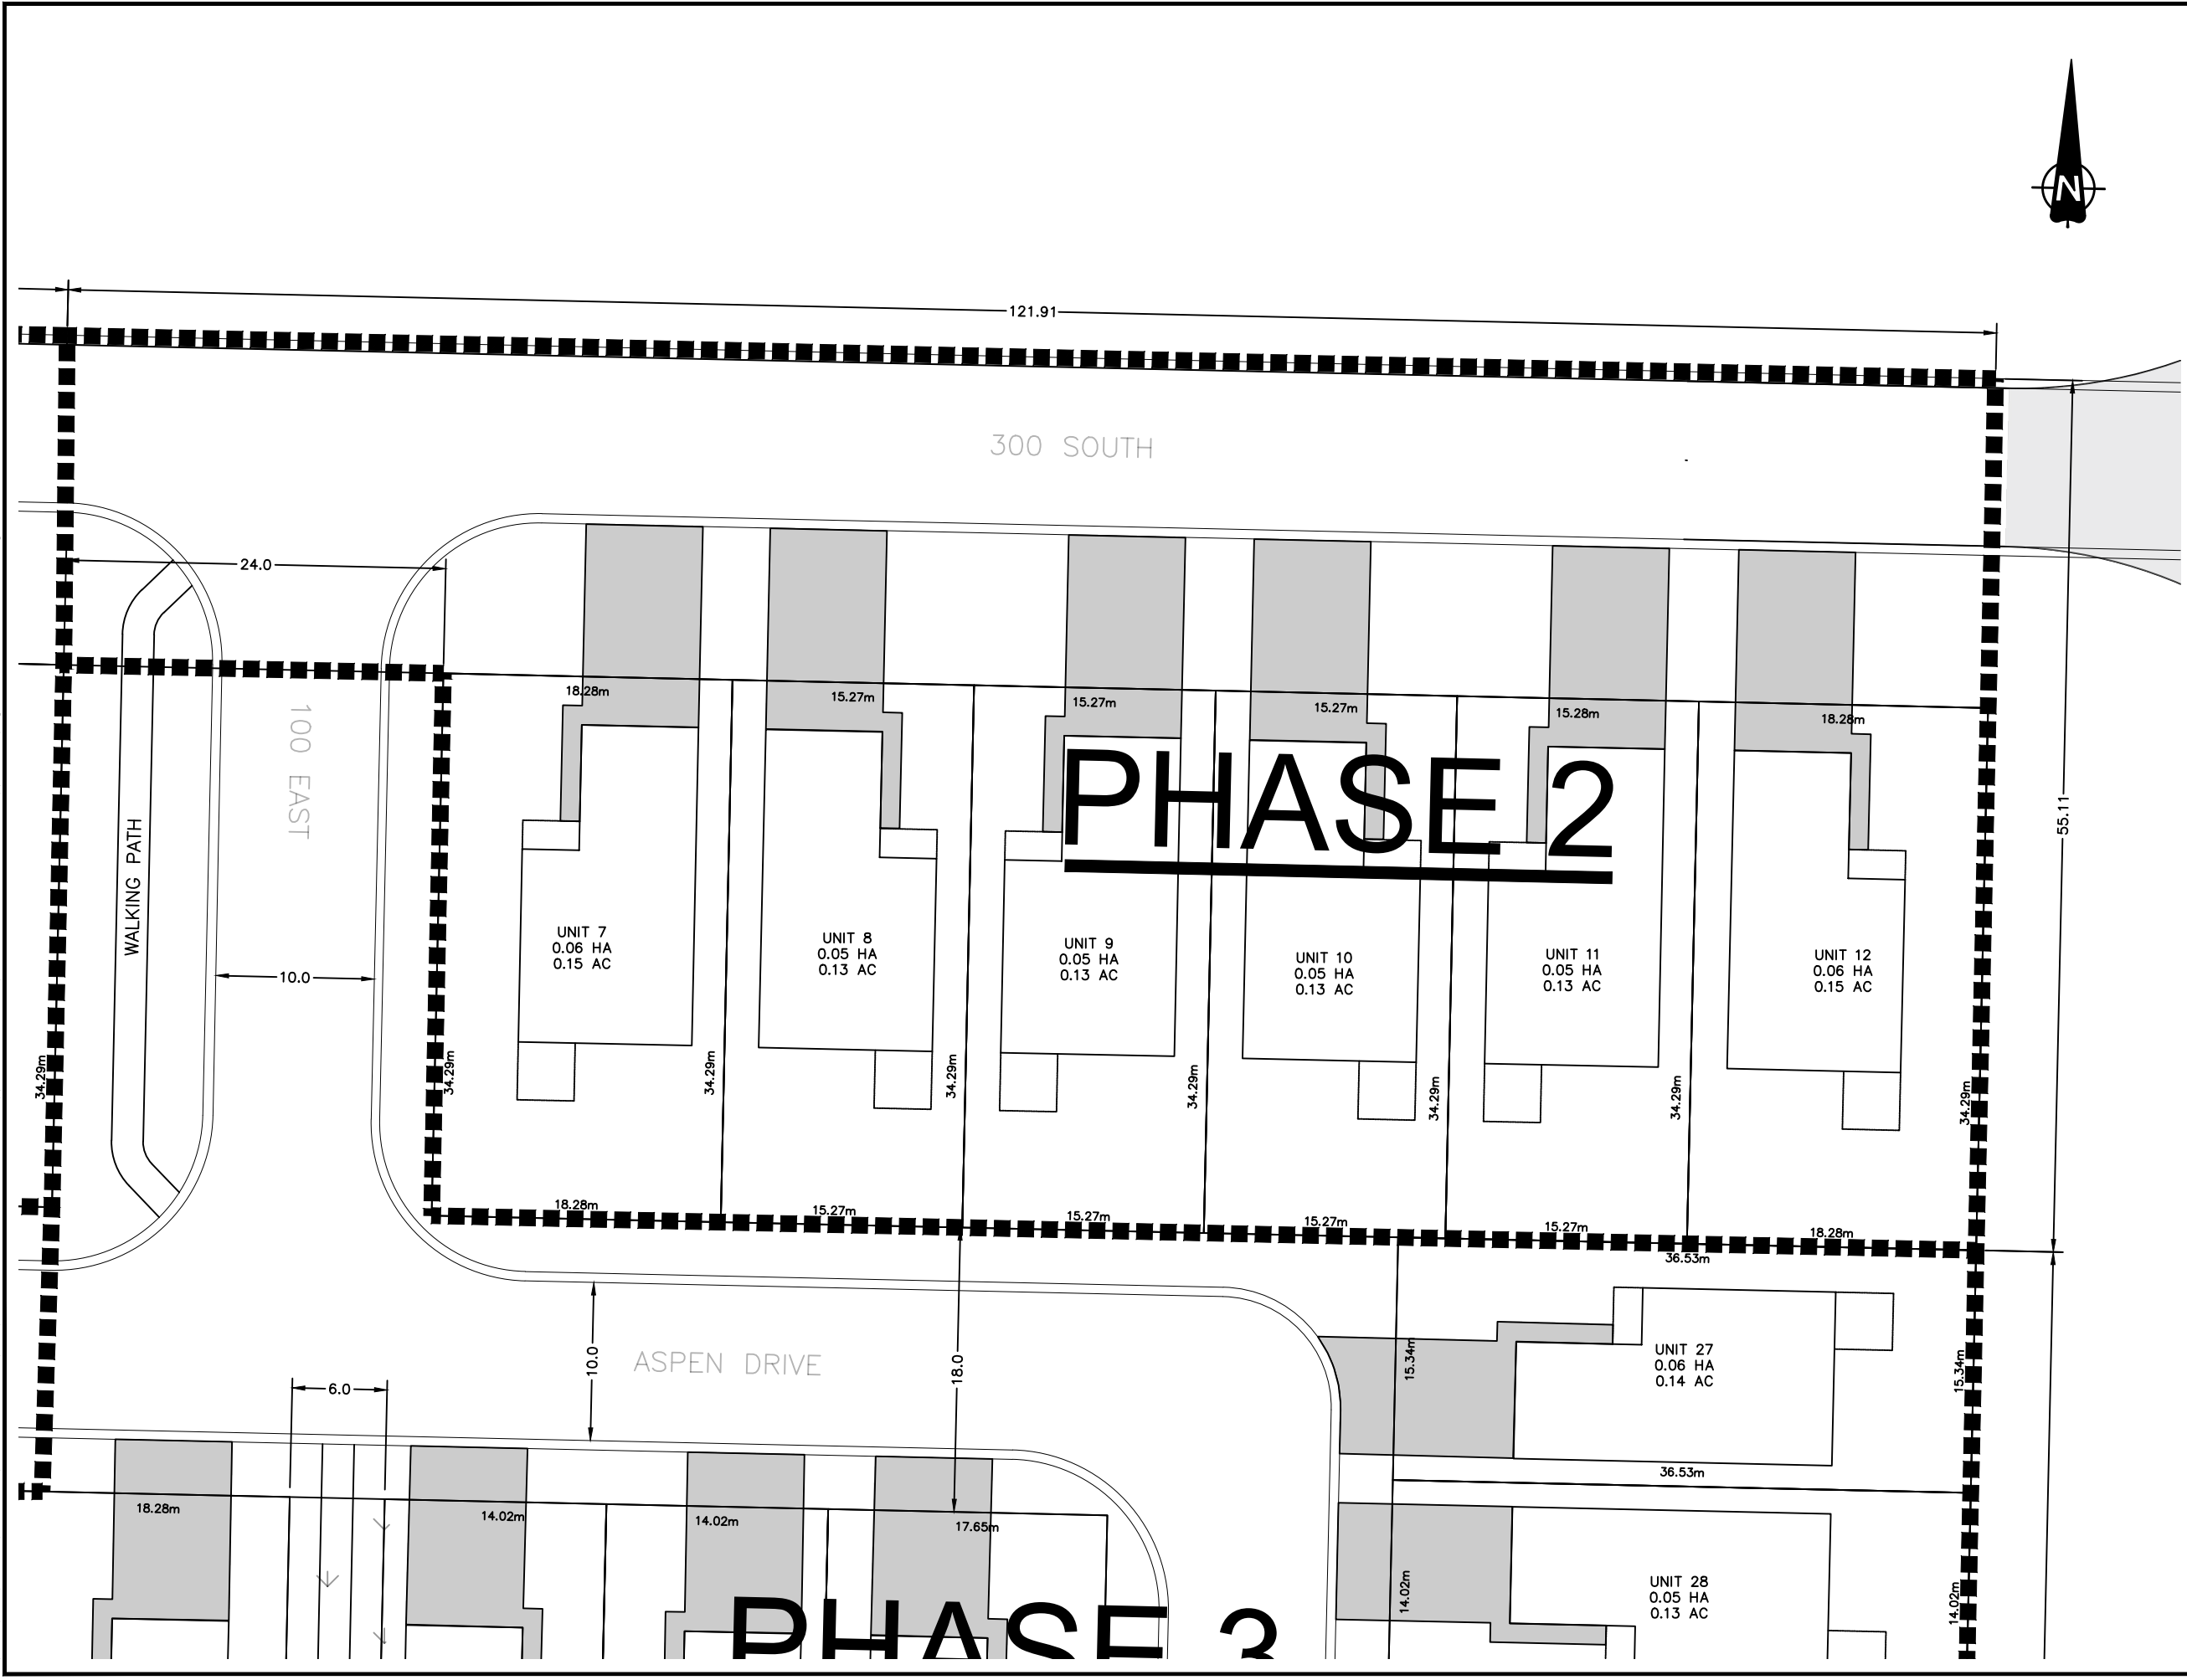

LEGEND / NOTES

— EX. W —	EXISTING WATER MAIN
— EX. R —	EXISTING IRRIGATION MAIN
— EX. S —	EXISTING SANITARY SEWER
— EX. ST. —	EXISTING STORM SEWER
	EXISTING SANITARY MANHOLE
	EXISTING STORM MANHOLE
	EXISTING STORM CATCHBASIN
	EXISTING CATCHBASIN MANHOLE
	EXIST. HYDRANT
	EXIST. VALVE
	EXISTING CURB STOP
— W —	PROPOSED WATER MAIN
— NEW R —	PROPOSED IRRIGATION MAIN
— S —	PROPOSED SANITARY SEWER
— ST. —	PROPOSED STORM SEWER
	PROPOSED SANITARY MANHOLE
	PROPOSED STORM MANHOLE
	PROPOSED STORM CATCHBASIN
	PROPOSED CATCHBASIN MANHOLE
	PROPOSED HYDRANT
	PROPOSED VALVE
	PROPOSED CURB STOP
— . . . —	EXISTING PROPERTY LINES
	FENCE

1	23NOV'22	FOR REVIEW
0	30AUG'22	FOR REVIEW
ISSUE	DATE	REVISION DESCRIPTION

WILDE BROTHERS
ENGINEERING LTD.
PERMIT TO PRACTICE
P08438

WILDE BROS. ENGINEERING LTD.
Raymond, Alberta

RIDGELAND DEVELOPMENTS LTD

HOMES AT ASPEN POINTE
SENIOR DEVELOPMENT
PHASE 2

DESIGNED: DL	CHECKED: DJW
DRAWN: DL	JOB: 9920-01
SCALE: 1:400	DIMENSIONS: METERS
DATE: 23 NOVEMBER 2022	DRAWING No: 4

— EX. W —————	EXISTING WATER MAIN
— EX. R —————	EXISTING IRRIGATION MAIN
— EX. S —————	EXISTING SANITARY SEWER
— EX. ST. —————	EXISTING STORM SEWER
	EXISTING SANITARY MANHOLE
	EXISTING STORM MANHOLE
	EXISTING STORM CATCHBASIN
	EXISTING CATCHBASIN MANHOLE
	EXIST. HYDRANT
	EXIST. VALVE
	EXISTING CURB STOP
— W —————	PROPOSED WATER MAIN
— NEW R —————	PROPOSED IRRIGATION MAIN
— S —————	PROPOSED SANITARY SEWER
— ST. —————	PROPOSED STORM SEWER
	PROPOSED SANITARY MANHOLE
	PROPOSED STORM MANHOLE
	PROPOSED STORM CATCHBASIN
	PROPOSED CATCHBASIN MANHOLE
	PROPOSED HYDRANT
	PROPOSED VALVE
	PROPOSED CURB STOP
— . . . —	EXISTING PROPERTY LINES
	FENCE


WILDE BROTHERS
ENGINEERING LTD.
PERMIT TO PRACTICE
P08438

RIDGELAND DEVELOPMENTS LTD

--

DESIGNED: DL	CHECKED: DJW
DRAWN: DL	JOB: 9920-01
SCALE: 1:400	DIMENSIONS: METERS
DATE: 23 NOVEMBER 2022	DRAWING No: 5

C:\USERS\DAVID\DROPBOX\ENGINEERING\99 - MISC PROJECTS\9920\9920-01 RK HEGGIE SENIORS DEVELOPMENT\1) WORKING DRAWINGS\9920-01 - ASPEN POINTE_R7.DWG (6) PHASE 4&6 [PLOTTED ON 3 Feb 2023 - 09:04]

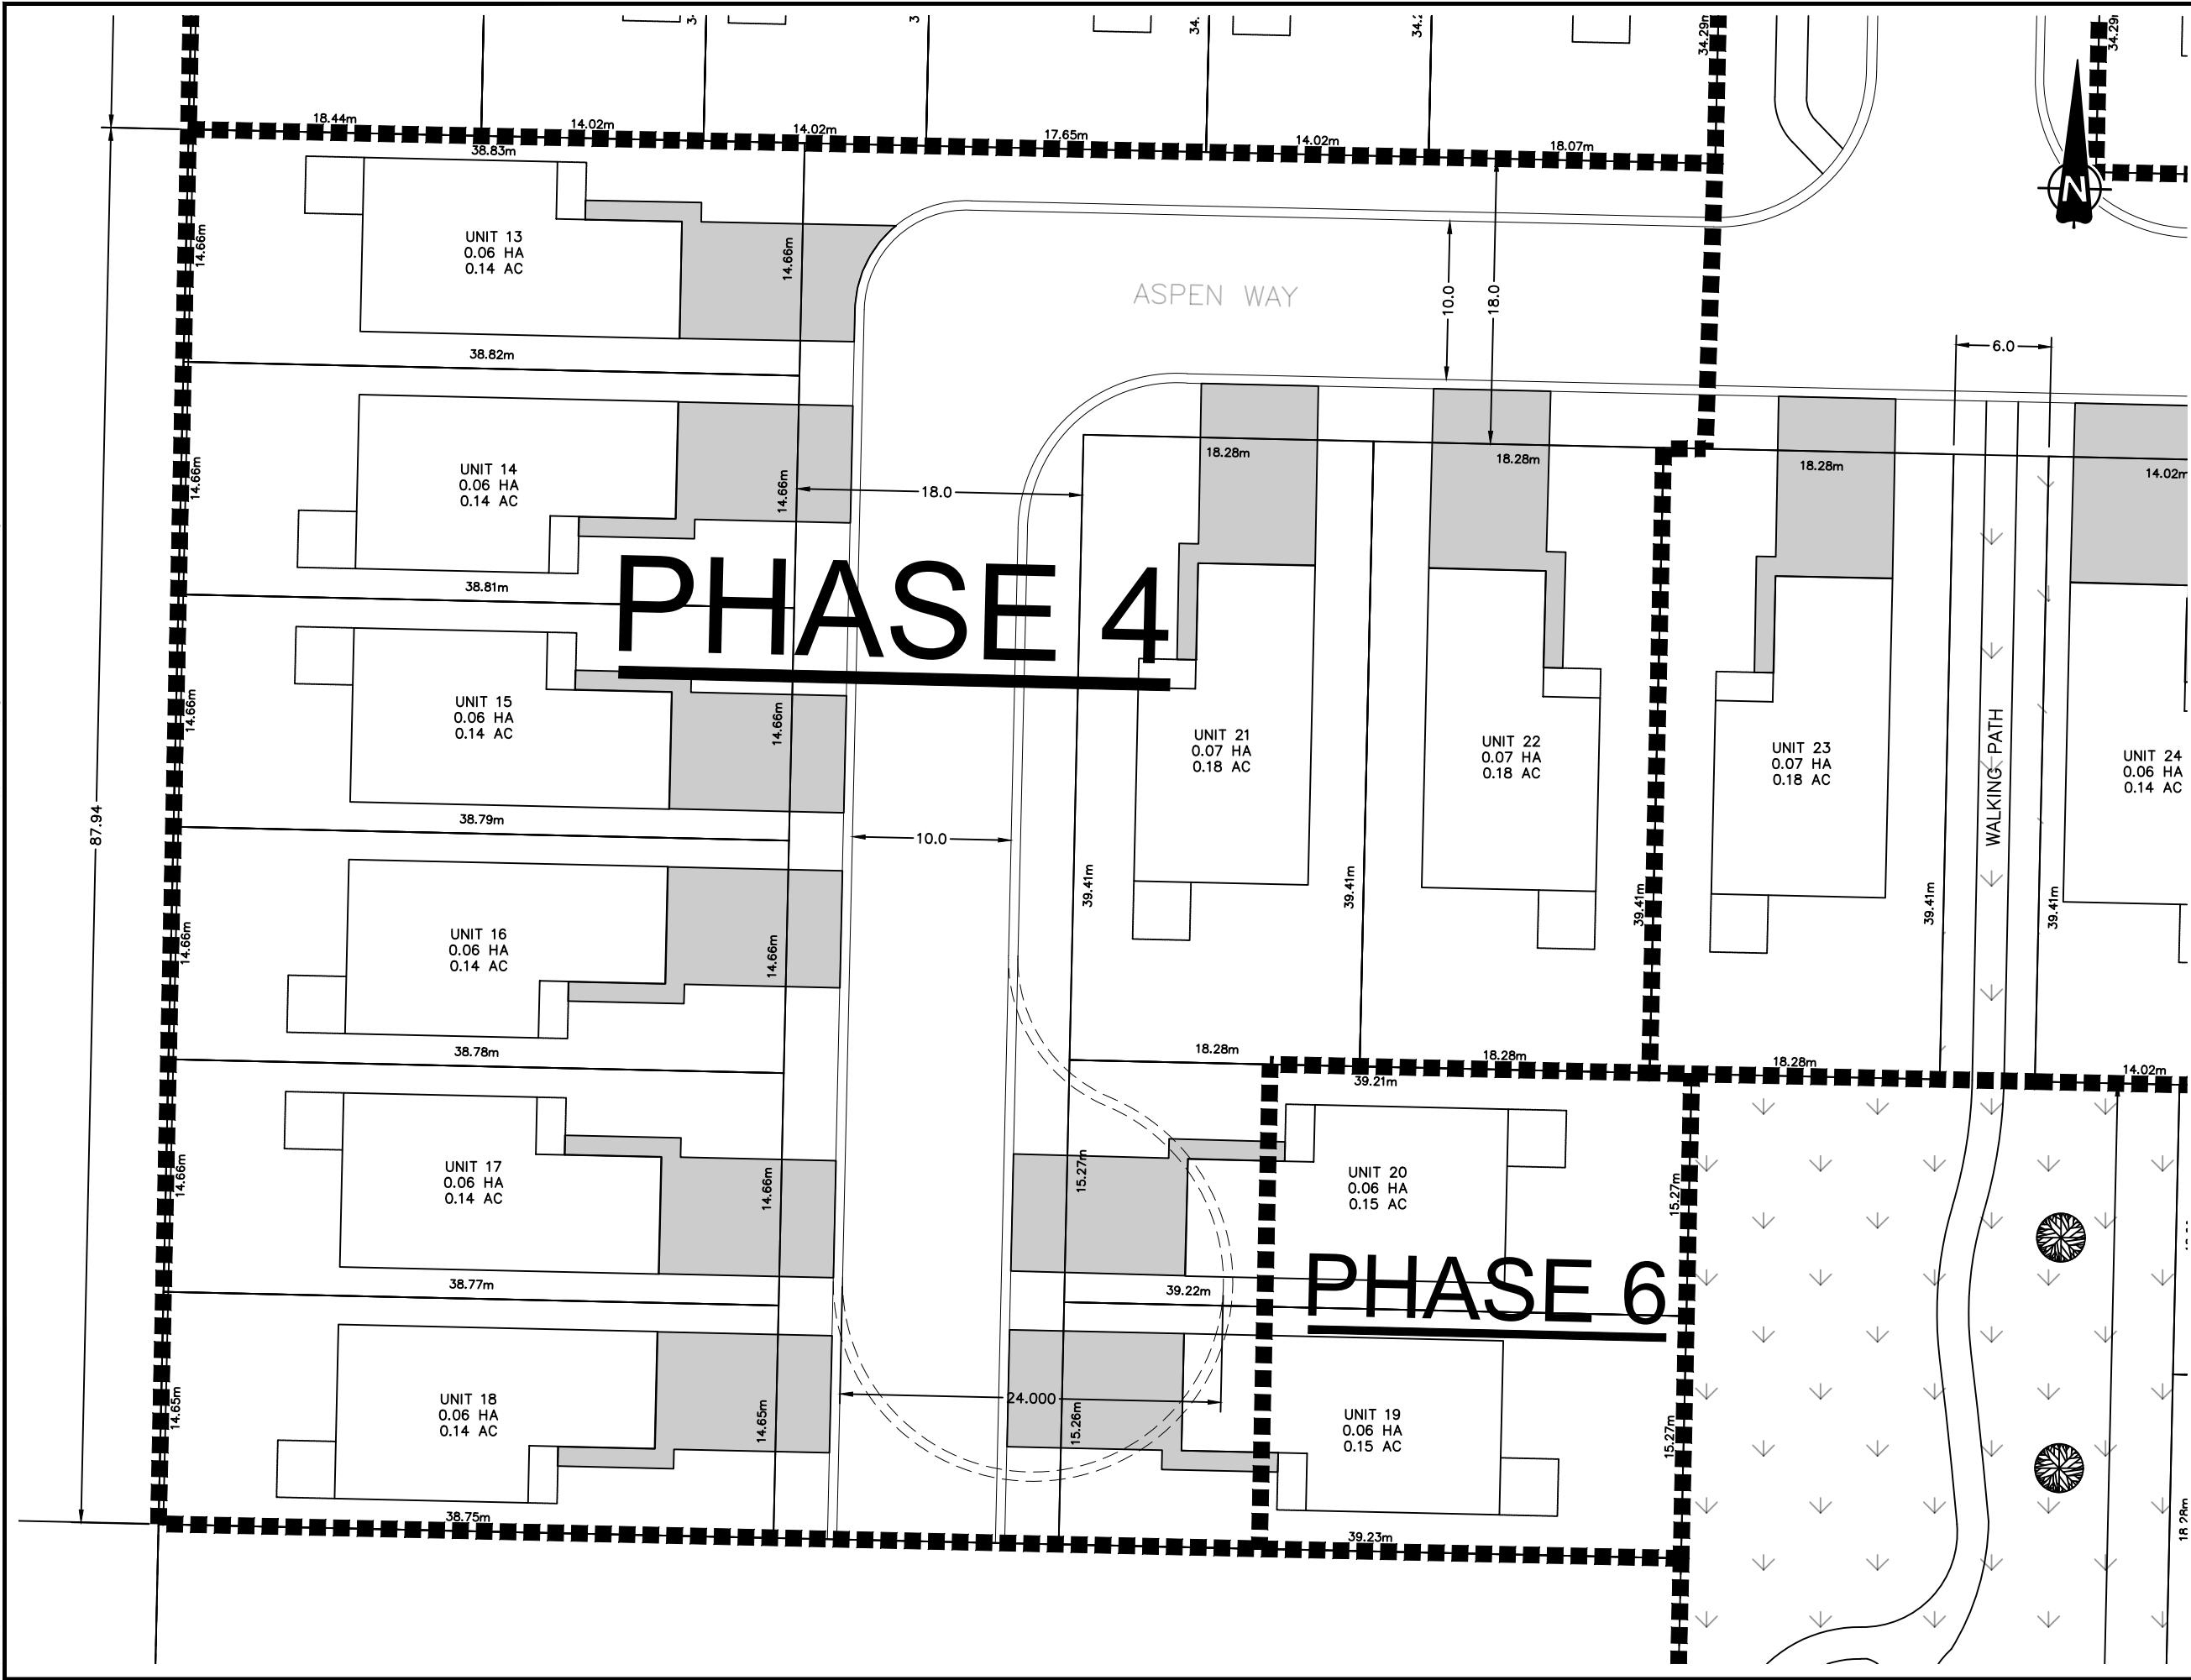

LEGEND / NOTES

EX. W

EX. R

EX. S

EX. ST.















W

NEW R

S

ST.















- . - . -



EXISTING WATER MAIN

EXISTING IRRIGATION MAIN

EXISTING SANITARY SEWER

EXISTING STORM SEWER

EXISTING SANITARY MANHOLE

EXISTING STORM MANHOLE

EXISTING STORM CATCHBASIN

EXISTING CATCHBASIN MANHOLE

EXIST. HYDRANT

EXIST. VALVE

EXISTING CURB STOP

PROPOSED WATER MAIN

PROPOSED IRRIGATION MAIN

PROPOSED SANITARY SEWER

PROPOSED STORM SEWER

PROPOSED SANITARY MANHOLE

PROPOSED STORM MANHOLE

PROPOSED STORM CATCHBASIN

PROPOSED CATCHBASIN MANHOLE

PROPOSED HYDRANT

PROPOSED VALVE

PROPOSED CURB STOP

EXISTING PROPERTY LINES

FENCE

1	23NOV'22	FOR REVIEW
0	30AUG'22	FOR REVIEW
ISSUE	DATE	REVISION DESCRIPTION

WILDE BROTHERS
ENGINEERING LTD.
PERMIT TO PRACTICE
P08438


WILDE BROS. ENGINEERING LTD.
Raymond, Alberta

RIDGELAND DEVELOPMENTS LTD

HOMES AT ASPEN POINTE
SENIOR DEVELOPMENT
PHASES 4&6

DESIGNED: DL	CHECKED: DJW
DRAWN: DL	JOB: 9920-01
SCALE: 1:400	DIMENSIONS: METERS
DATE: 23 NOVEMBER 2022	DRAWING No: 6

C:\USERS\DAVID\DROPBOX\ENGINEERING\99 - MISC PROJECTS\9920\9920-01 RK HEGGIE SENIORS DEVELOPMENT\1) WORKING DRAWINGS\9920-01 - ASPEN POINTE_R7.DWG (7) PHASE 5) [PLOTTED ON 3 Feb 2023 - 09:04]

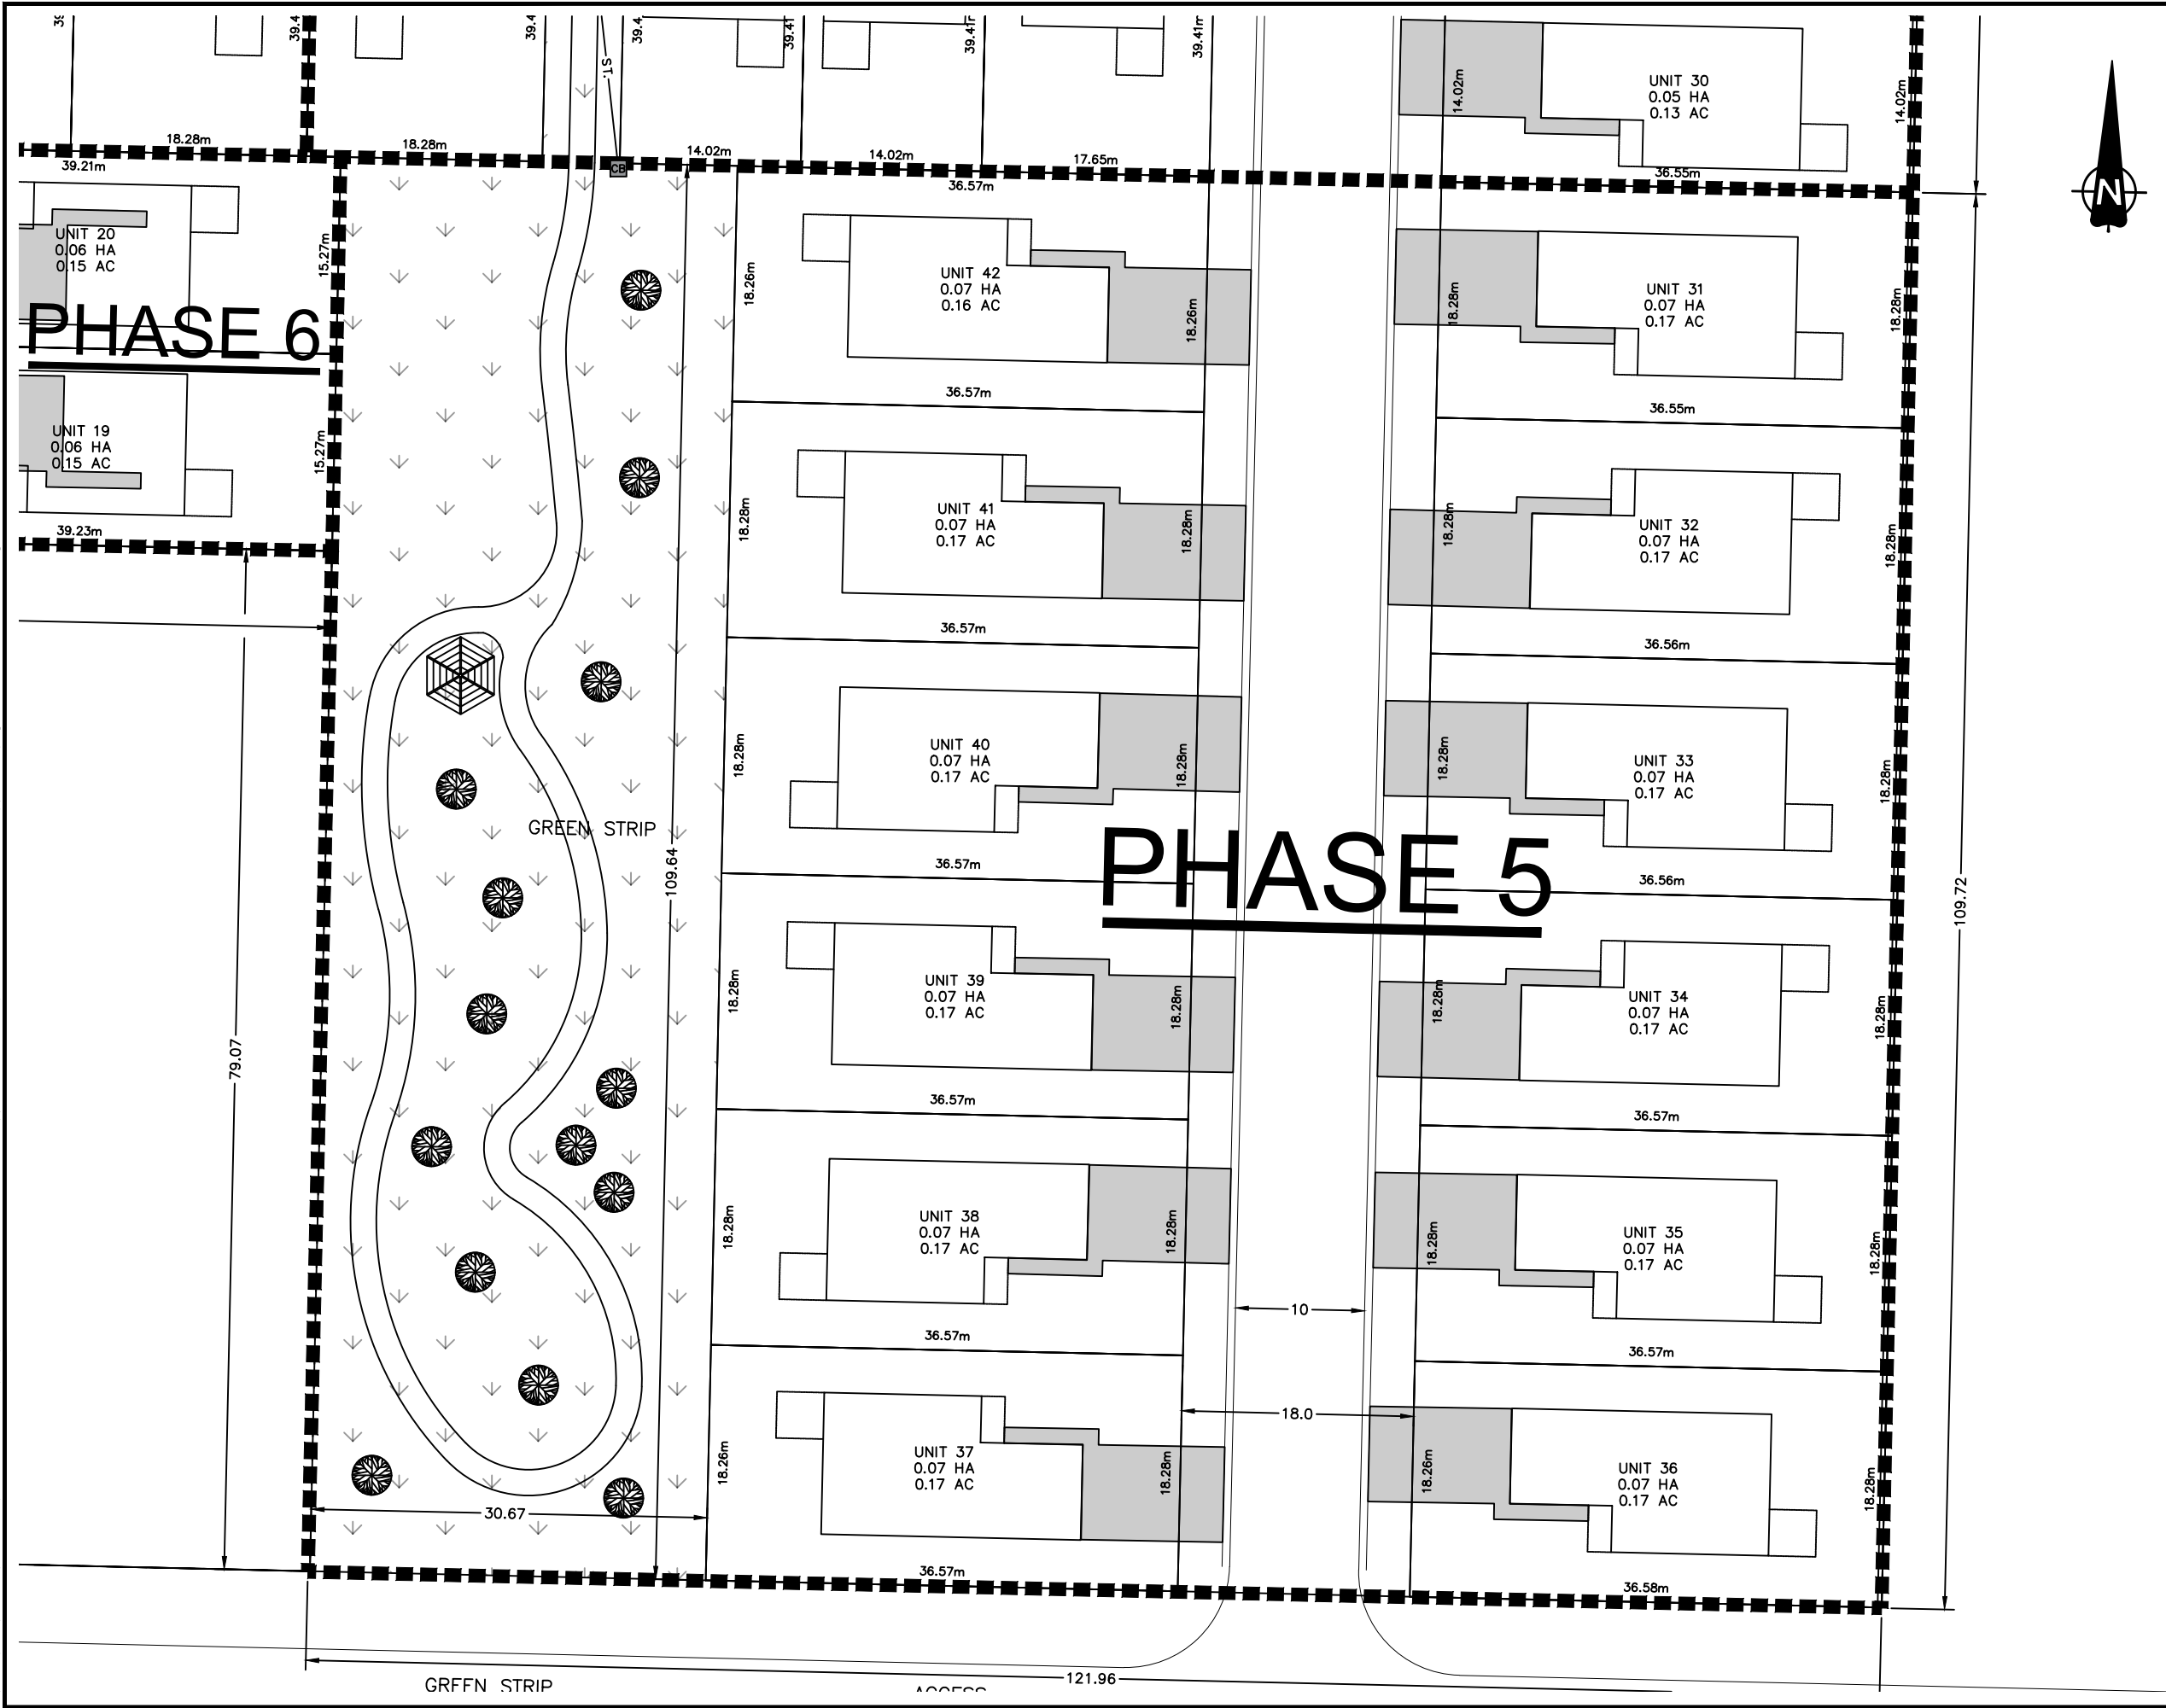

LEGEND / NOTES

EX. W

EX. R

EX. S

EX. ST.

W

NEW R

S

ST.

EXISTING PROPERTY LINES

FENCE

EXISTING WATER MAIN

EXISTING IRRIGATION MAIN

EXISTING SANITARY SEWER

EXISTING STORM SEWER

EXISTING SANITARY MANHOLE

EXISTING STORM MANHOLE

EXISTING STORM CATCHBASIN

EXISTING CATCHBASIN MANHOLE

EXIST. HYDRANT

EXIST. VALVE

EXISTING CURB STOP

PROPOSED WATER MAIN

PROPOSED IRRIGATION MAIN

PROPOSED SANITARY SEWER

PROPOSED STORM SEWER

PROPOSED SANITARY MANHOLE

PROPOSED STORM MANHOLE

PROPOSED STORM CATCHBASIN

PROPOSED CATCHBASIN MANHOLE

PROPOSED HYDRANT

PROPOSED VALVE

PROPOSED CURB STOP

EXISTING PROPERTY LINES

FENCE

1	23NOV'22	FOR REVIEW
0	30AUG'22	FOR REVIEW
ISSUE	DATE	REVISION DESCRIPTION



WILDE BROTHERS
ENGINEERING LTD.
PERMIT TO PRACTICE
P08438

WILDE BROS. ENGINEERING LTD.
Raymond, Alberta

RIDGELAND DEVELOPMENTS LTD

HOMES AT ASPEN POINTE
SENIOR DEVELOPMENT
PHASE 5

DESIGNED: DL	CHECKED: DJW
DRAWN: DL	JOB: 9920-01
SCALE: 1:500	DIMENSIONS: METERS
DATE: 23 NOVEMBER 2022	DRAWING No: 7

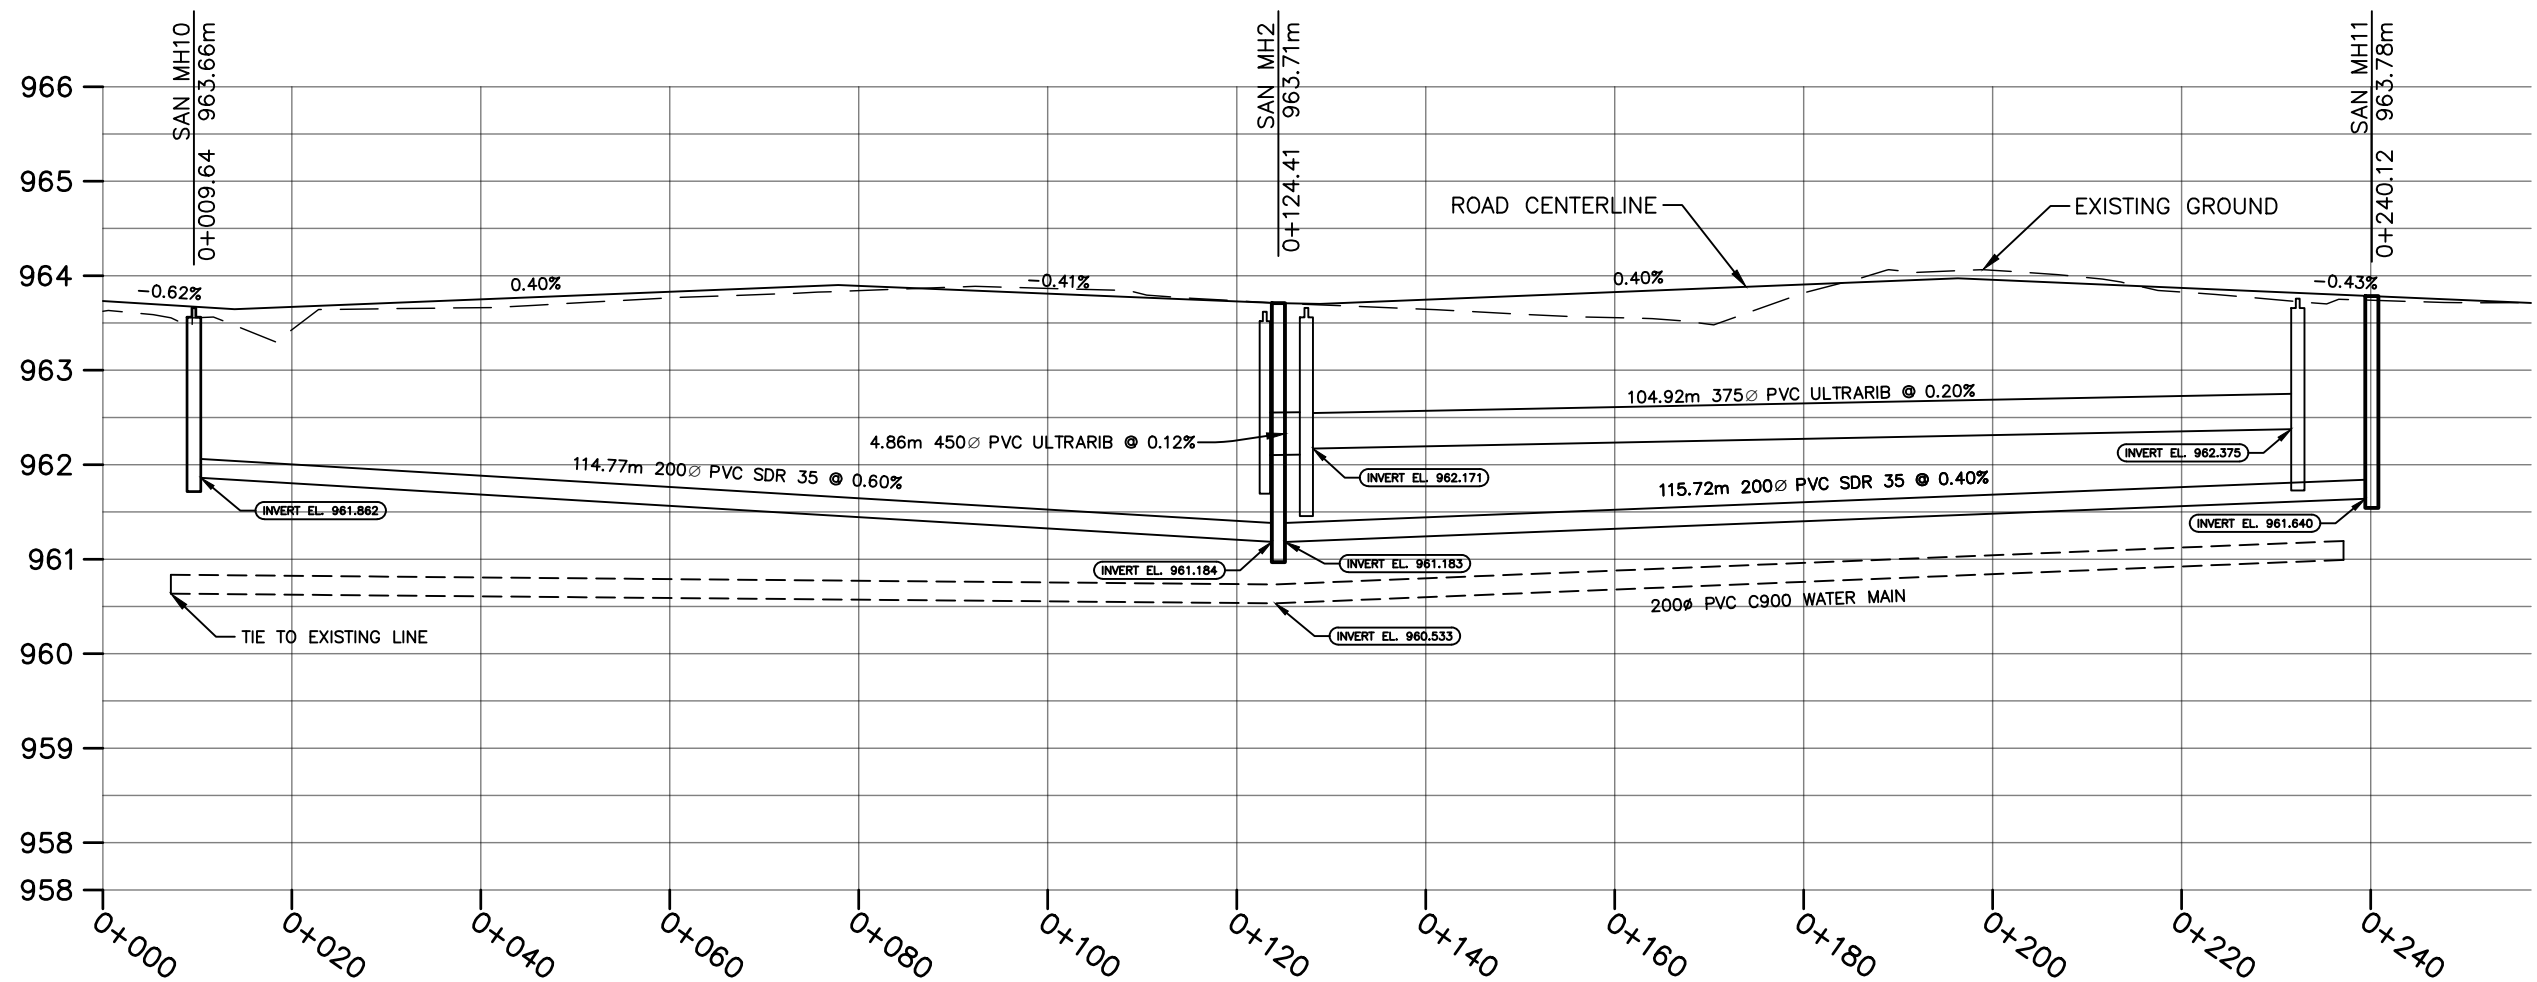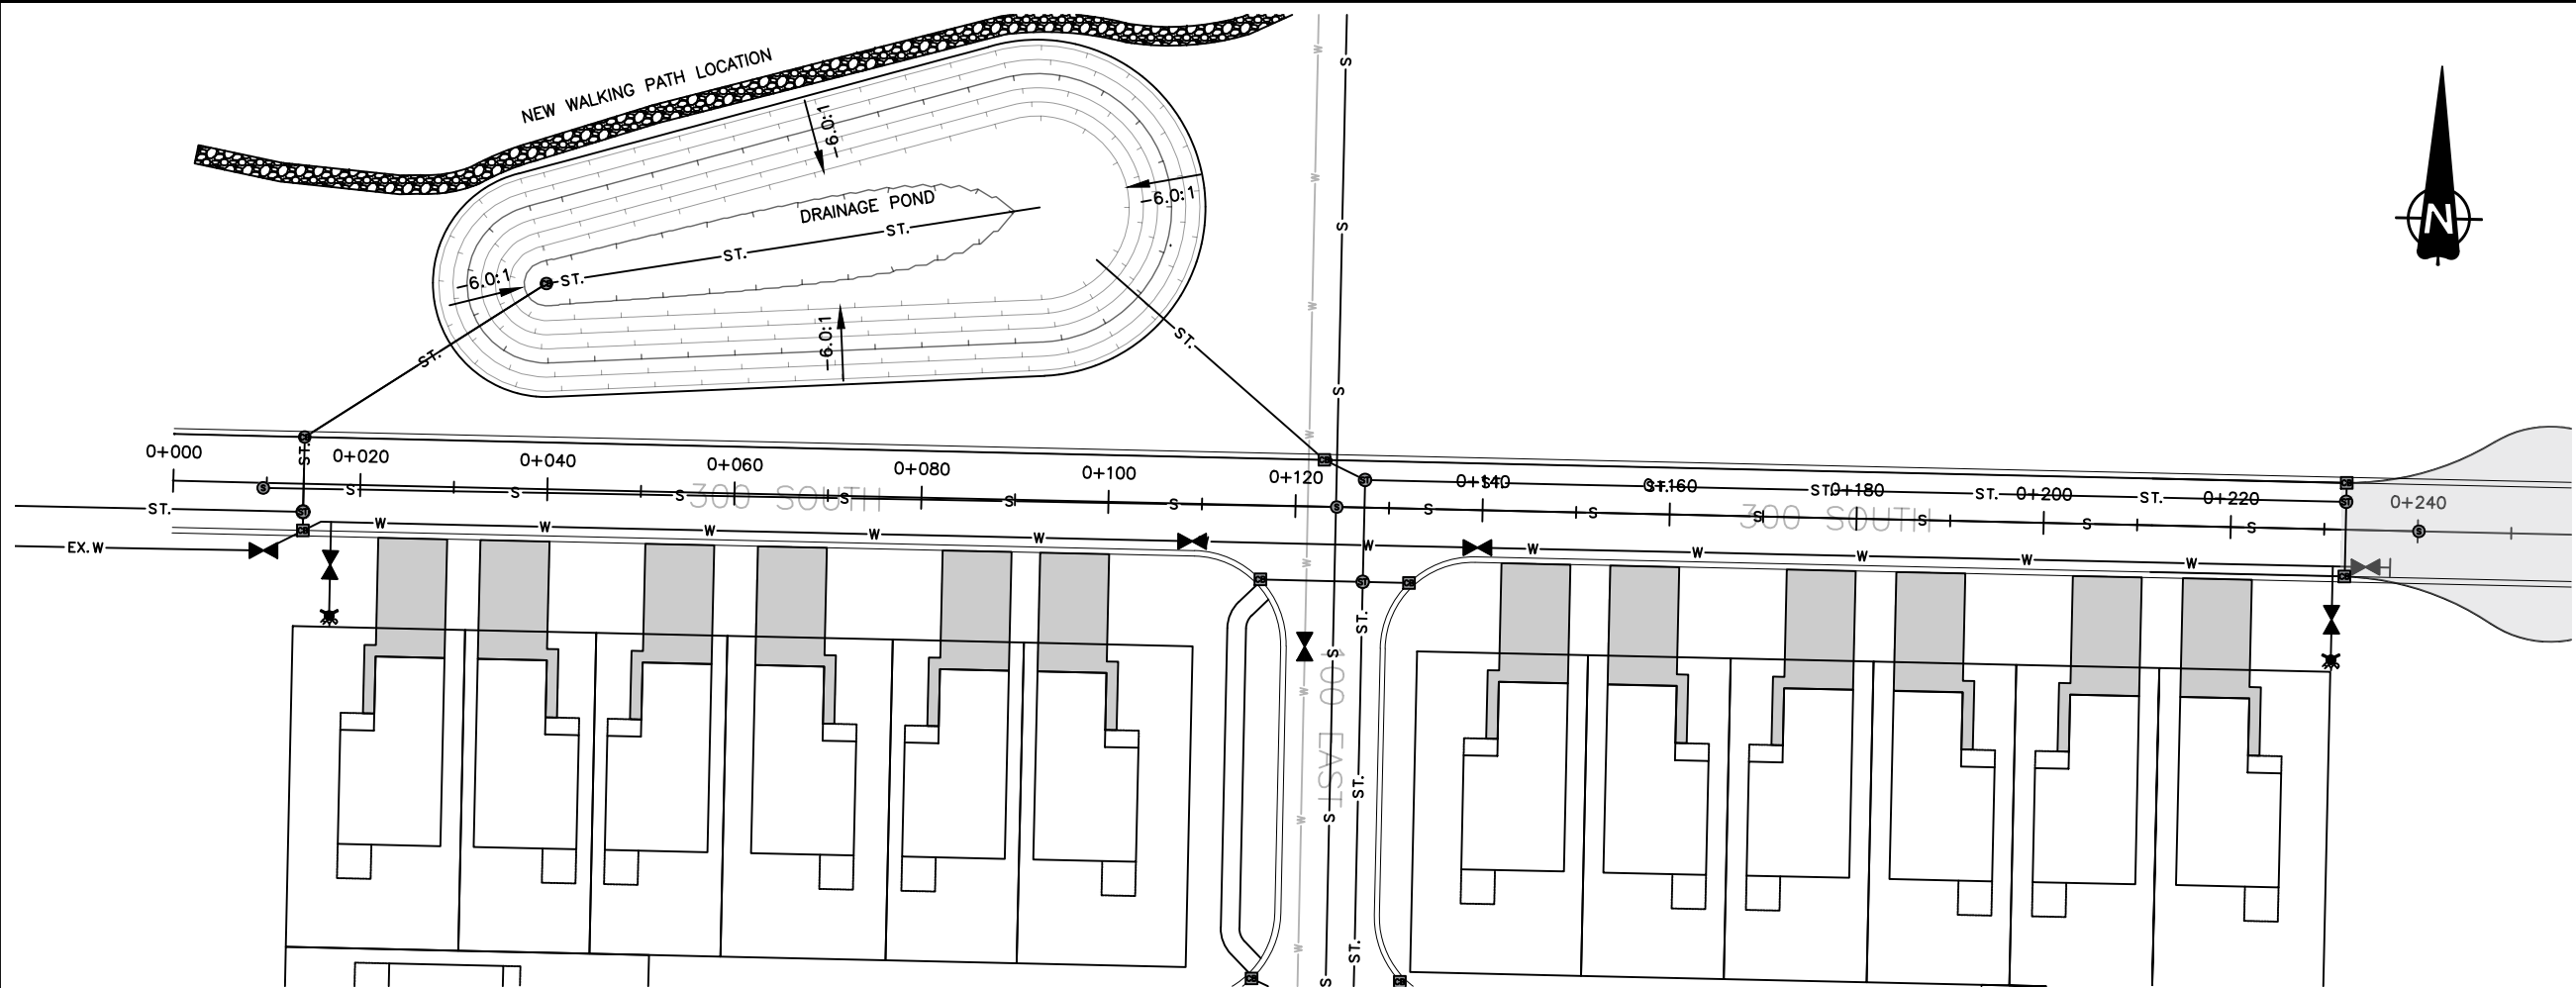

LEGEND / NOTES

— EX. W ———	EXISTING WATER MAIN
— EX. R ———	EXISTING IRRIGATION MAIN
— EX. S ———	EXISTING SANITARY SEWER
— EX. ST. ———	EXISTING STORM SEWER
	EXISTING SANITARY MANHOLE
	EXISTING STORM MANHOLE
	EXISTING STORM CATCHBASIN
	EXISTING CATCHBASIN MANHOLE
	EXIST. HYDRANT
	EXIST. VALVE
	EXISTING CURB STOP
— W ———	PROPOSED WATER MAIN
— NEW R ———	PROPOSED IRRIGATION MAIN
— S ———	PROPOSED SANITARY SEWER
— ST. ———	PROPOSED STORM SEWER
	PROPOSED SANITARY MANHOLE
	PROPOSED STORM MANHOLE
	PROPOSED STORM CATCHBASIN
	PROPOSED CATCHBASIN MANHOLE
	PROPOSED HYDRANT
	PROPOSED VALVE
	PROPOSED CURB STOP
— . . . —	EXISTING PROPERTY LINES
	FENCE

1	23NOV'22	FOR REVIEW
0	30AUG'22	FOR REVIEW
ISSUE	DATE	REVISION DESCRIPTION

WILDE BROTHERS
ENGINEERING LTD.
PERMIT TO PRACTICE
P08438



WILDE BROS. ENGINEERING LTD.
Raymond, Alberta

RIDGELAND DEVELOPMENTS LTD

HOMES AT ASPEN POINTE
SENIOR DEVELOPMENT
PLAN PROFILE
300 ST SOUTH

DESIGNED: DL	CHECKED: DJW
DRAWN: DL	JOB: 9920-01
SCALE: PL-1:800 PR-1:800	DIMENSIONS: METERS
DATE: 23 NOVEMBER 2022	DRAWING No: 8

C:\Users\DAVID\Dropbox\ENGINEERING\99 - MISC PROJECTS\9920\9920-01 RK HEGGIE SENIORS DEVELOPMENT\1) WORKING DRAWINGS\9920-01 - ASPEN POINTE_R7.DWG (9) S100E PLPR) [PLOTTED ON 3 Feb. 2023 - 09:04]

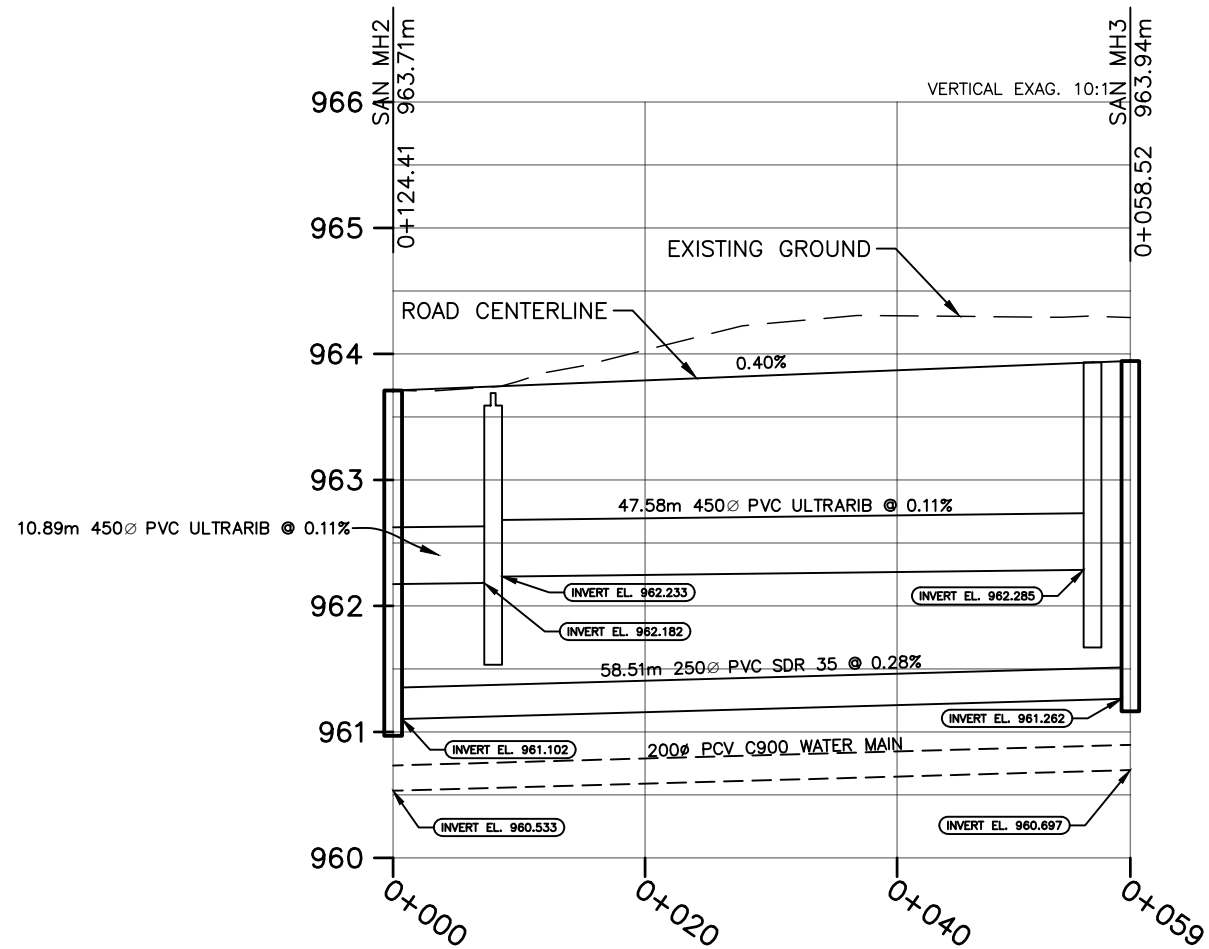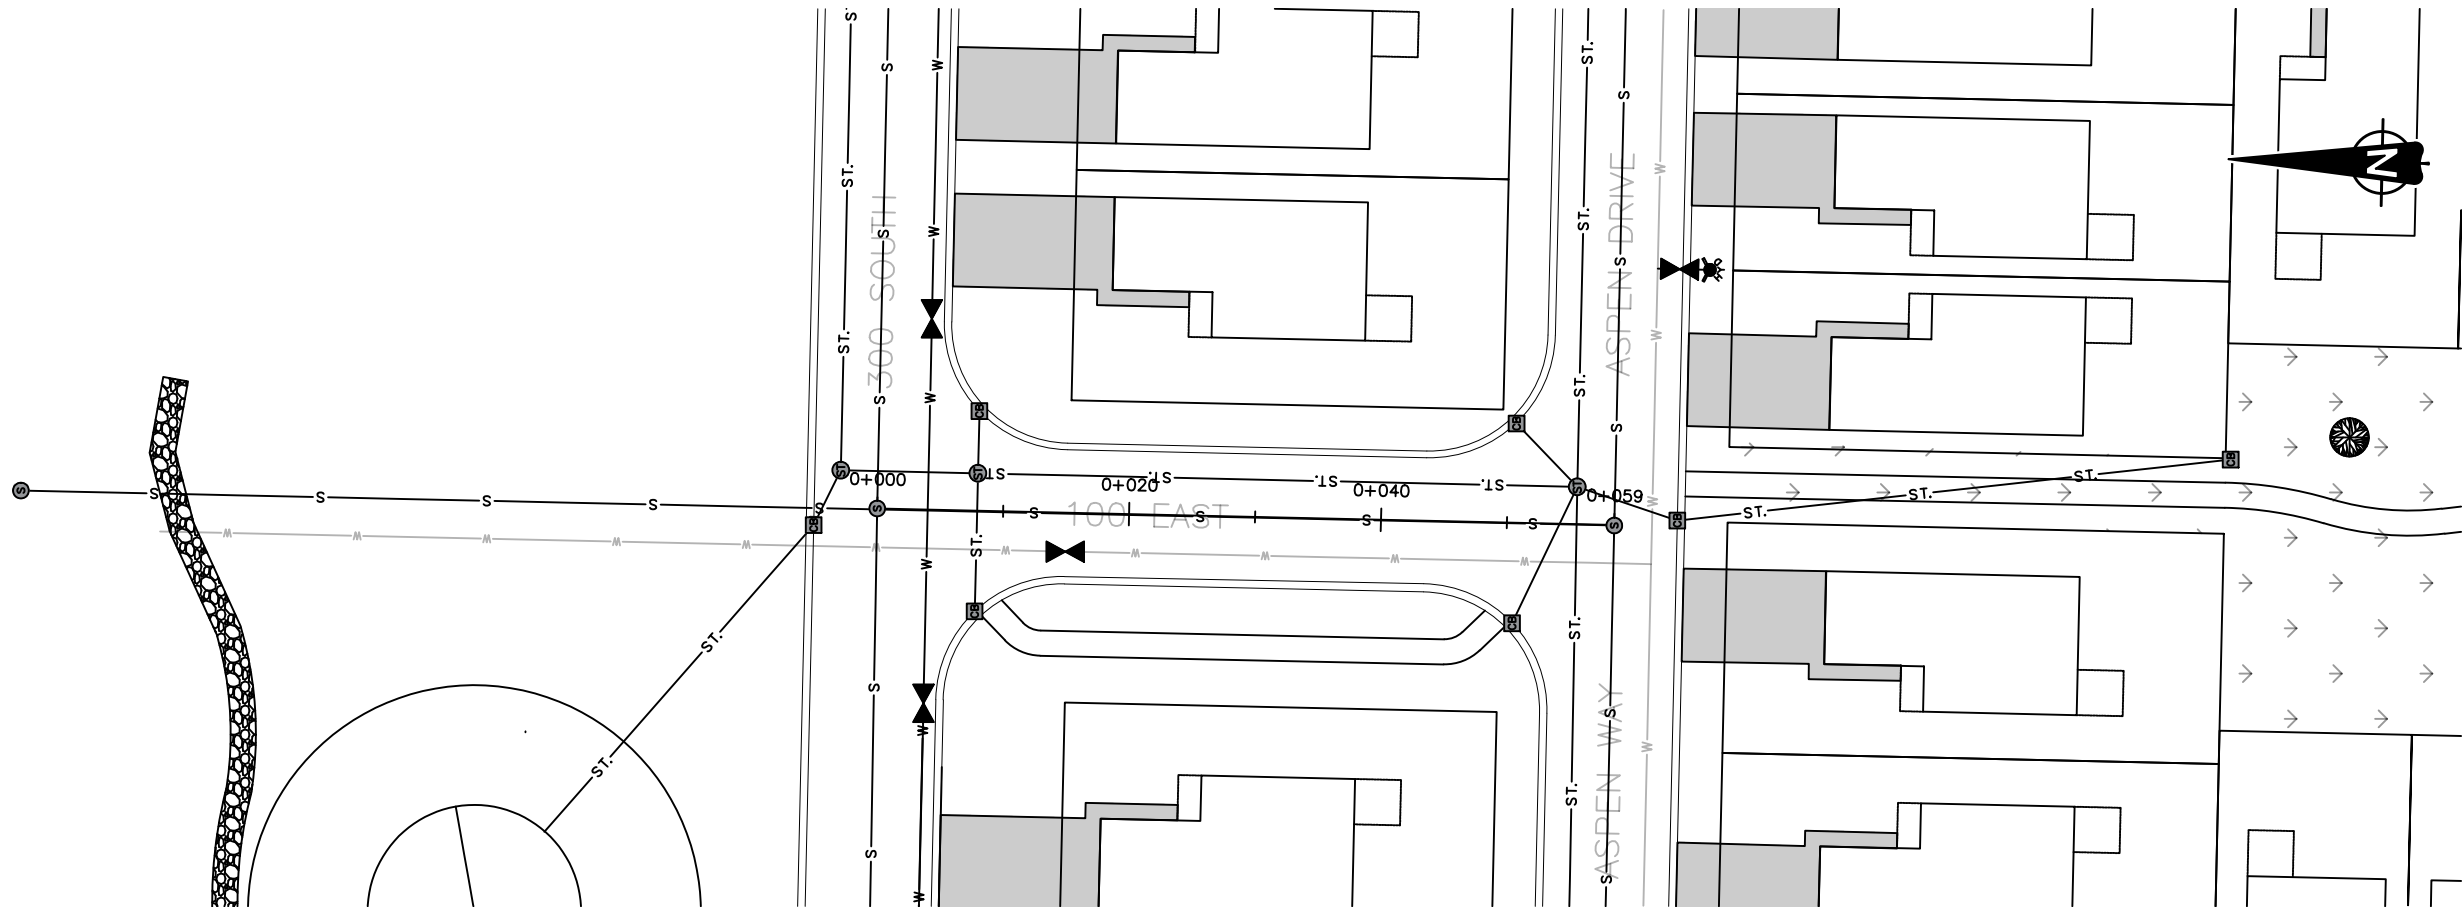

LEGEND / NOTES

EX. W

EX. R

EX. S

EX. ST.

W

NEW R

S

ST.

- . - . -

EXISTING WATER MAIN

EXISTING IRRIGATION MAIN

EXISTING SANITARY SEWER

EXISTING STORM SEWER

EXISTING SANITARY MANHOLE

EXISTING STORM MANHOLE

EXISTING STORM CATCHBASIN

EXISTING CATCHBASIN MANHOLE

EXIST. HYDRANT

EXIST. VALVE

EXISTING CURB STOP

PROPOSED WATER MAIN

PROPOSED IRRIGATION MAIN

PROPOSED SANITARY SEWER

PROPOSED STORM SEWER

PROPOSED SANITARY MANHOLE

PROPOSED STORM MANHOLE

PROPOSED STORM CATCHBASIN

PROPOSED CATCHBASIN MANHOLE

PROPOSED HYDRANT

PROPOSED VALVE

PROPOSED CURB STOP

EXISTING PROPERTY LINES

FENCE

1	23NOV'22	FOR REVIEW
0	30AUG'22	FOR REVIEW
ISSUE	DATE	REVISION DESCRIPTION

WILDE BROTHERS
ENGINEERING LTD.
PERMIT TO PRACTICE
P08438



WILDE BROS. ENGINEERING LTD.
Raymond, Alberta

RIDGELAND DEVELOPMENTS LTD

HOMES AT ASPEN POINTE
SENIOR DEVELOPMENT
PLAN PROFILE
S100E

DESIGNED: DL	CHECKED: DJW
DRAWN: DL	JOB: 9920-01
SCALE: PL-1:600 PR-1:600	DIMENSIONS: METERS
DATE: 23 NOVEMBER 2022	DRAWING No: 9

C:\USERS\DAVID\DROPBOX\ENGINEERING\99 - MISC PROJECTS\9920\9920-01 RK HEGGIE SENIORS DEVELOPMENT\1) WORKING DRAWINGS\9920-01 - ASPEN POINTE_R7.DWG (10) WEST ROAD PLRP [PLOTTED ON 3 Feb 2023 - 09:04]

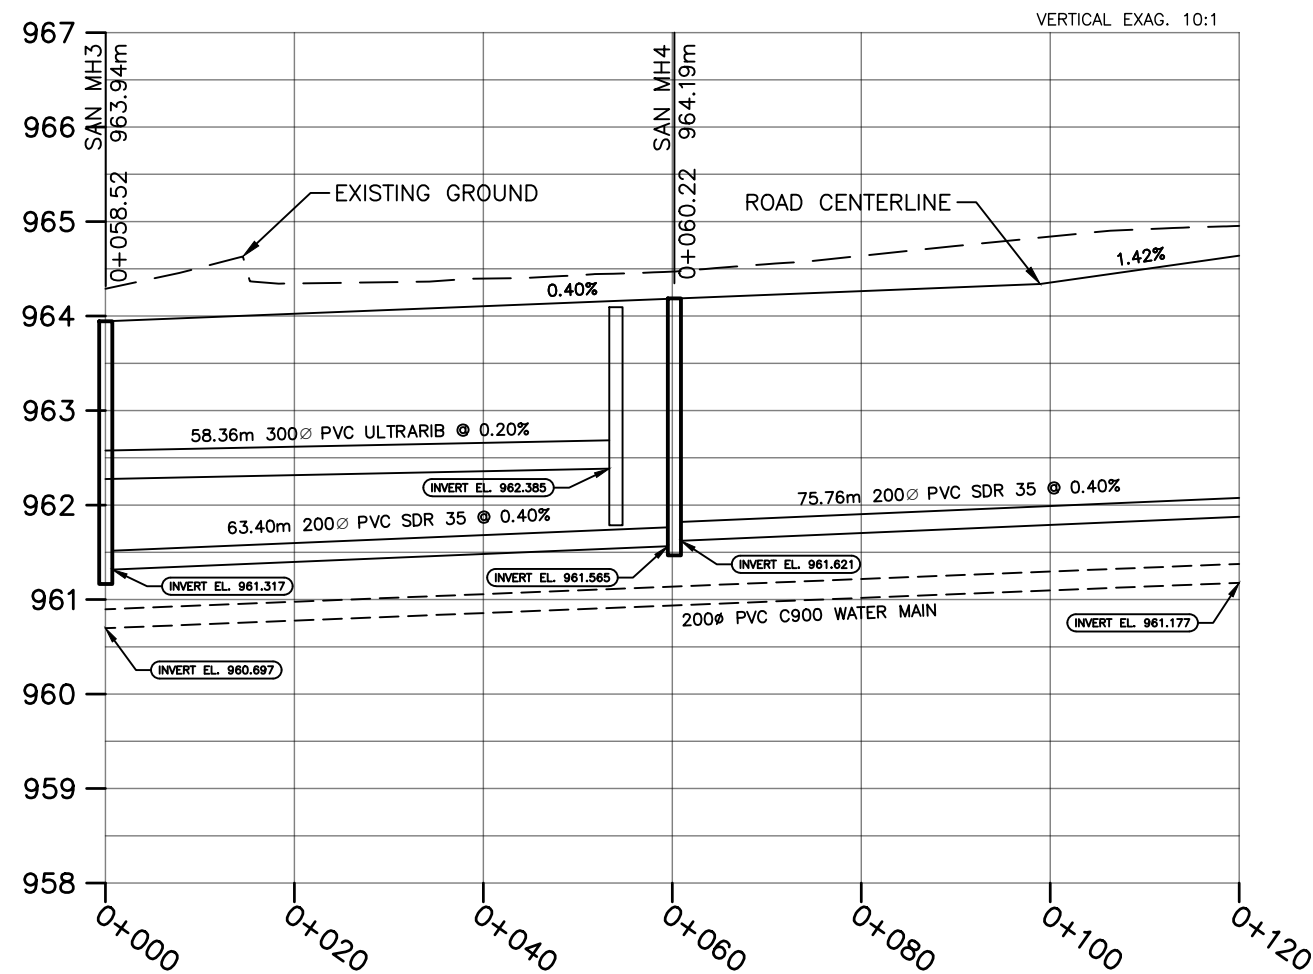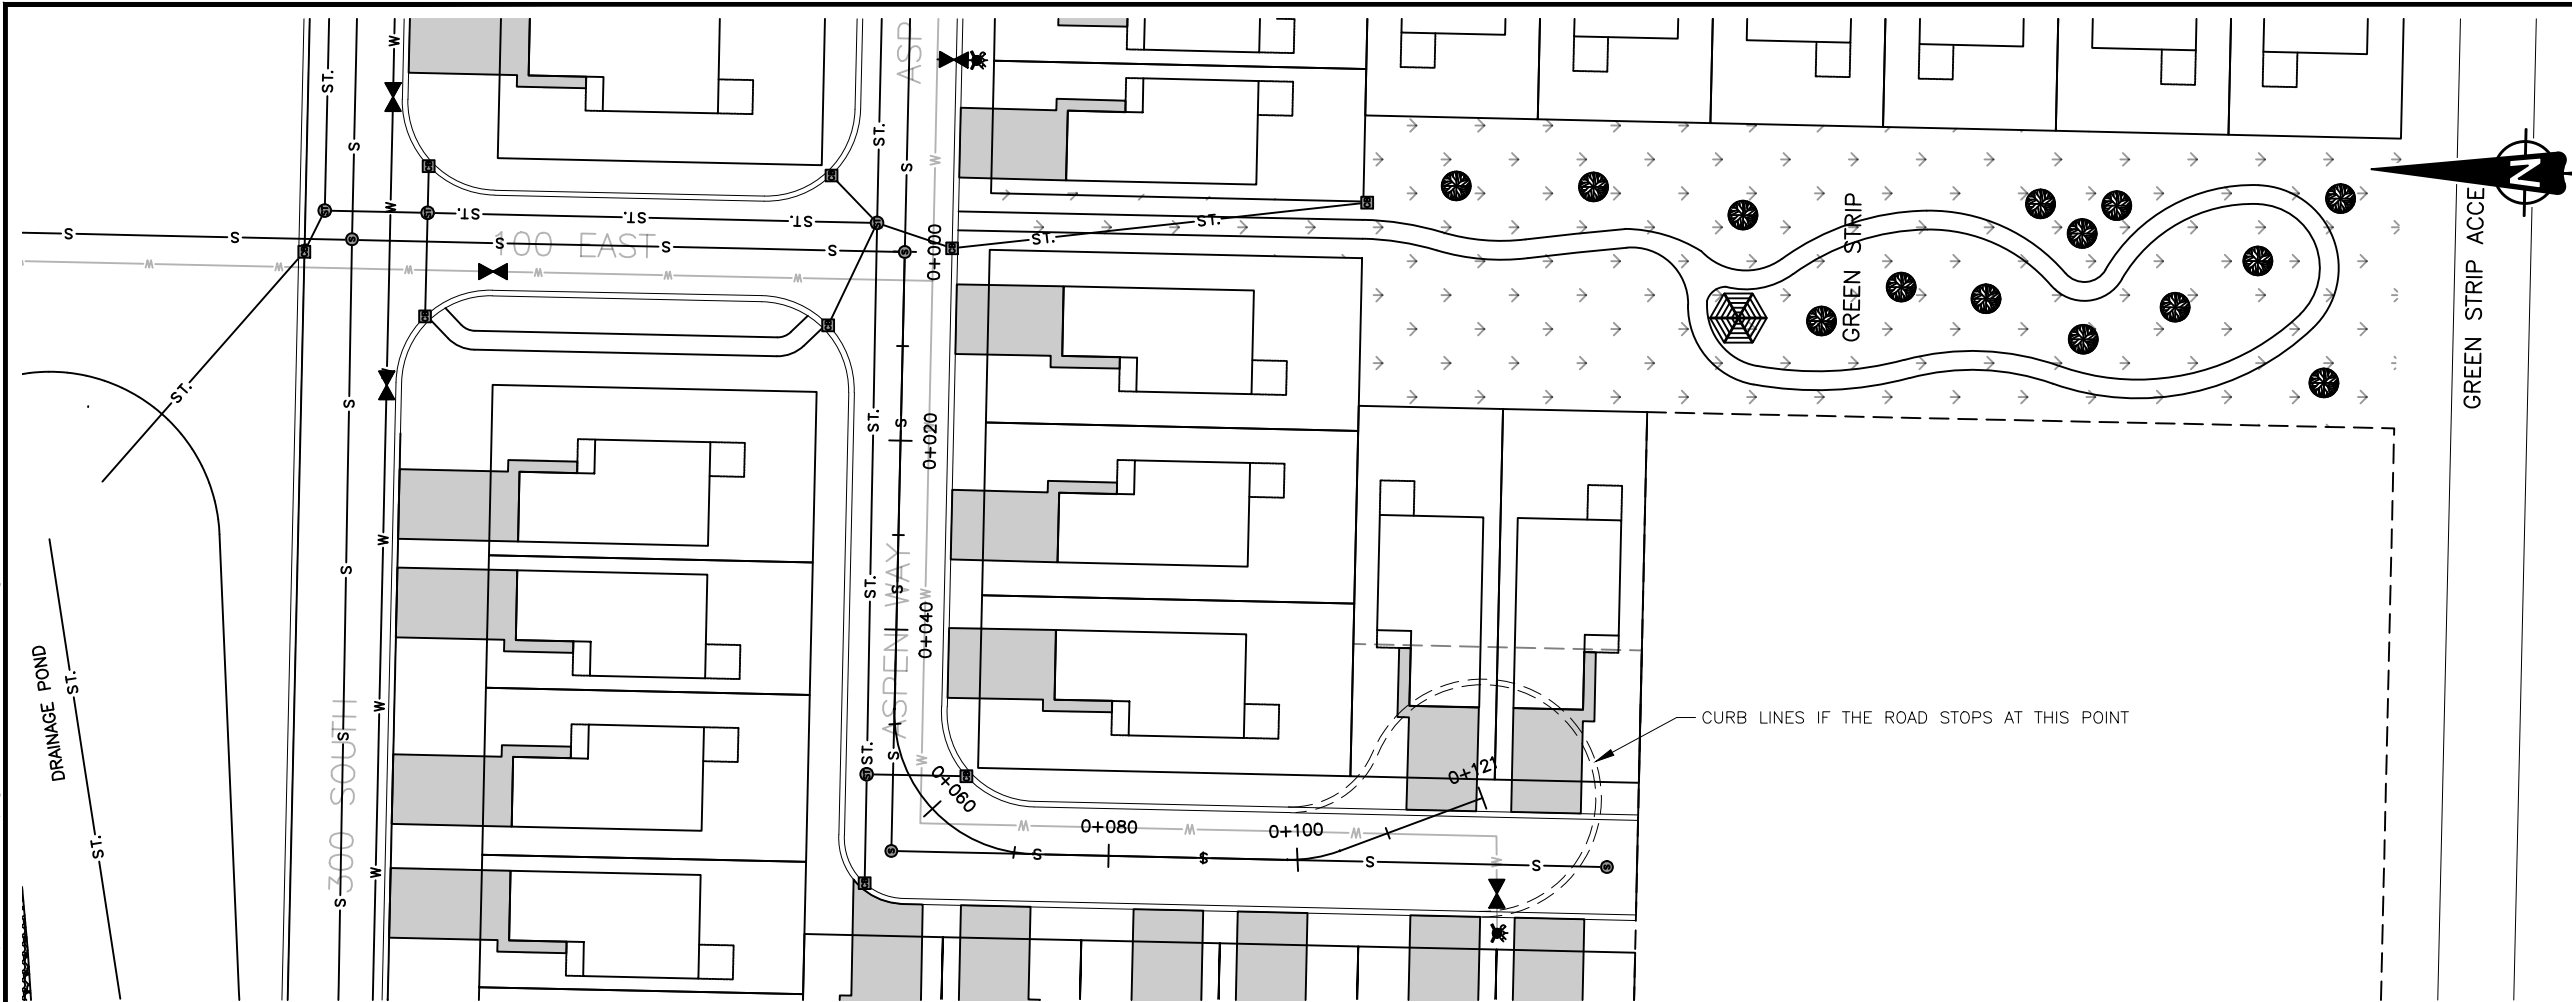

LEGEND / NOTES	
EX. W	EXISTING WATER MAIN
EX. R	EXISTING IRRIGATION MAIN
EX. S	EXISTING SANITARY SEWER
EX. ST.	EXISTING STORM SEWER
⊙	EXISTING SANITARY MANHOLE
⊙	EXISTING STORM MANHOLE
⊙	EXISTING STORM CATCHBASIN
⊙	EXISTING CATCHBASIN MANHOLE
⊙	EXIST. HYDRANT
⊙	EXIST. VALVE
⊙	EXISTING CURB STOP
W	PROPOSED WATER MAIN
NEW R	PROPOSED IRRIGATION MAIN
S	PROPOSED SANITARY SEWER
ST.	PROPOSED STORM SEWER
⊙	PROPOSED SANITARY MANHOLE
⊙	PROPOSED STORM MANHOLE
⊙	PROPOSED STORM CATCHBASIN
⊙	PROPOSED CATCHBASIN MANHOLE
⊙	PROPOSED HYDRANT
⊙	PROPOSED VALVE
⊙	PROPOSED CURB STOP
---	EXISTING PROPERTY LINES
---	FENCE

ISSUE	DATE	REVISION DESCRIPTION
1	23NOV'22	FOR REVIEW
0	30AUG'22	FOR REVIEW

WILDE BROTHERS
ENGINEERING LTD.
PERMIT TO PRACTICE
P08438



WILDE BROS. ENGINEERING LTD.
Raymond, Alberta

RIDGELAND DEVELOPMENTS LTD

HOMES AT ASPEN POINTE
SENIOR DEVELOPMENT
PLAN PROFILE
WEST ROAD

DESIGNED: DL	CHECKED: DJW
DRAWN: DL	JOB: 9920-01
SCALE: PL-1:800 PR-1:800	DIMENSIONS: METERS
DATE: 23 NOVEMBER 2022	DRAWING No: 10

C:\USERS\DAVID\DROPBOX\ENGINEERING\99 - MISC PROJECTS\9920\9920-01 RK HEGGIE SENIORS DEVELOPMENT\1\ WORKING DRAWINGS\9920-01 - ASPEN POINTE_R7.DWG [PLOTTED ON 3 Feb. 2023 - 09:04]

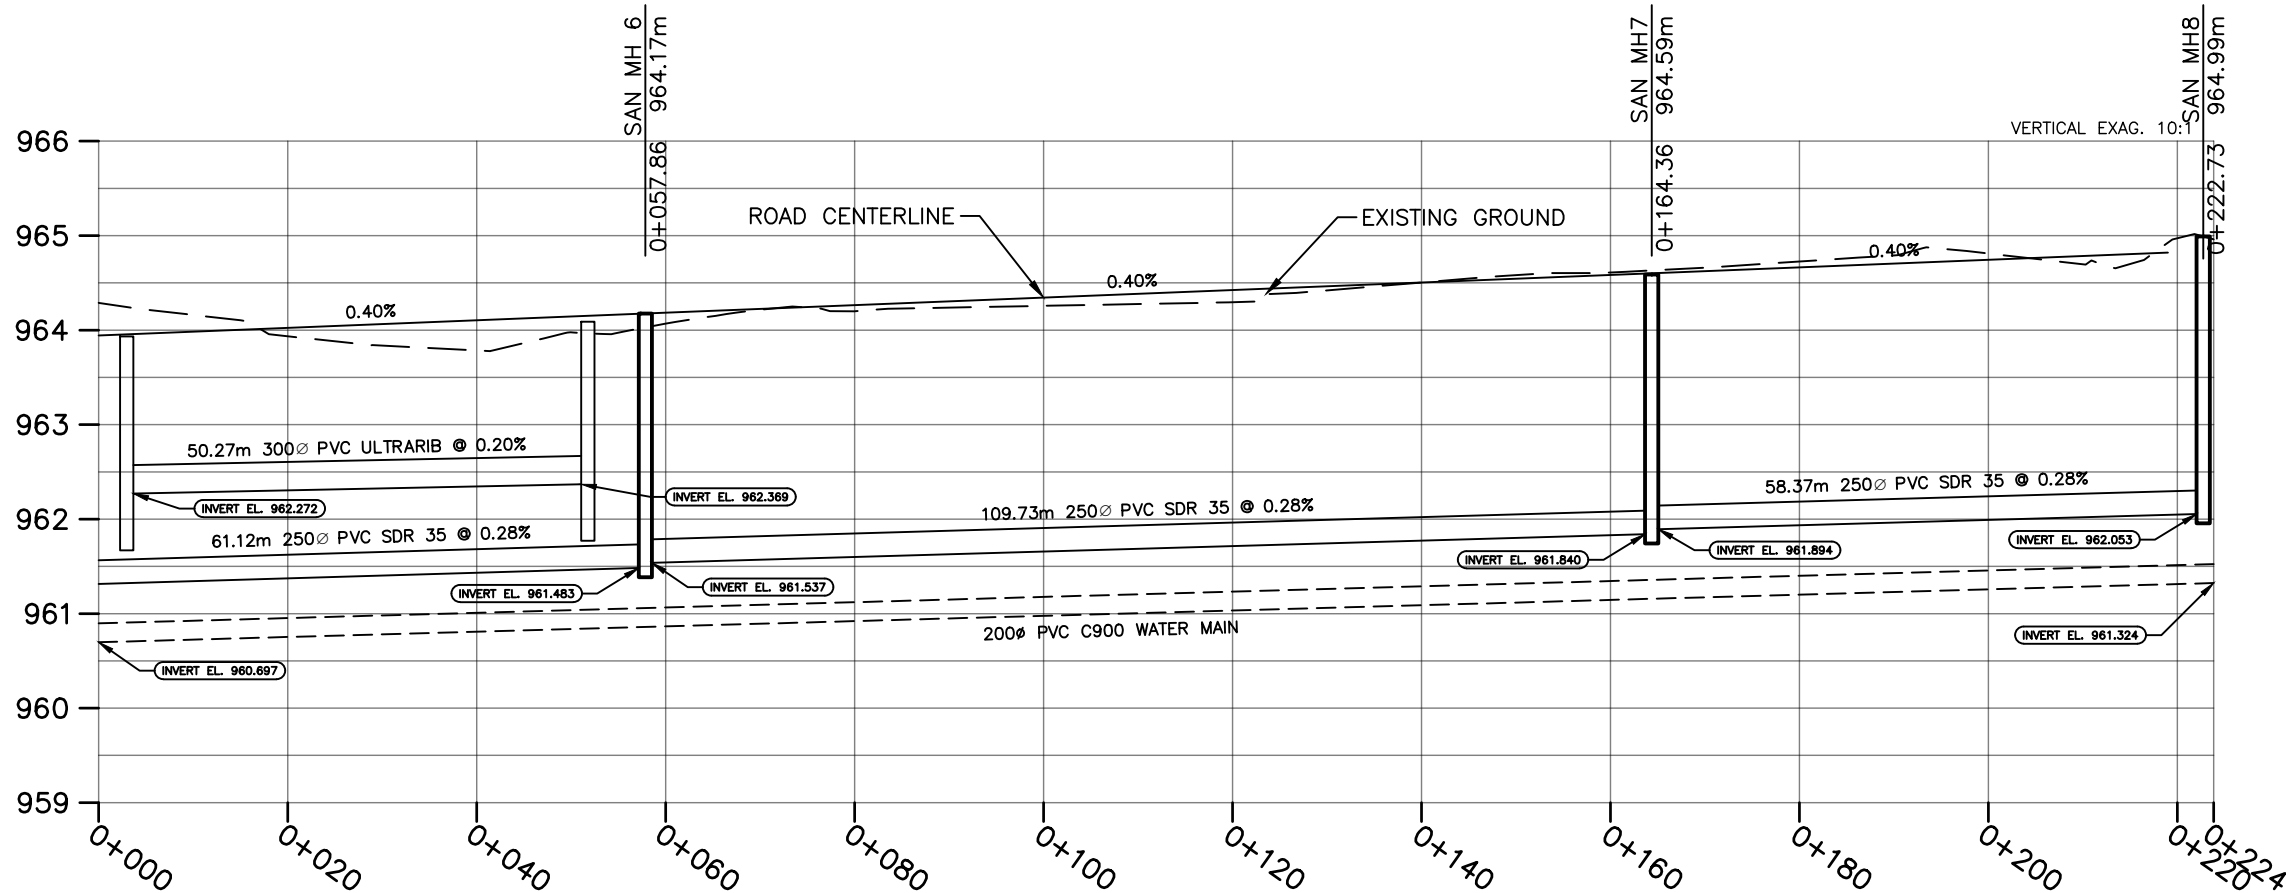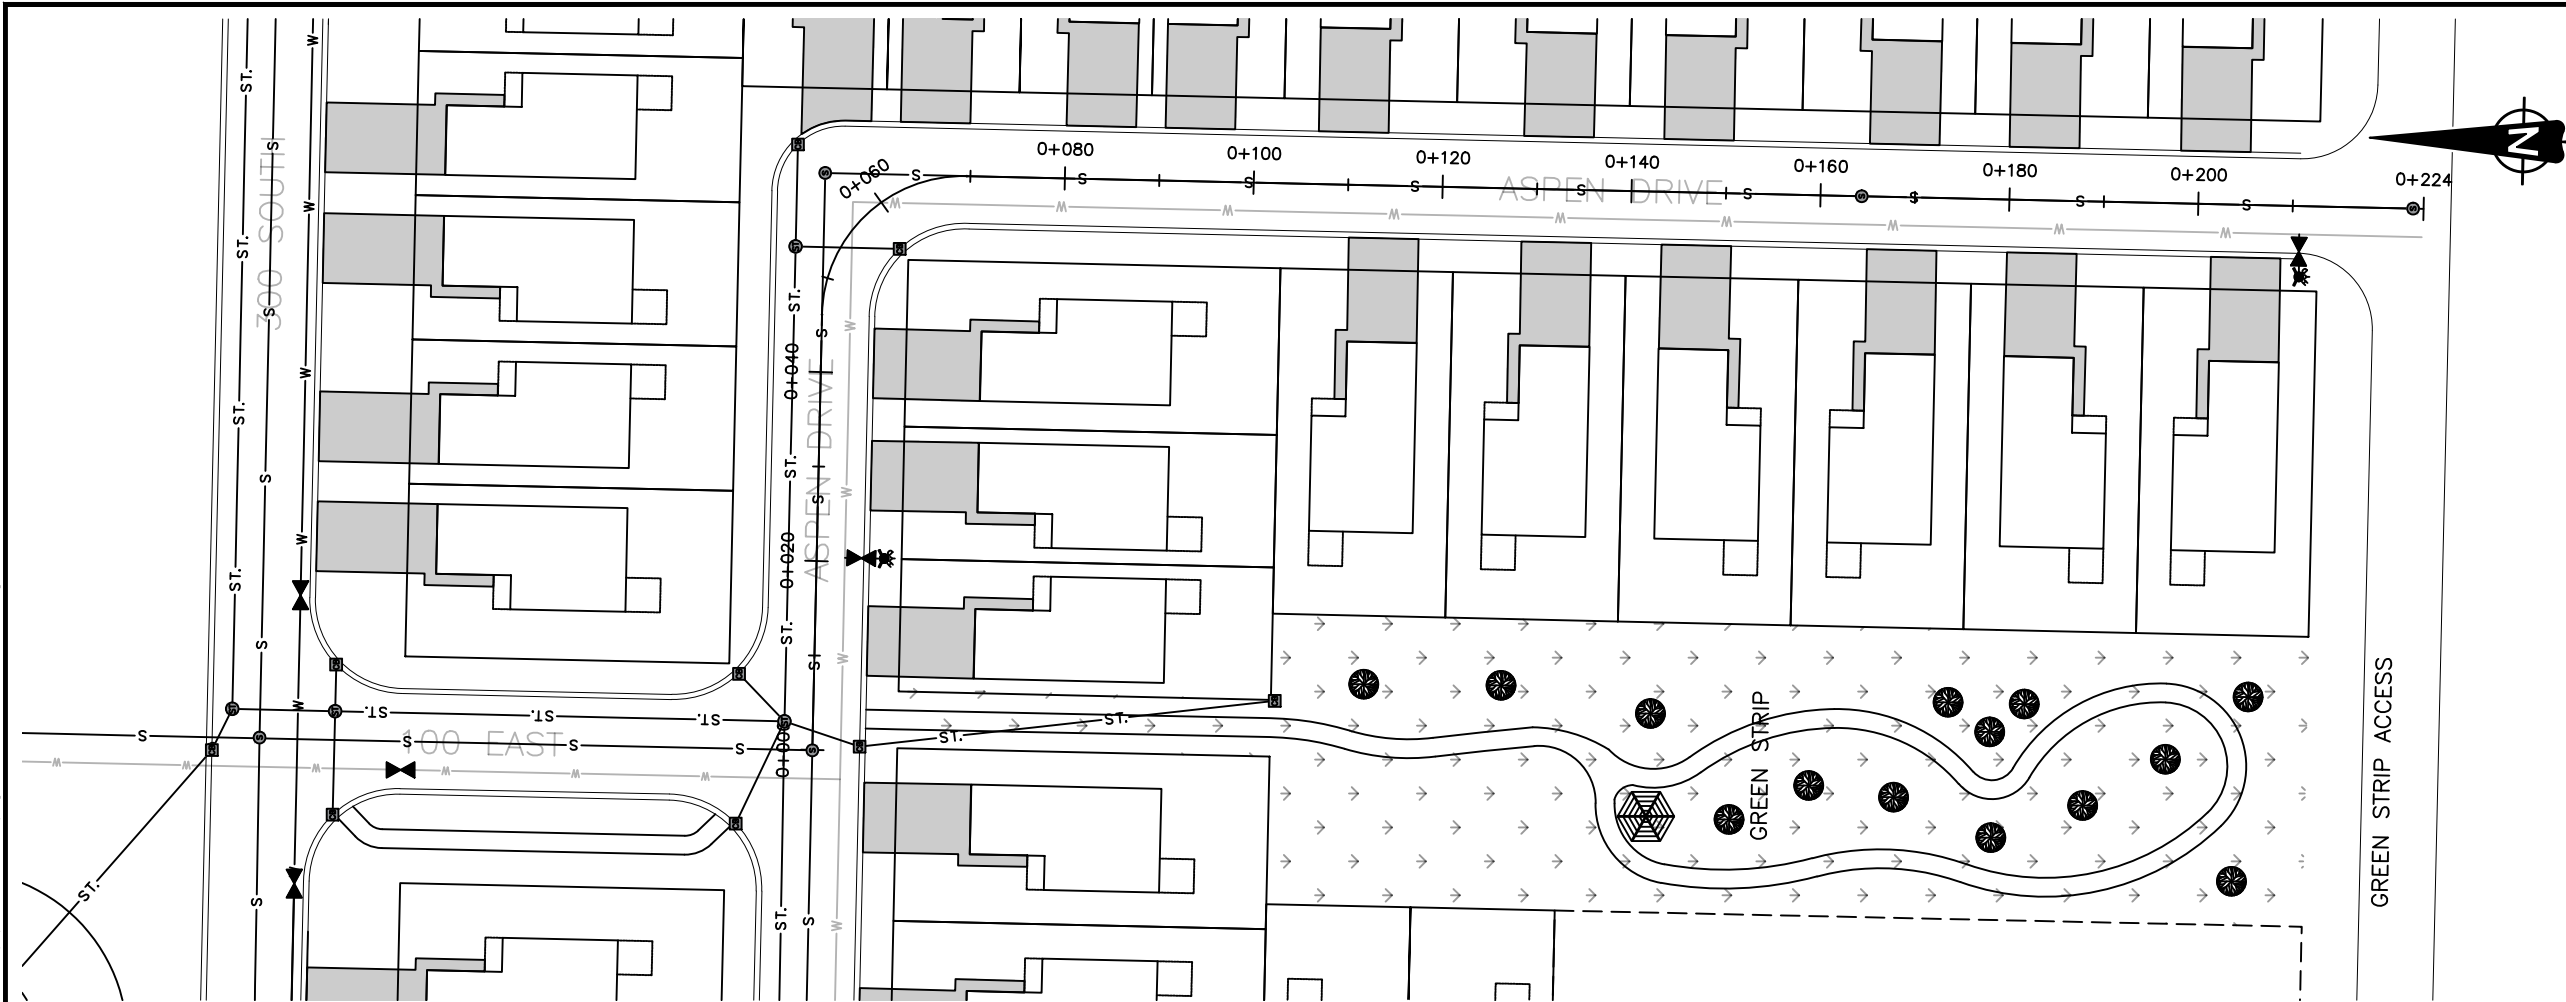

LEGEND / NOTES	
— EX. W —	EXISTING WATER MAIN
— EX. R —	EXISTING IRRIGATION MAIN
— EX. S —	EXISTING SANITARY SEWER
— EX. ST. —	EXISTING STORM SEWER
⊙	EXISTING SANITARY MANHOLE
⊙	EXISTING STORM MANHOLE
⊠	EXISTING STORM CATCHBASIN
⊠	EXISTING CATCHBASIN MANHOLE
⊗	EXIST. HYDRANT
⊗	EXIST. VALVE
●	EXISTING CURB STOP
— W —	PROPOSED WATER MAIN
— NEW R —	PROPOSED IRRIGATION MAIN
— S —	PROPOSED SANITARY SEWER
— ST. —	PROPOSED STORM SEWER
⊙	PROPOSED SANITARY MANHOLE
⊙	PROPOSED STORM MANHOLE
⊠	PROPOSED STORM CATCHBASIN
⊠	PROPOSED CATCHBASIN MANHOLE
⊗	PROPOSED HYDRANT
⊗	PROPOSED VALVE
●	PROPOSED CURB STOP
---	EXISTING PROPERTY LINES
---	FENCE

ISSUE	DATE	REVISION DESCRIPTION
1	23NOV'22	FOR REVIEW
0	30AUG'22	FOR REVIEW

WILDE BROTHERS
ENGINEERING LTD.
PERMIT TO PRACTICE
P08438

WILDE BROS. ENGINEERING LTD.
Raymond, Alberta

RIDGELAND DEVELOPMENTS LTD



HOMES AT ASPEN POINTE
SENIOR DEVELOPMENT
PLAN PROFILE
EAST ROAD

DESIGNED: DL
DRAWN: DL
SCALE: PL-1:800 PR-1:800
DATE: 23 NOVEMBER 2022

CHECKED: DJW
JOB: 9920-01
DIMENSIONS: METERS

DRAWING No: 11

C:\USERS\DAVID\DROPBOX\ENGINEERING\99 - MISC PROJECTS\9920\9920-01 RK HEGGIE SENIORS DEVELOPMENT\1) WORKING DRAWINGS\9920-01 - ASPEN POINTE_R7.DWG (12) 300 SOUTH EAST [PLOTTED ON 3 Feb. 2023 - 09:05]

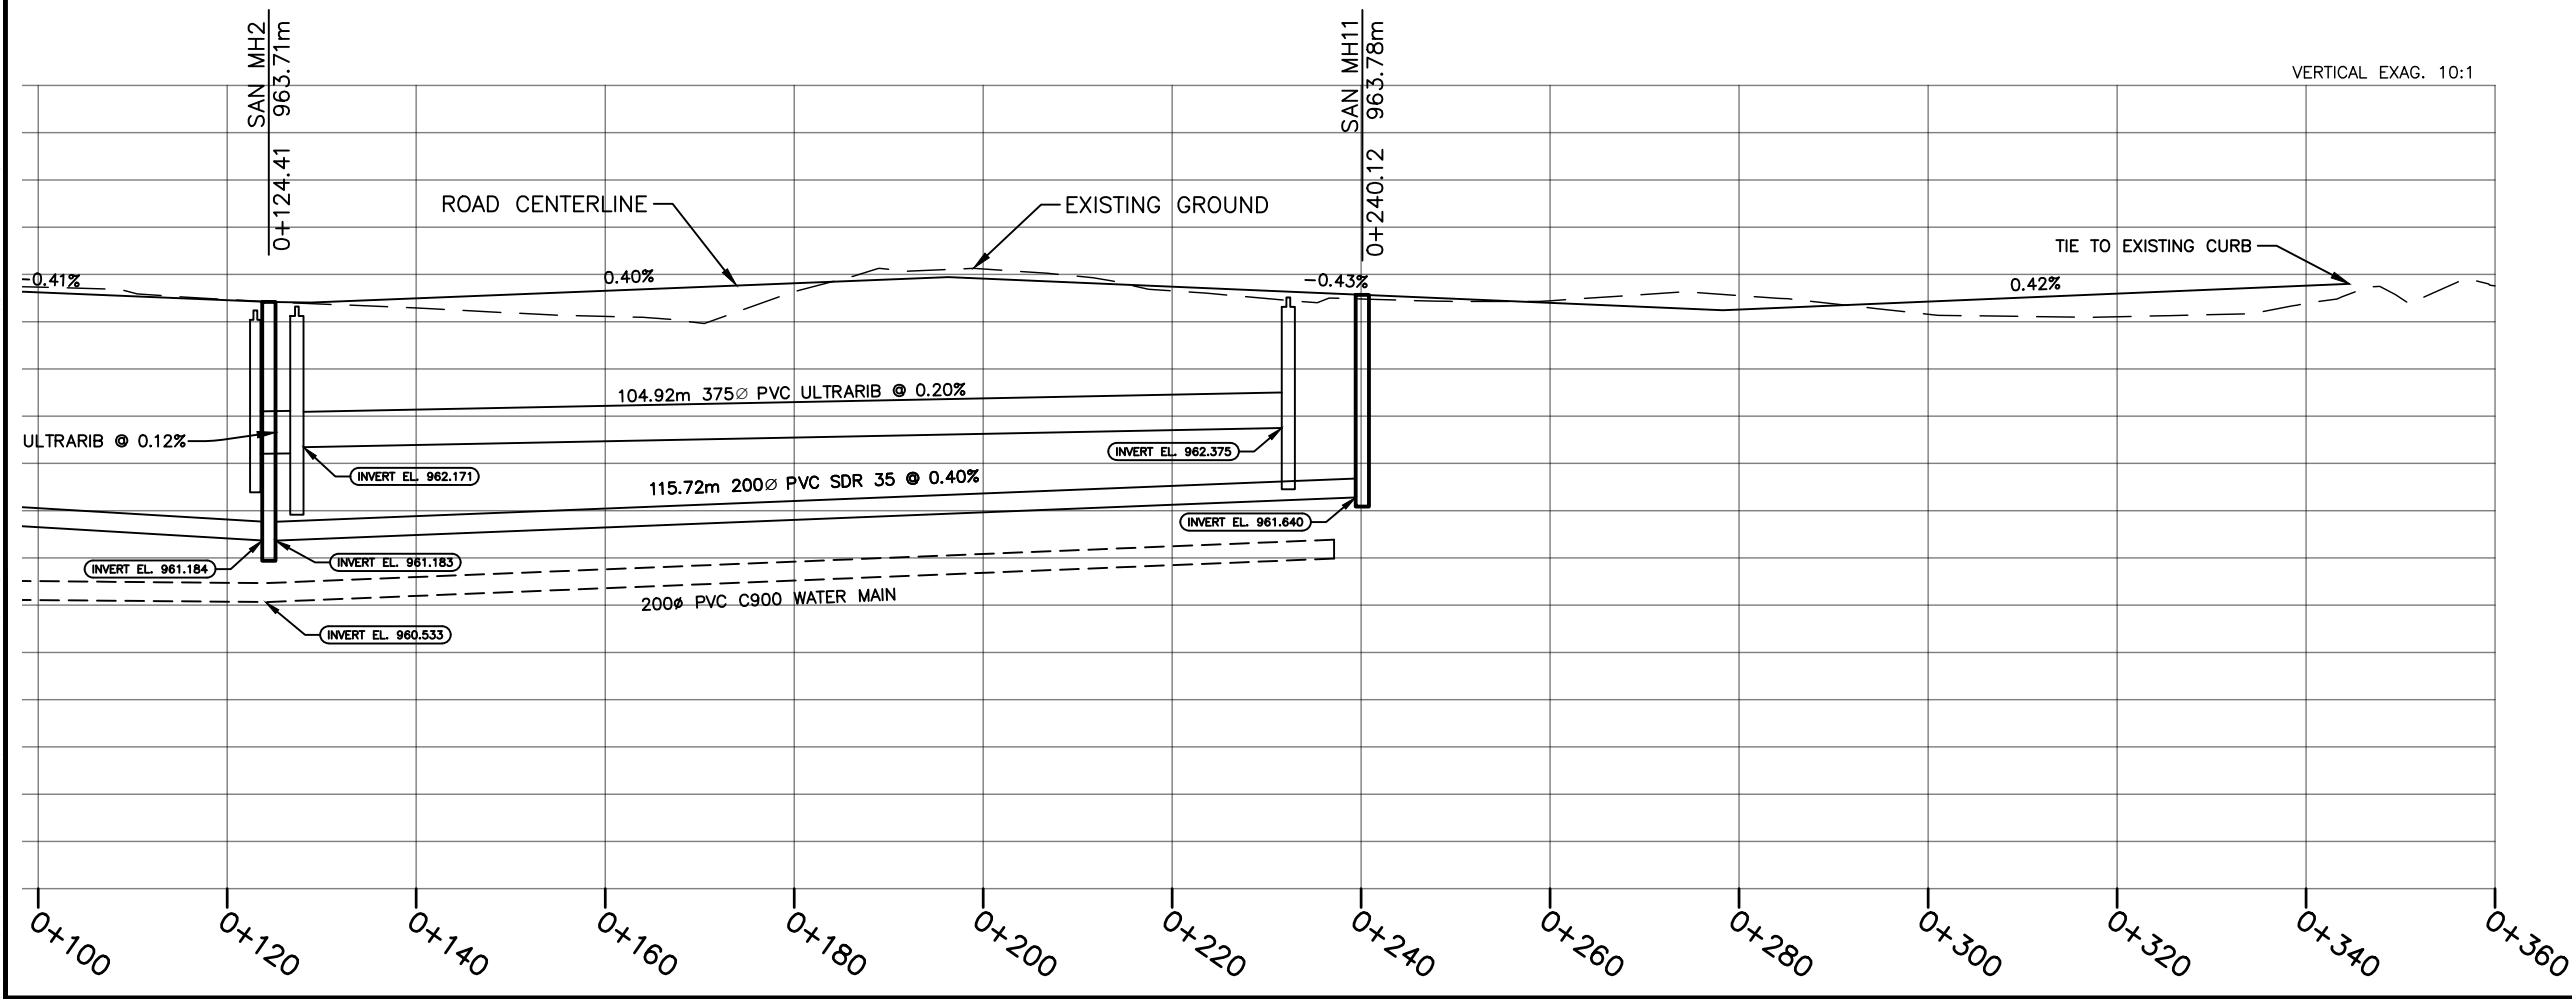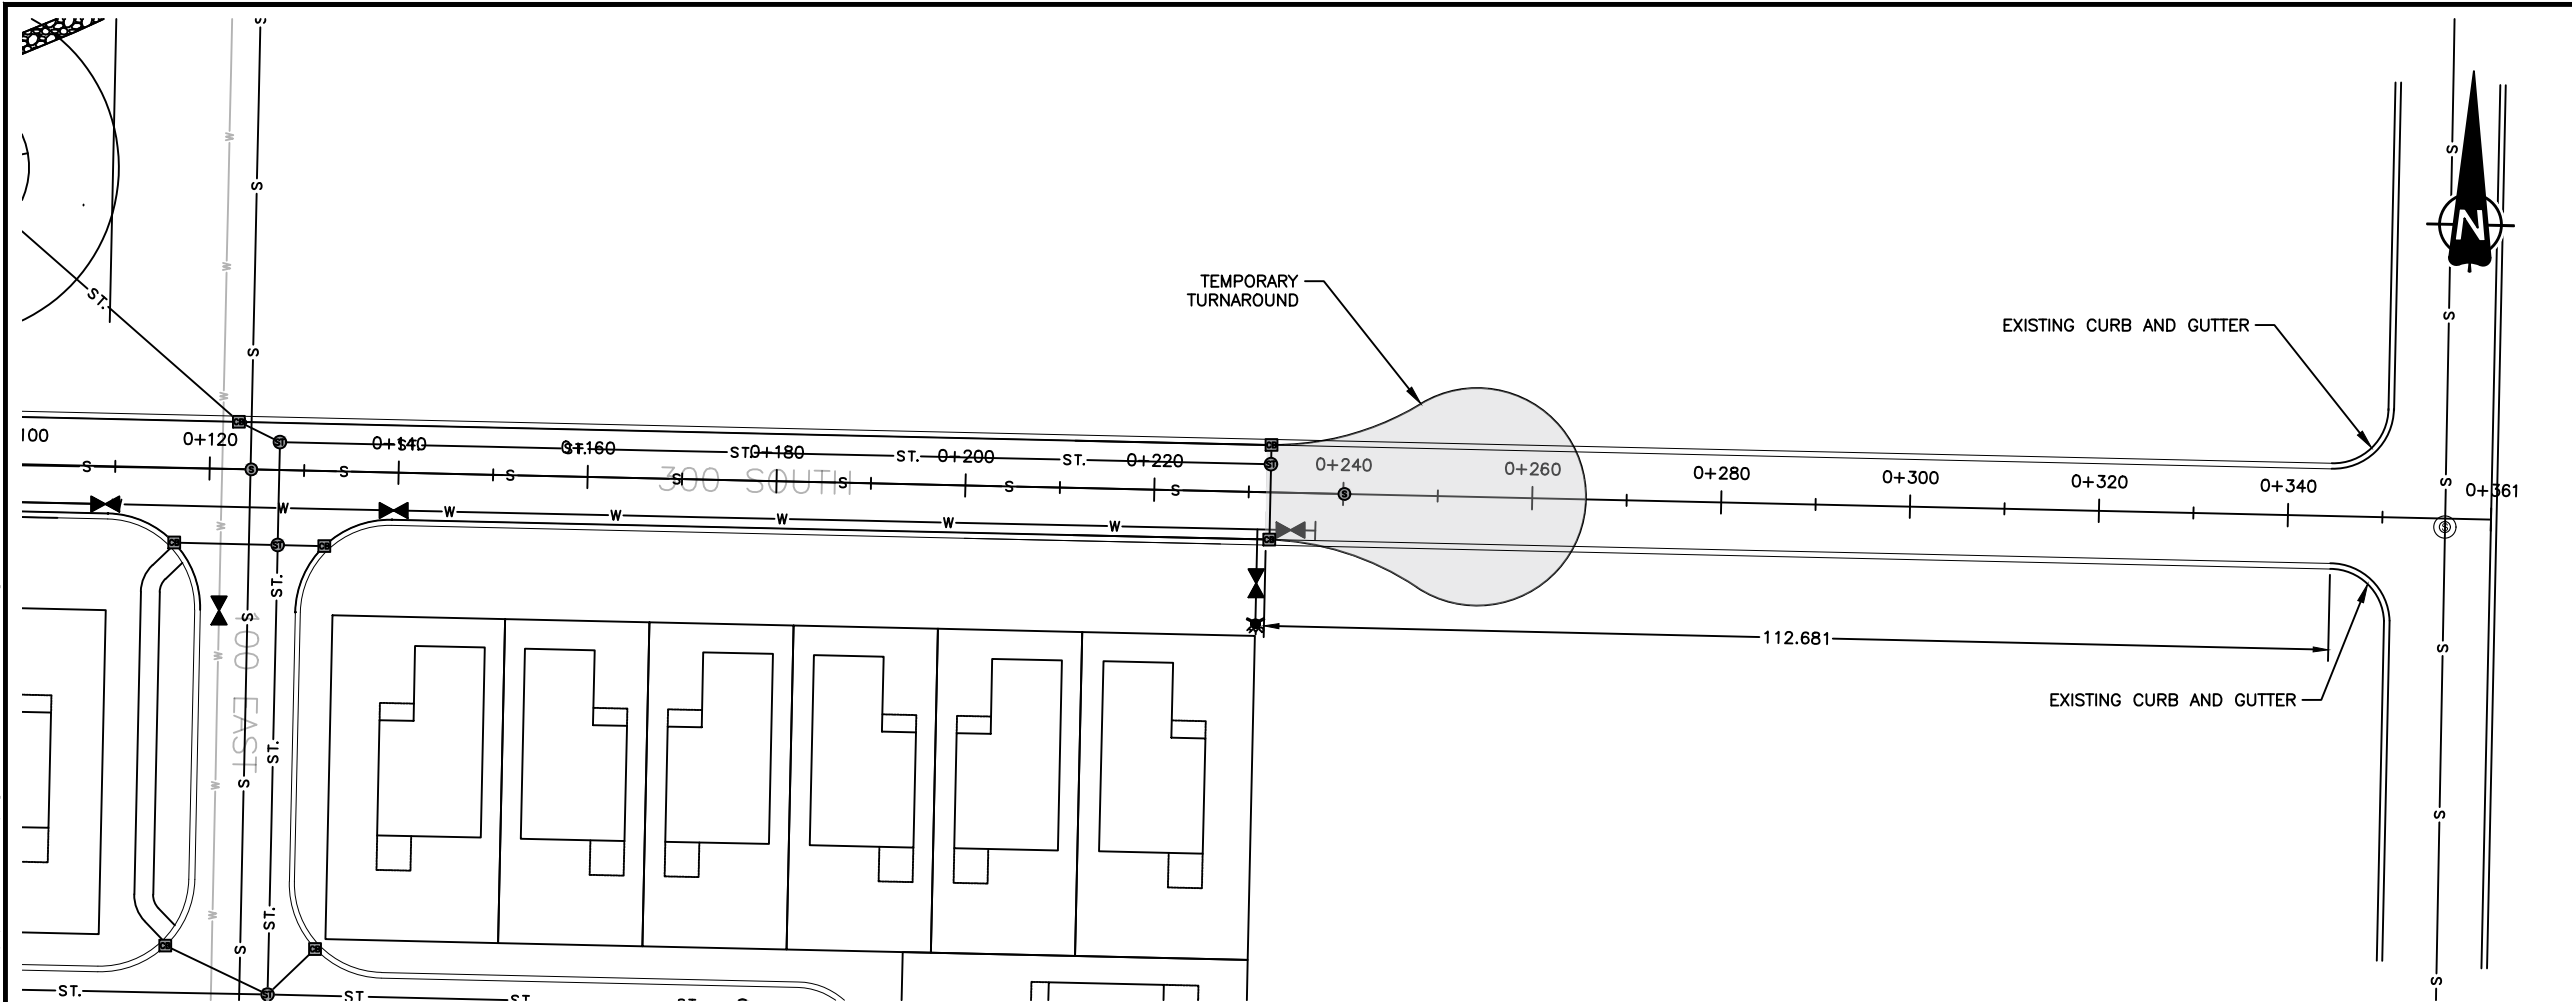

LEGEND / NOTES	
— EX. W —	EXISTING WATER MAIN
— EX. R —	EXISTING IRRIGATION MAIN
— EX. S —	EXISTING SANITARY SEWER
— EX. ST. —	EXISTING STORM SEWER
Ⓢ	EXISTING SANITARY MANHOLE
ⓈT	EXISTING STORM MANHOLE
CB	EXISTING STORM CATCHBASIN
CB	EXISTING CATCHBASIN MANHOLE
⊗	EXIST. HYDRANT
⊗	EXIST. VALVE
●	EXISTING CURB STOP
— W —	PROPOSED WATER MAIN
— NEW R —	PROPOSED IRRIGATION MAIN
— S —	PROPOSED SANITARY SEWER
— ST. —	PROPOSED STORM SEWER
Ⓢ	PROPOSED SANITARY MANHOLE
ⓈT	PROPOSED STORM MANHOLE
CB	PROPOSED STORM CATCHBASIN
CB	PROPOSED CATCHBASIN MANHOLE
⊗	PROPOSED HYDRANT
⊗	PROPOSED VALVE
⊗	PROPOSED CURB STOP
— . . . —	EXISTING PROPERTY LINES
— — — — —	FENCE

ISSUE	DATE	REVISION DESCRIPTION
1	23NOV'22	FOR REVIEW
0	30AUG'22	FOR REVIEW

WILDE BROTHERS
ENGINEERING LTD.
PERMIT TO PRACTICE
P08438


WILDE BROS. ENGINEERING LTD.
Raymond, Alberta

RIDGELAND DEVELOPMENTS LTD

HOMES AT ASPEN POINTE
SENIOR DEVELOPMENT
PLAN PROFILE
300 ST SOUTH, 150E TO 200E

DESIGNED: DL	CHECKED: DJW
DRAWN: DL	JOB: 9920-01
SCALE: PL-1:800 PR-1:800	DIMENSIONS: METERS
DATE: 23 NOVEMBER 2022	DRAWING No: 12

C:\USERS\DAVID\DROPBOX\ENGINEERING\99 - MISC PROJECTS\9920\9920-01 RK HEGGIE SENIORS DEVELOPMENT\1) WORKING DRAWINGS\9920-01 - ASPEN POINTE_R7.DWG [PLOTTED ON 3 Feb. 2023 - 09:05]

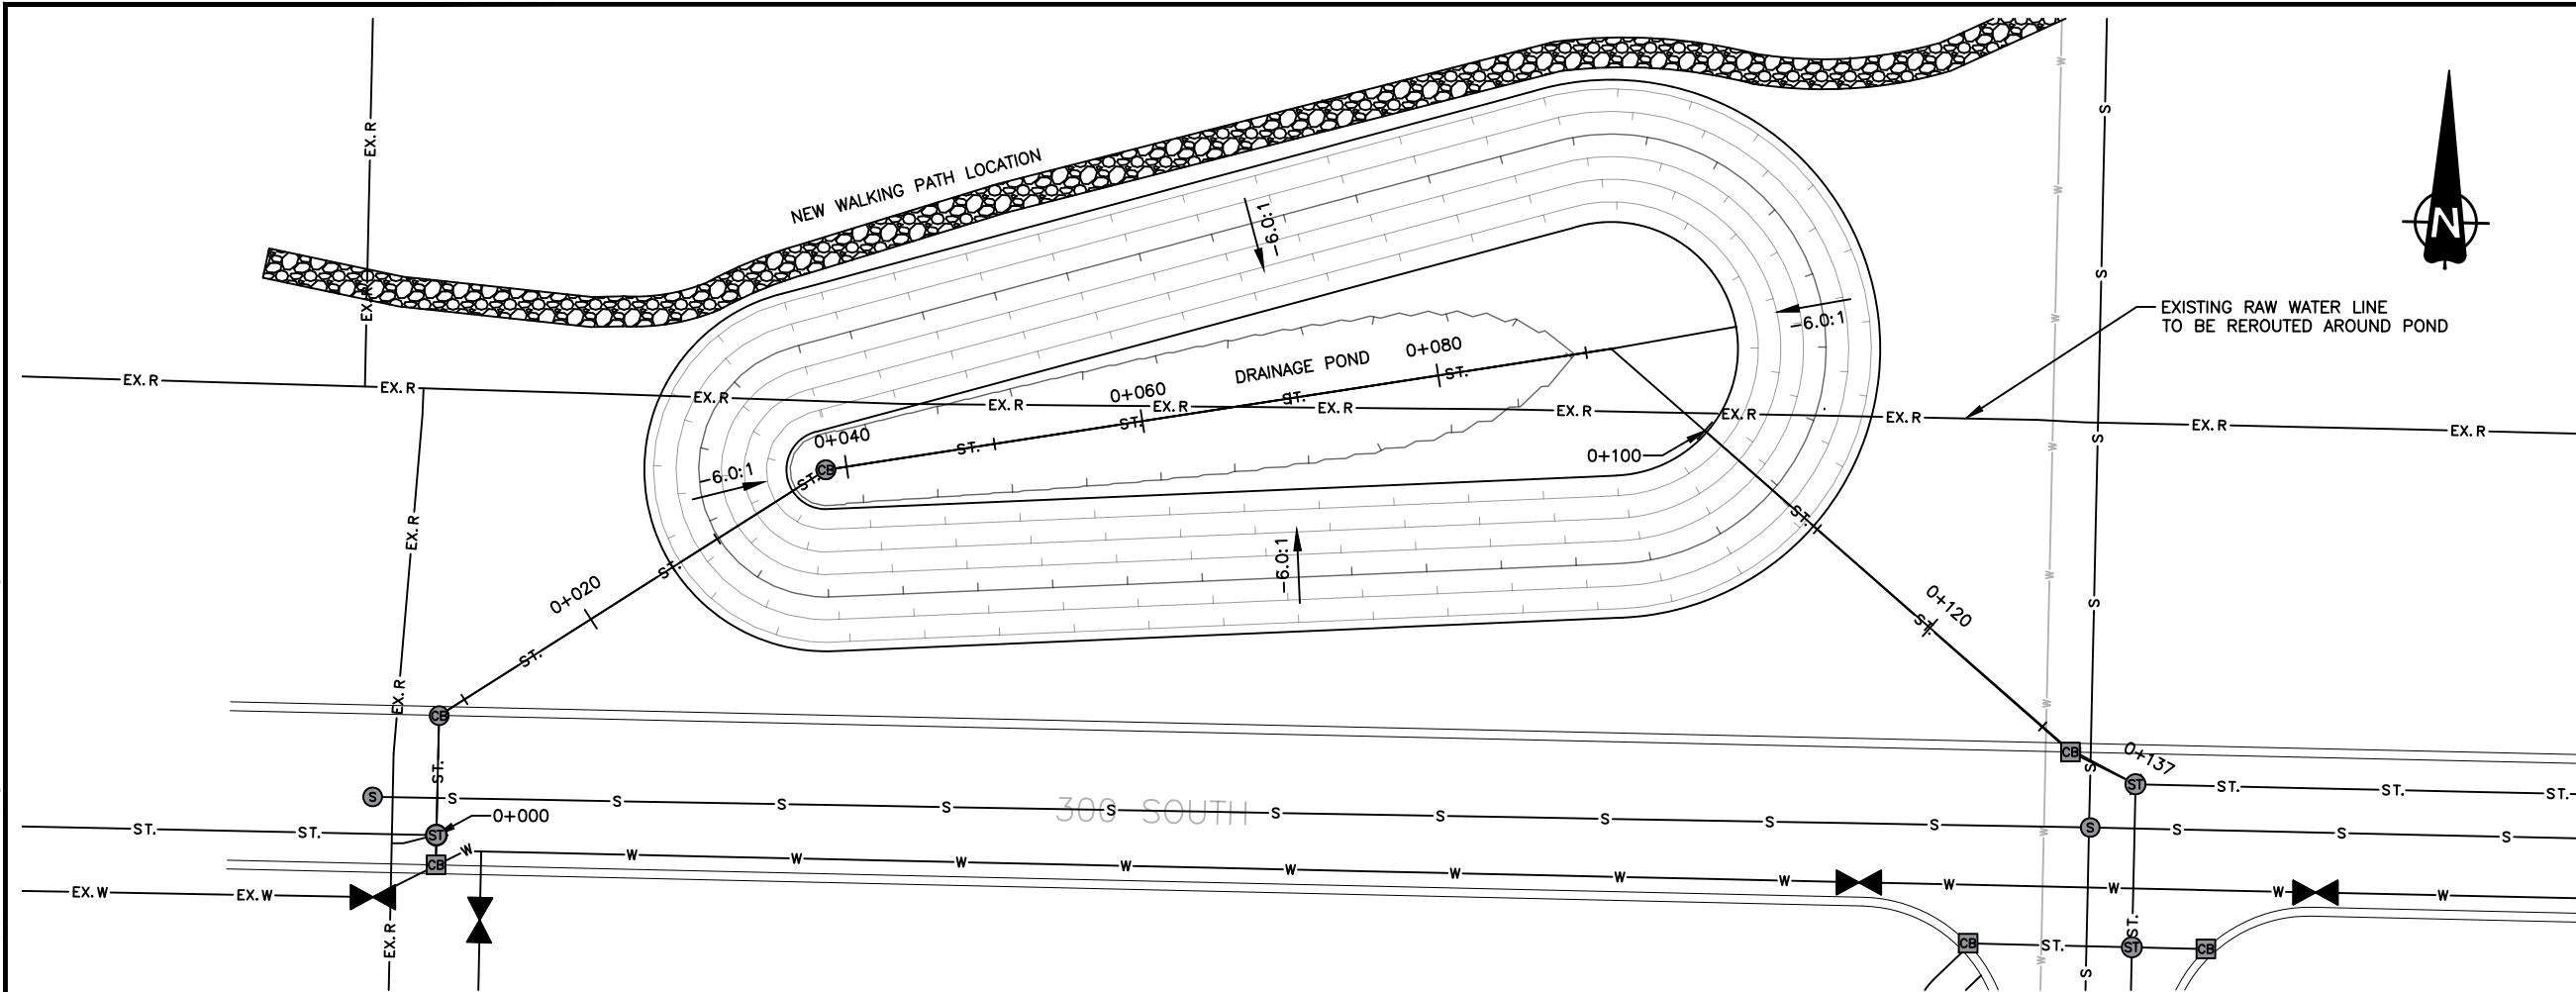

LEGEND / NOTES	
— EX. W —	EXISTING WATER MAIN
— EX. R —	EXISTING IRRIGATION MAIN
— EX. S —	EXISTING SANITARY SEWER
— EX. ST. —	EXISTING STORM SEWER
⊙	EXISTING SANITARY MANHOLE
⊙	EXISTING STORM MANHOLE
⊠	EXISTING STORM CATCHBASIN
⊠	EXISTING CATCHBASIN MANHOLE
⊠	EXIST. HYDRANT
⊠	EXIST. VALVE
●	EXISTING CURB STOP
— W —	PROPOSED WATER MAIN
— NEW R —	PROPOSED IRRIGATION MAIN
— S —	PROPOSED SANITARY SEWER
— ST. —	PROPOSED STORM SEWER
⊙	PROPOSED SANITARY MANHOLE
⊙	PROPOSED STORM MANHOLE
⊠	PROPOSED STORM CATCHBASIN
⊠	PROPOSED CATCHBASIN MANHOLE
⊠	PROPOSED HYDRANT
⊠	PROPOSED VALVE
⊠	PROPOSED CURB STOP
— . . . —	EXISTING PROPERTY LINES
— — —	FENCE

ISSUE	DATE	REVISION DESCRIPTION
1	22NOV'22	FOR REVIEW
0	30AUG'22	FOR REVIEW


WILDE BROTHERS
ENGINEERING LTD.
PERMIT TO PRACTICE
P08438

WILDE BROS. ENGINEERING LTD.
Raymond, Alberta


RIDGELAND DEVELOPMENTS LTD

HOMES AT ASPEN POINTE
SENIOR DEVELOPMENT
PLAN PROFILE
POND STORM SEWER LINE

DESIGNED: JMD	CHECKED: DJW
DRAWN: JMD	JOB: 9920-01
SCALE: PL-1:500 PR-1:600	DIMENSIONS: METERS
DATE: 23 NOVEMBER 2022	DRAWING No: 13


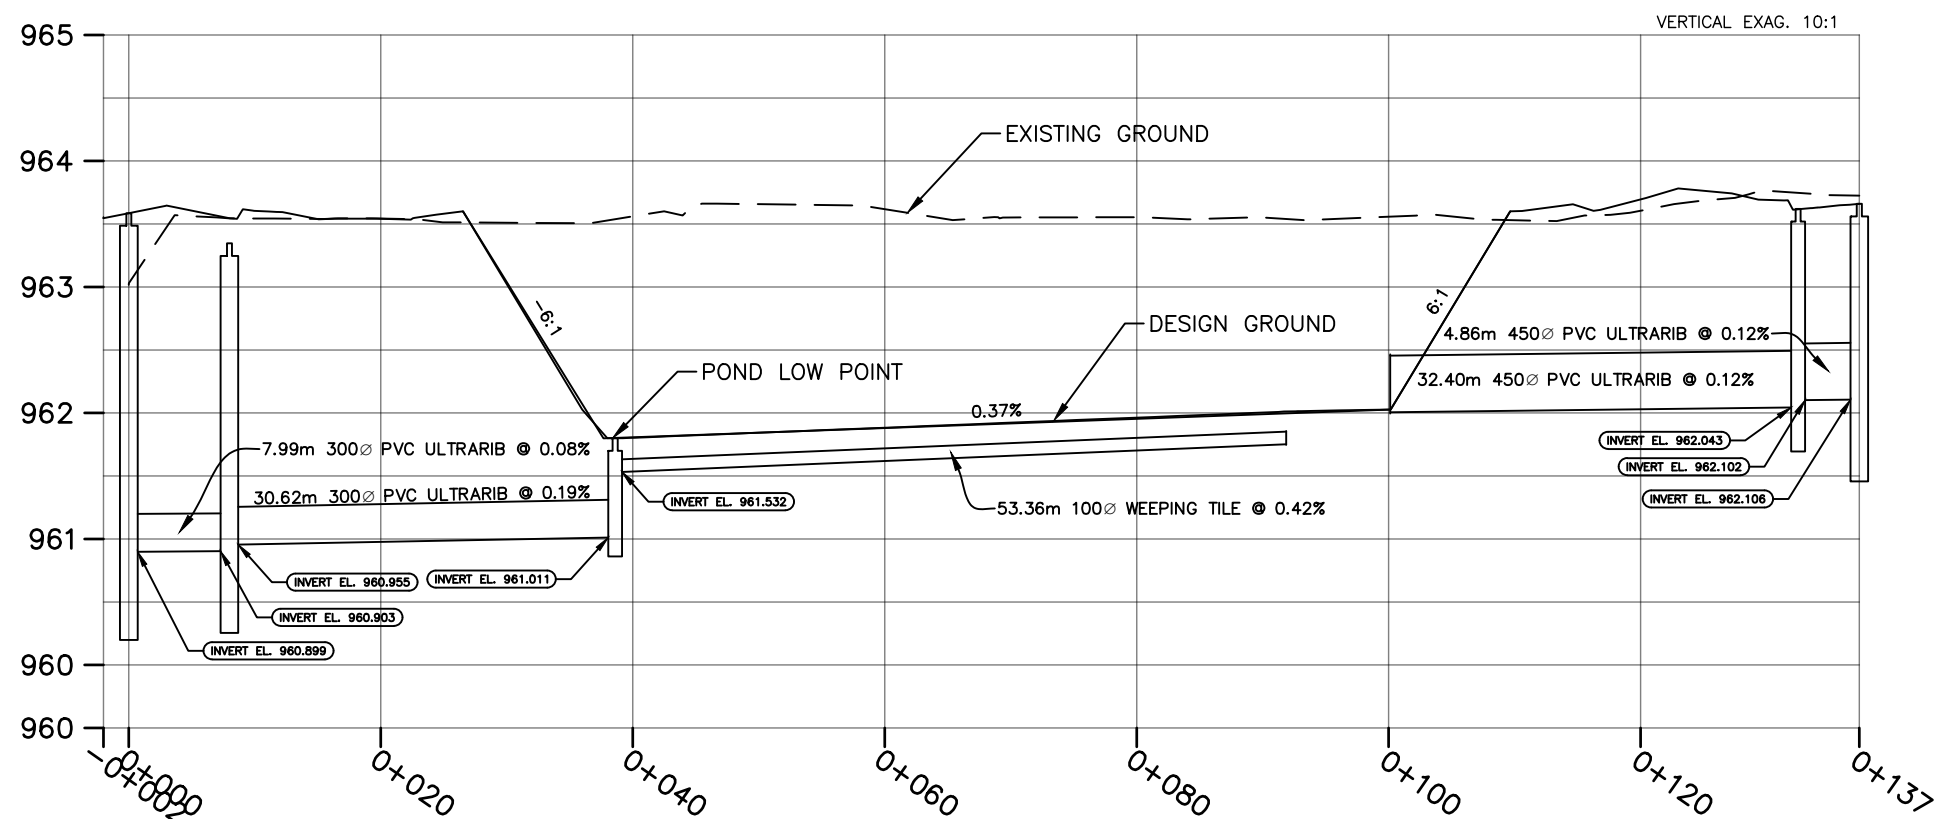


C:\USERS\DAVID\DROPBOX\ENGINEERING\99 - MISC PROJECTS\9920\9920-01 RK HEGGIE SENIORS DEVELOPMENT\1) WORKING DRAWINGS\9920-01 - ASPEN POINTE_R7.DWG (14) ROAD SECTION [PLOTTED ON 3 Feb. 2023 - 09:05]

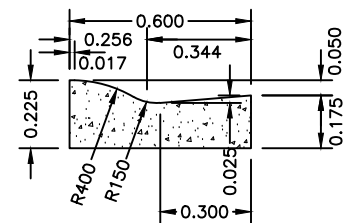

NOTES:
-CONCRETE TO BE 30MPa
40mm-75mm SLUMP, 5.5%-8%
ENTRAINED AIR, 25mm MAXIMUM
AGGREGATE SIZE.

TYP. CURB & GUTTER
SECTION

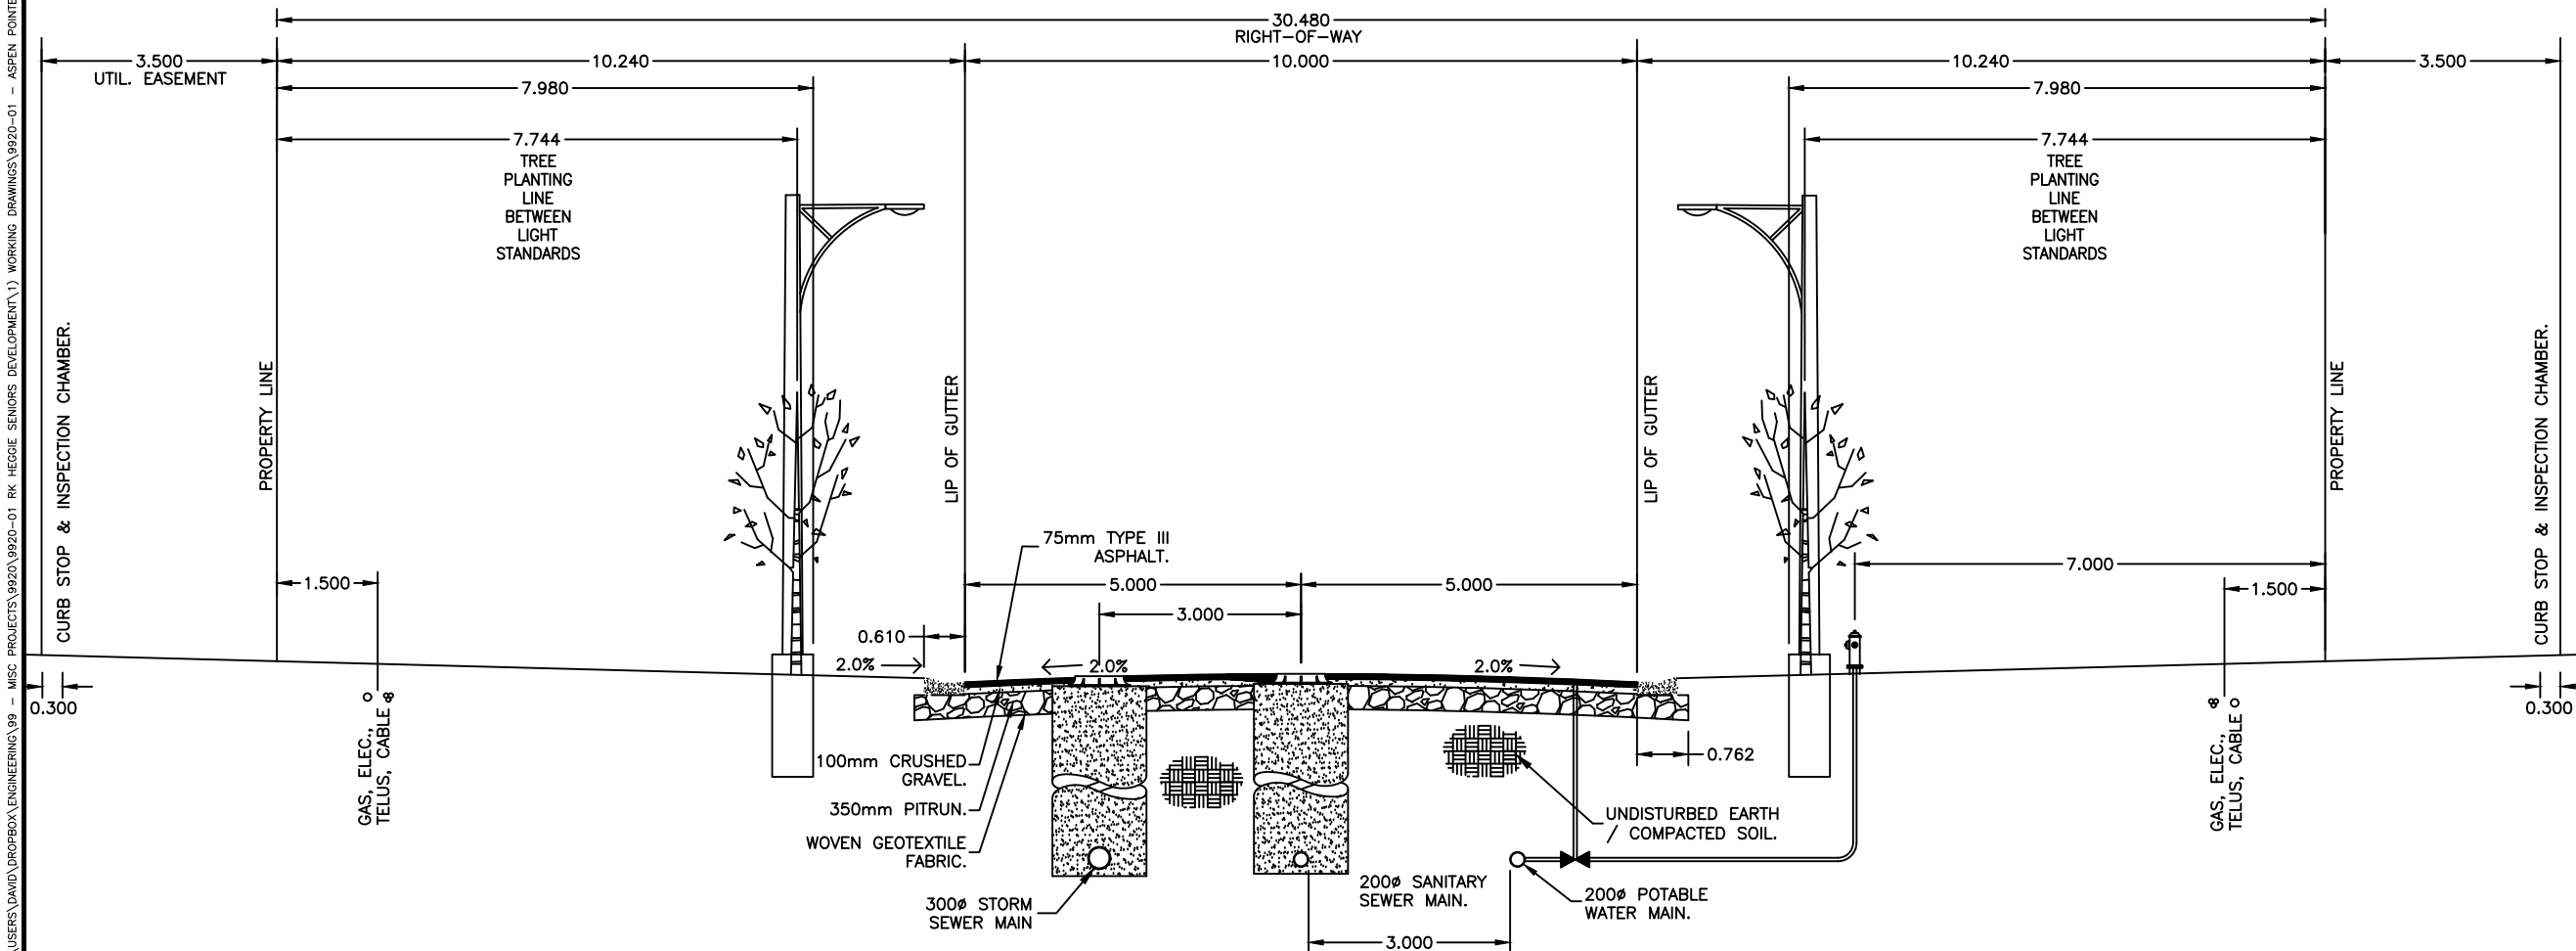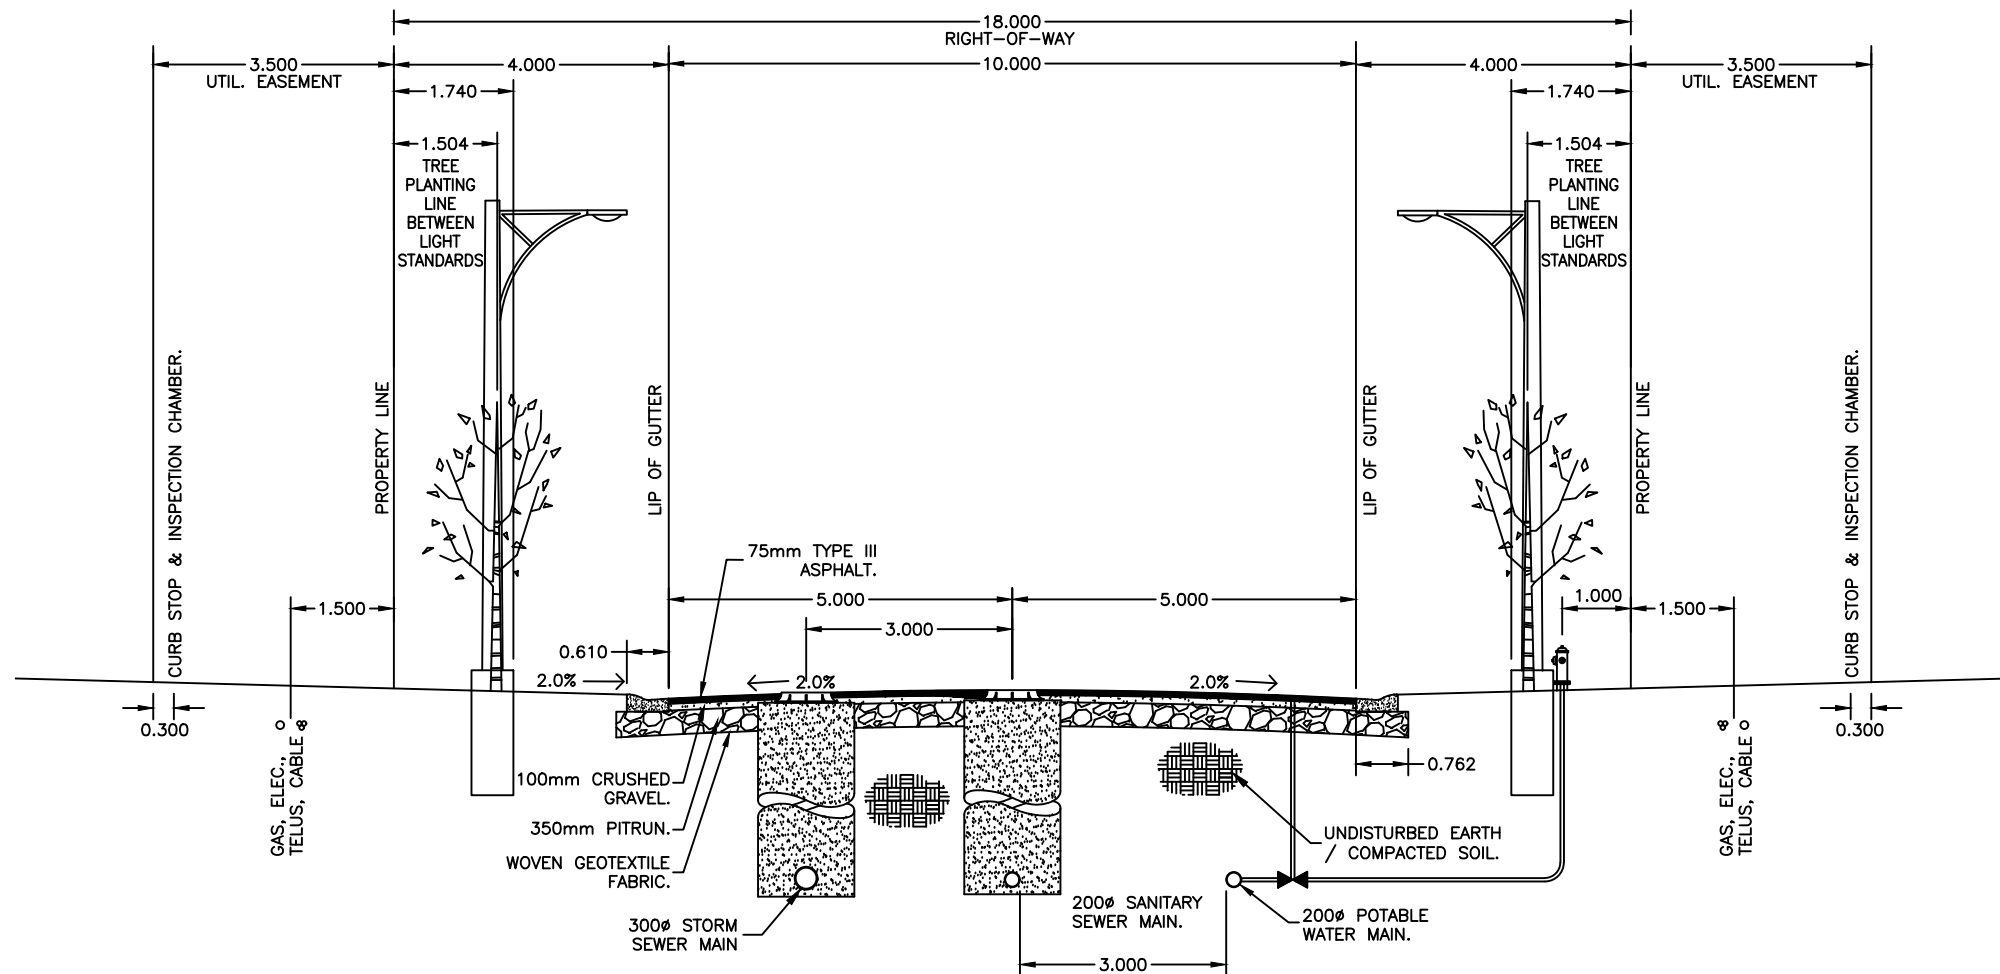

LEGEND / NOTES

— EX. W —	EXISTING WATER MAIN
— EX. R —	EXISTING IRRIGATION MAIN
— EX. S —	EXISTING SANITARY SEWER
— EX. ST. —	EXISTING STORM SEWER
⊙	EXISTING SANITARY MANHOLE
⊙	EXISTING STORM MANHOLE
⊙	EXISTING STORM CATCHBASIN
⊙	EXISTING CATCHBASIN MANHOLE
⊙	EXIST. HYDRANT
⊙	EXIST. VALVE
●	EXISTING CURB STOP
— W —	PROPOSED WATER MAIN
— NEW R —	PROPOSED IRRIGATION MAIN
— S —	PROPOSED SANITARY SEWER
— ST. —	PROPOSED STORM SEWER
⊙	PROPOSED SANITARY MANHOLE
⊙	PROPOSED STORM MANHOLE
⊙	PROPOSED STORM CATCHBASIN
⊙	PROPOSED CATCHBASIN MANHOLE
⊙	PROPOSED HYDRANT
⊙	PROPOSED VALVE
⊙	PROPOSED CURB STOP
— — —	EXISTING PROPERTY LINES
— — —	FENCE

1	23NOV'22	FOR REVIEW
0	30AUG'22	FOR REVIEW
ISSUE	DATE	REVISION DESCRIPTION

WILDE BROTHERS
ENGINEERING LTD.
PERMIT TO PRACTICE
P08438


WILDE BROS. ENGINEERING LTD.
Raymond, Alberta

RIDGELAND DEVELOPMENTS LTD

HOMES AT ASPEN POINTE
SENIOR DEVELOPMENT
TYPICAL ROAD SECTION

DESIGNED: DL	CHECKED: DJW
DRAWN: DL	JOB: 9920-01
SCALE: 1:110	DIMENSIONS: METERS
DATE: 23 NOVEMBER 2022	DRAWING No: 14

C:\USERS\DAVID\DROPBOX\ENGINEERING\99 - MISC PROJECTS\9920\9920-01 RK HEGGIE SENIORS DEVELOPMENT\1) WORKING DRAWINGS\9920-01 - ASPEN POINTE_R7.DWG (15) IRRIGATION [PLOTTED ON 3 Feb 2023 - 09:05]

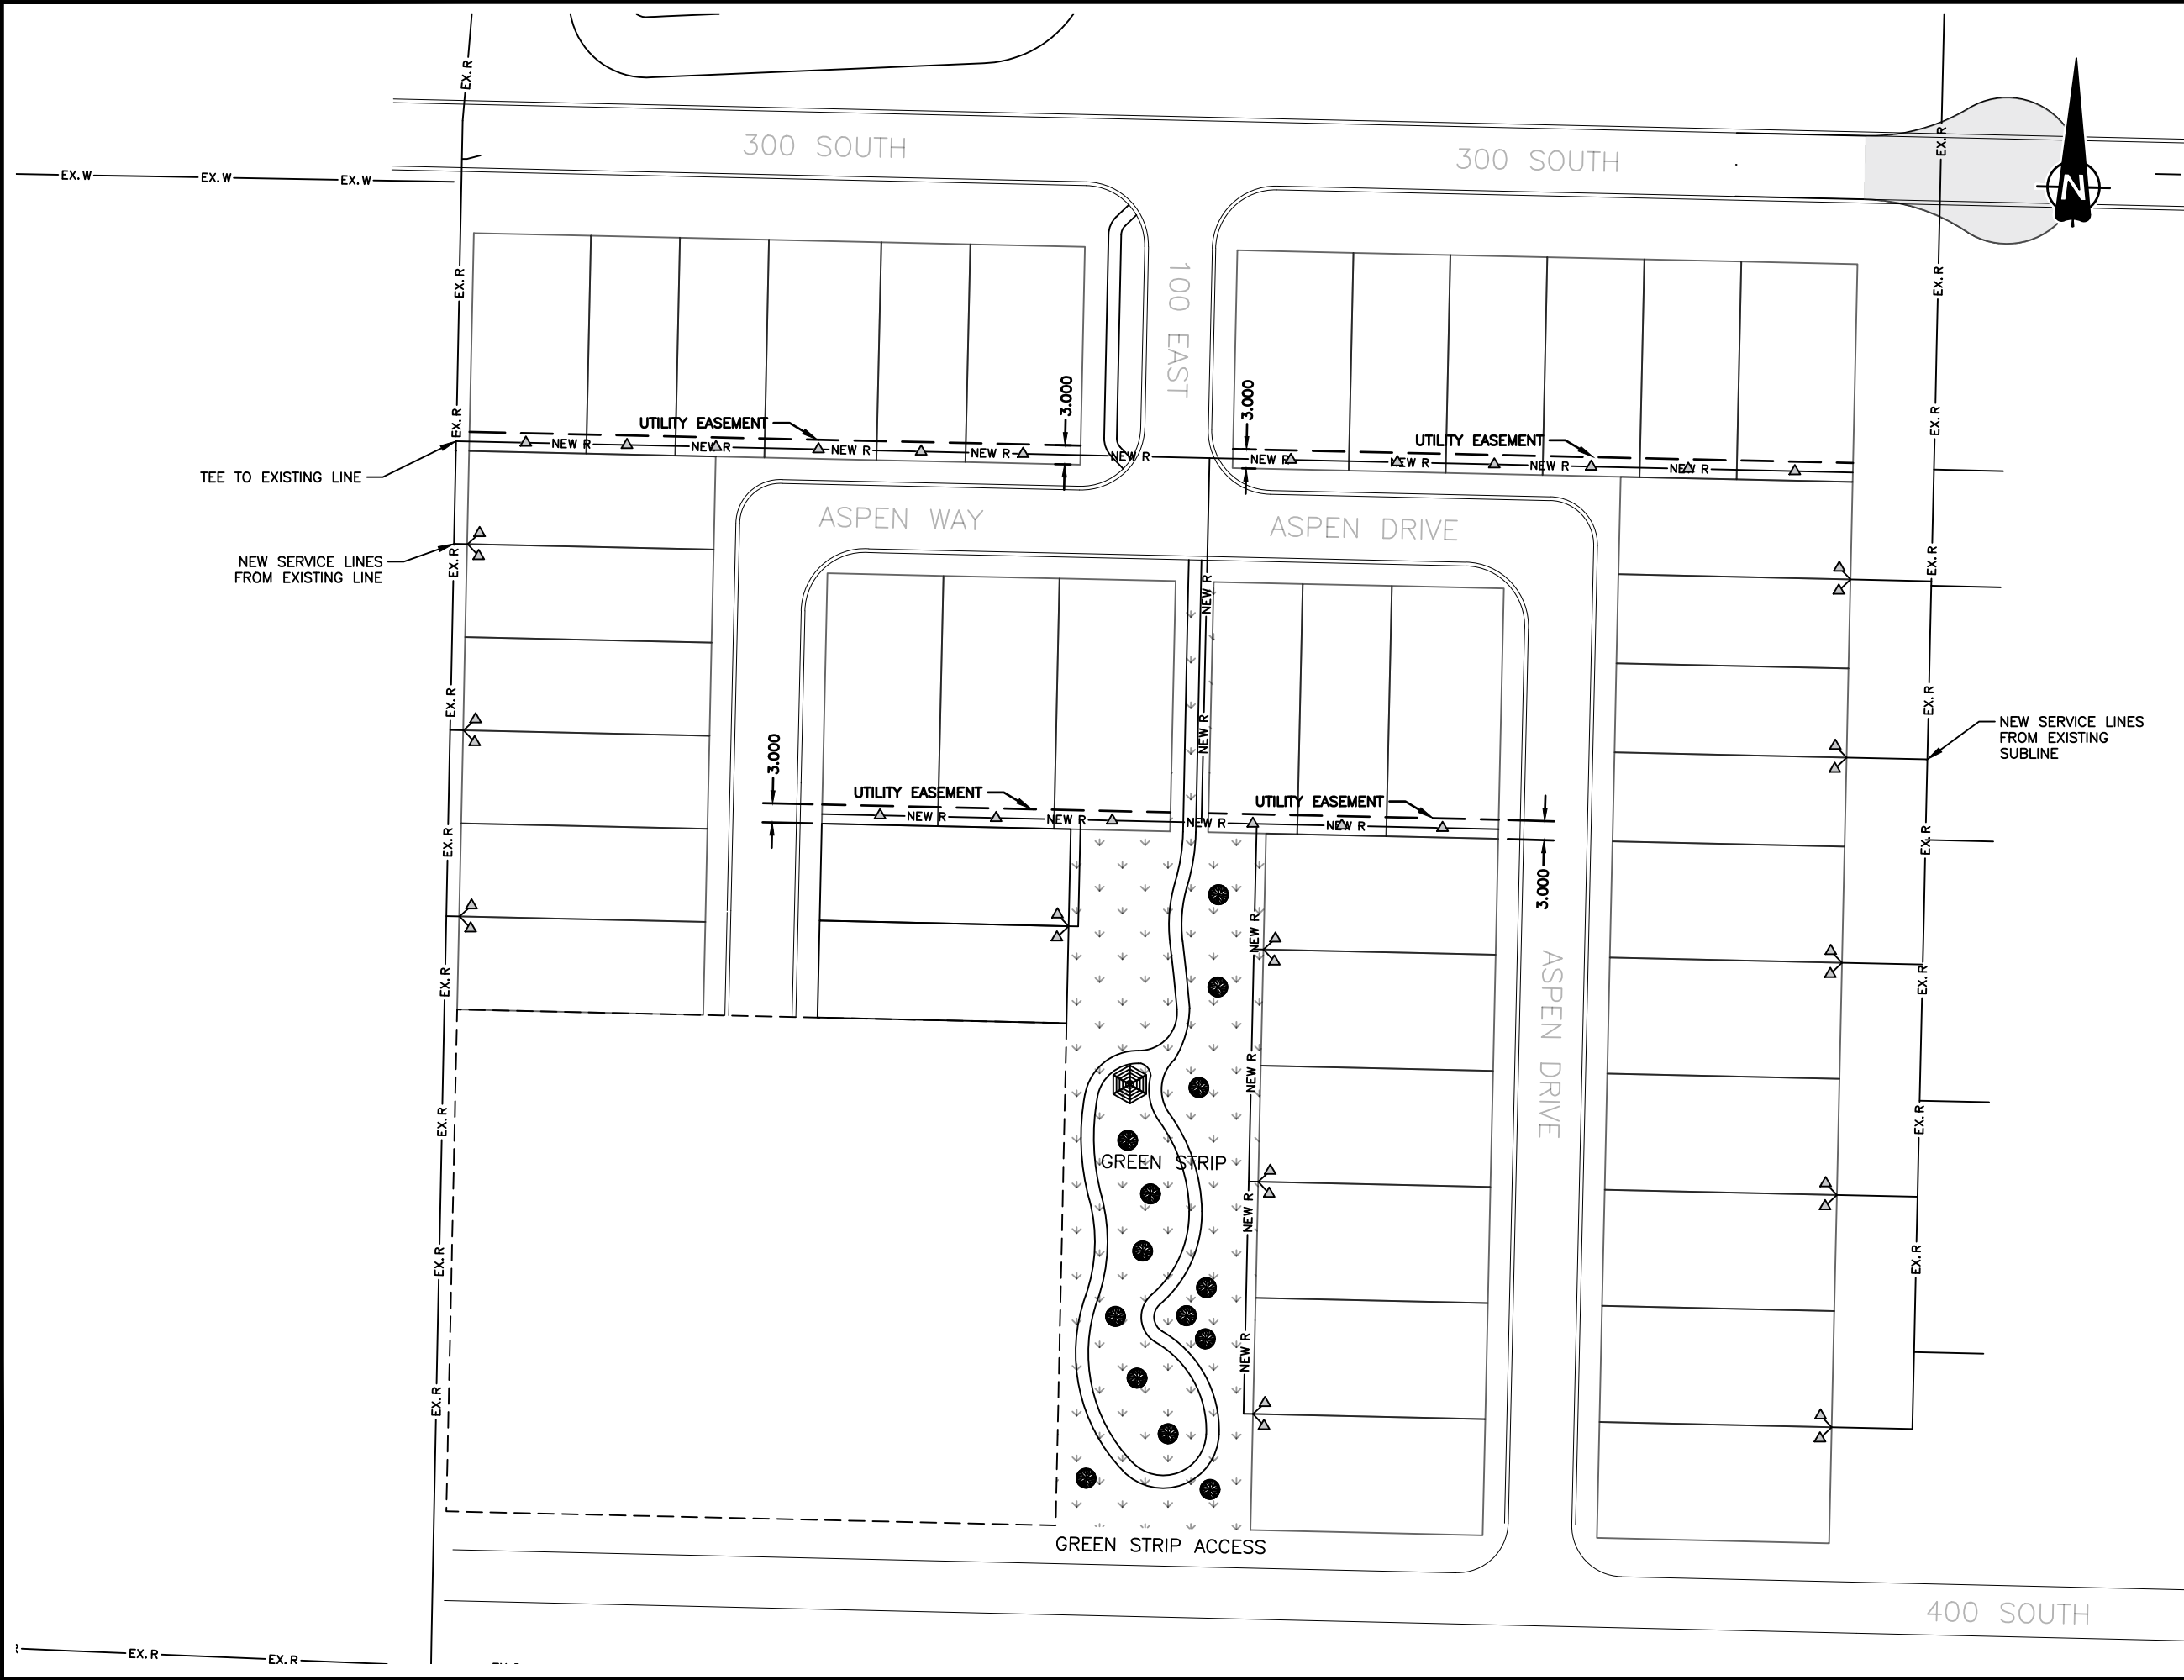

LEGEND / NOTES

EX.W

EX.R

EX.S

EX.ST

W

NEW R

S

ST

EXISTING WATER MAIN

EXISTING IRRIGATION MAIN

EXISTING SANITARY SEWER

EXISTING STORM SEWER

EXISTING SANITARY MANHOLE

EXISTING STORM MANHOLE

EXISTING STORM CATCHBASIN

EXISTING CATCHBASIN MANHOLE

EXIST. HYDRANT

EXIST. VALVE

EXISTING CURB STOP

PROPOSED WATER MAIN

PROPOSED IRRIGATION MAIN

PROPOSED SANITARY SEWER

PROPOSED STORM SEWER

PROPOSED SANITARY MANHOLE

PROPOSED STORM MANHOLE

PROPOSED STORM CATCHBASIN

PROPOSED CATCHBASIN MANHOLE

PROPOSED HYDRANT

PROPOSED VALVE

PROPOSED CURB STOP

BUILDING SETBACKS

IRRIGATION SERVICE POINT

1	23NOV'22	FOR REVIEW
0	30AUG'22	FOR REVIEW
ISSUE	DATE	REVISION DESCRIPTION


WILDE BROTHERS
ENGINEERING LTD.
PERMIT TO PRACTICE
P08438

WILDE BROS. ENGINEERING LTD.
Raymond, Alberta

RIDGELAND DEVELOPMENTS LTD

HOMES AT ASPEN POINTE
SENIOR DEVELOPMENT
IRRIGATION PLAN VIEW

DESIGNED: DL	CHECKED: DJW
DRAWN: DL	JOB: 9920-01
SCALE: 1:1000	DIMENSIONS: METERS
DATE: 23 NOVEMBER 2022	DRAWING No: 15

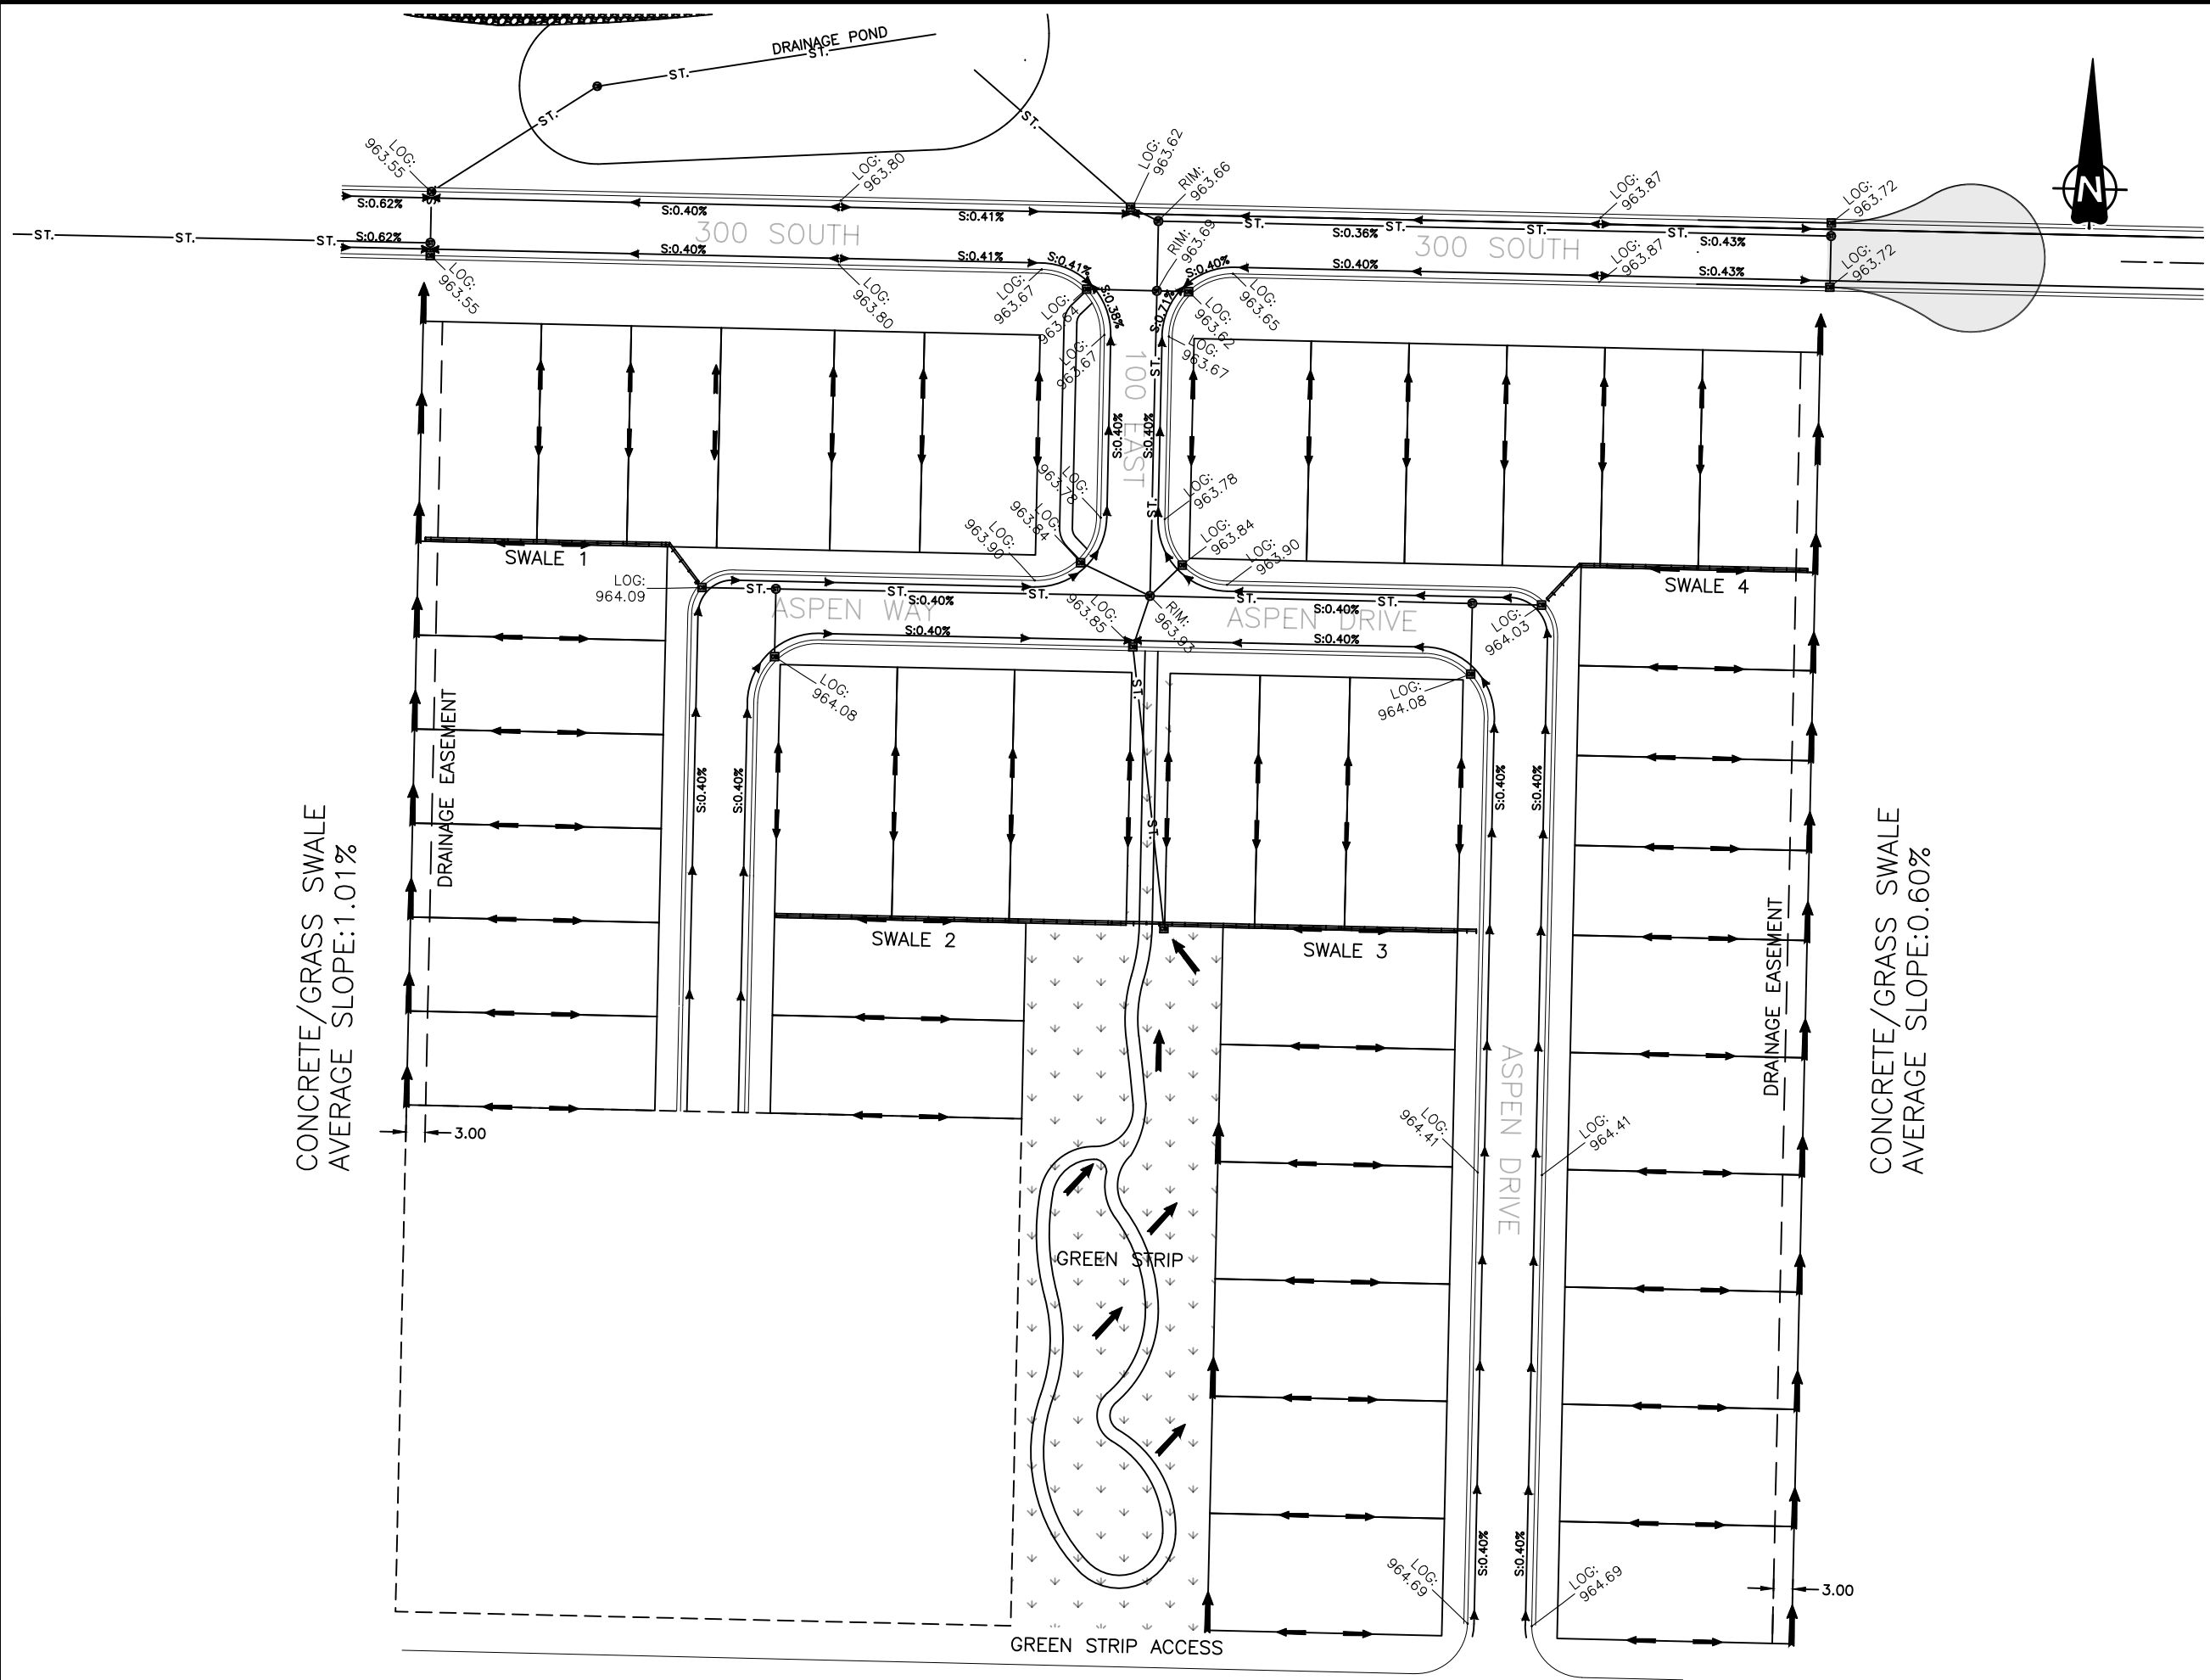

LEGEND / NOTES

— EX. W —	EXISTING WATER MAIN
— EX. R —	EXISTING IRRIGATION MAIN
— EX. S —	EXISTING SANITARY SEWER
— EX. ST. —	EXISTING STORM SEWER
	EXISTING SANITARY MANHOLE
	EXISTING STORM MANHOLE
	EXISTING STORM CATCHBASIN
	EXISTING CATCHBASIN MANHOLE
	EXIST. HYDRANT
	EXIST. VALVE
	EXISTING CURB STOP
— W —	PROPOSED WATER MAIN
— NEW R —	PROPOSED IRRIGATION MAIN
— S —	PROPOSED SANITARY SEWER
— ST. —	PROPOSED STORM SEWER
	PROPOSED SANITARY MANHOLE
	PROPOSED STORM MANHOLE
	PROPOSED STORM CATCHBASIN
	PROPOSED CATCHBASIN MANHOLE
	PROPOSED HYDRANT
	PROPOSED VALVE
	PROPOSED CURB STOP
— . . . —	EXISTING PROPERTY LINES
	FENCE

1	23NOV'22	FOR REVIEW
0	30AUG'22	FOR REVIEW
ISSUE	DATE	REVISION DESCRIPTION

WILDE BROTHERS
ENGINEERING LTD.
PERMIT TO PRACTICE
P08438


WILDE BROS. ENGINEERING LTD.
Raymond, Alberta

RIDGELAND DEVELOPMENTS LTD

HOMES AT ASPEN POINTE SENIOR DEVELOPMENT DRAINAGE PLAN




DESIGNED: DL	CHECKED: DJW
DRAWN: DL	JOB: 9920-01
SCALE: 1:1000	DIMENSIONS: METERS
DATE: 23 NOVEMBER 2022	DRAWING No: 16

C:\Users\DAVID\Dropbox\ENGINEERING\99 - MISC PROJECTS\9920\9920-01 RK HEGGIE SENIORS DEVELOPMENT\1) WORKING DRAWINGS\9920-01 - ASPEN POINTE_R7.DWG (17) SWALE PROFILES) [PLOTTED ON 3 Feb 2023 - 09:06]

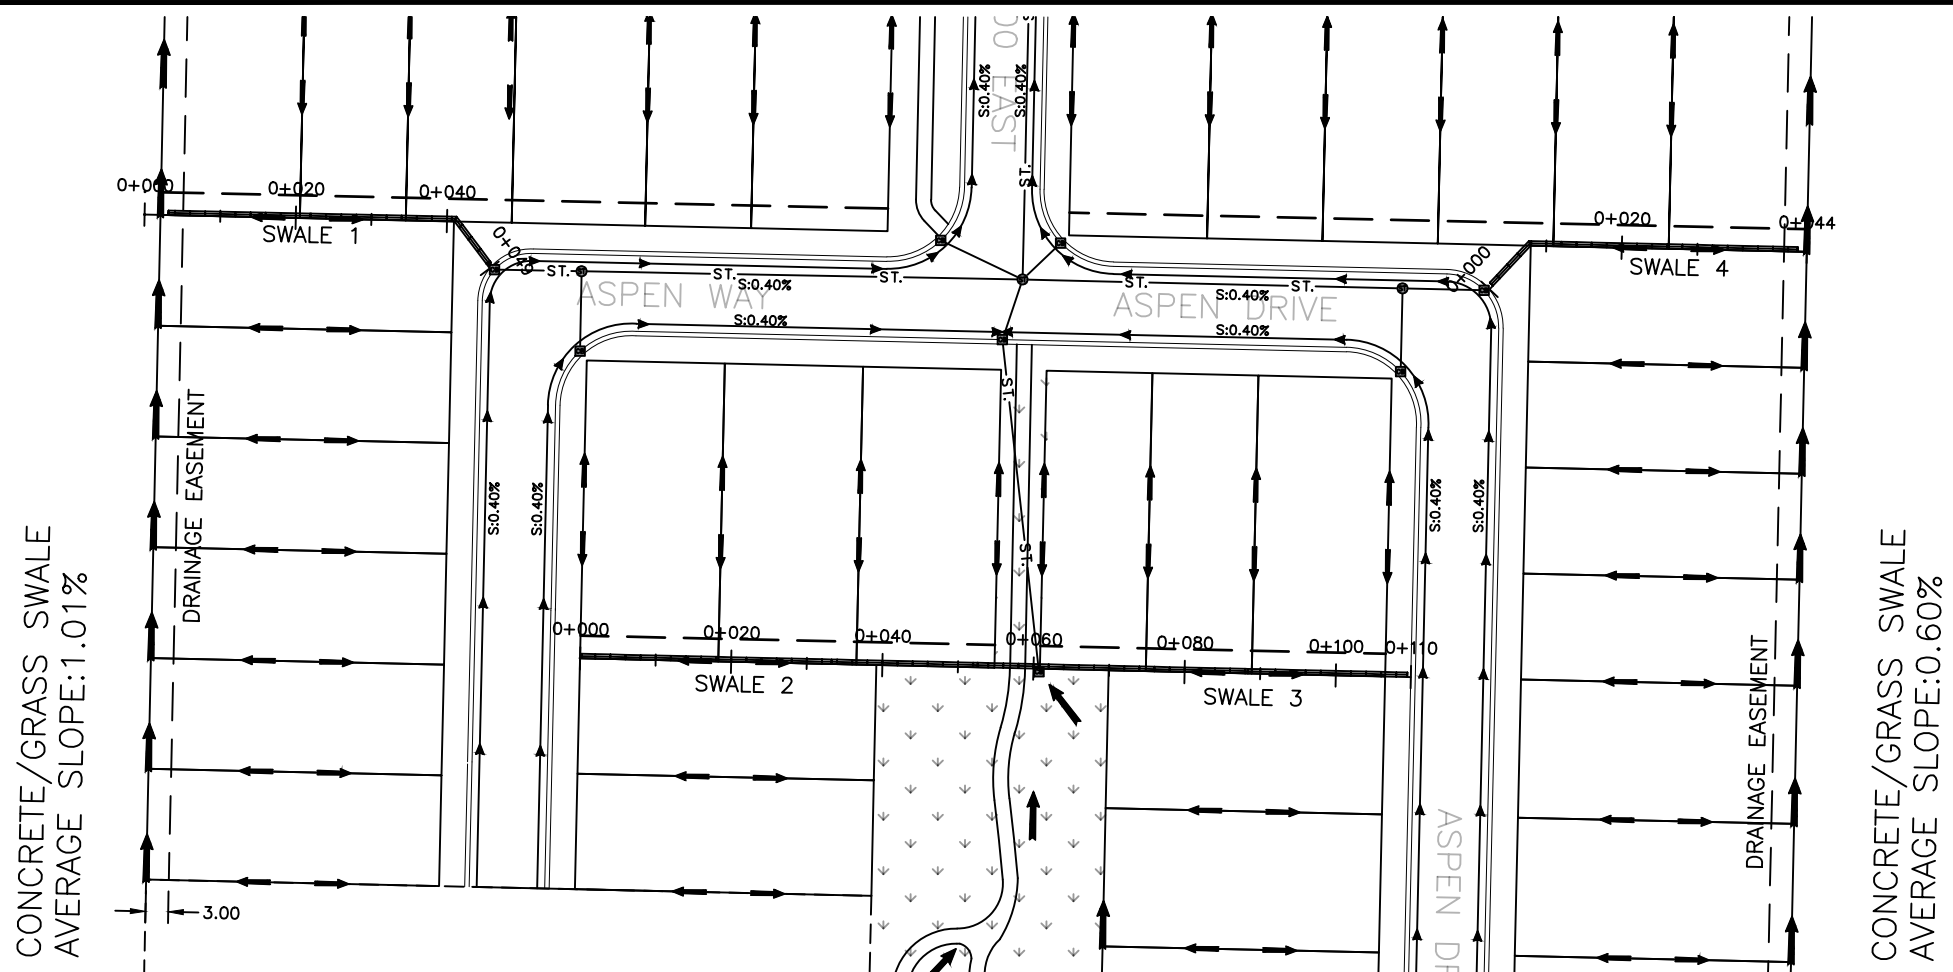

CONCRETE/GRASS SWALE
AVERAGE SLOPE:1.01%

CONCRETE/GRASS SWALE
AVERAGE SLOPE:0.60%

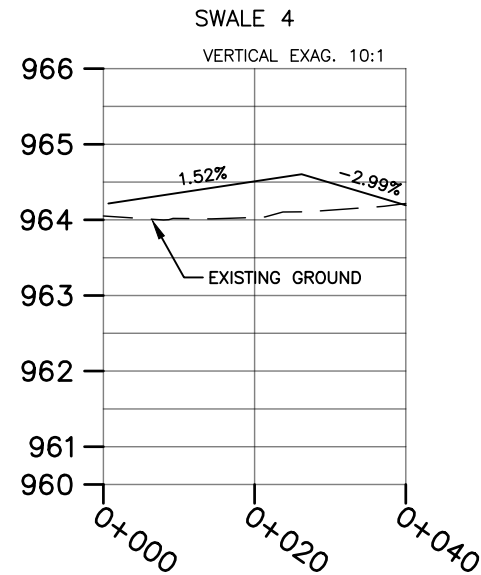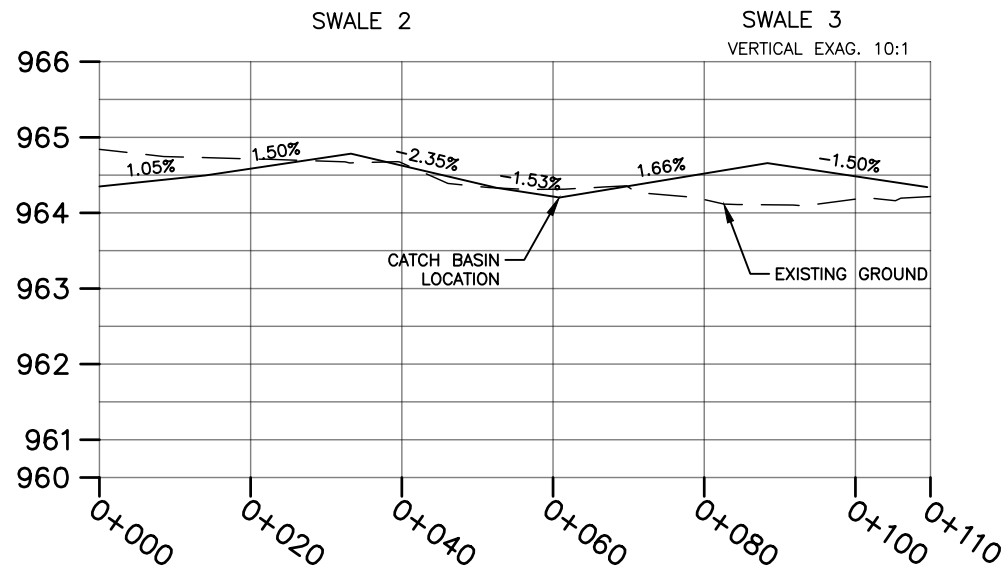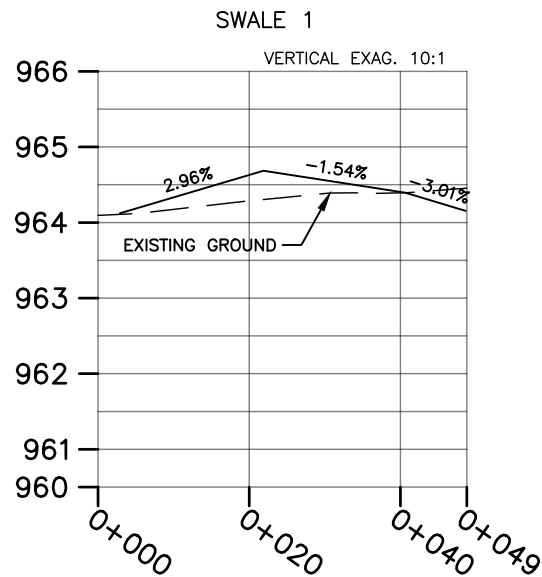

LEGEND / NOTES

— EX. W —	EXISTING WATER MAIN
— EX. R —	EXISTING IRRIGATION MAIN
— EX. S —	EXISTING SANITARY SEWER
— EX. ST. —	EXISTING STORM SEWER
⊙	EXISTING SANITARY MANHOLE
⊙	EXISTING STORM MANHOLE
⊠	EXISTING STORM CATCHBASIN
⊠	EXISTING CATCHBASIN MANHOLE
⊗	EXIST. HYDRANT
⊗	EXIST. VALVE
●	EXISTING CURB STOP
— W —	PROPOSED WATER MAIN
— NEW R —	PROPOSED IRRIGATION MAIN
— S —	PROPOSED SANITARY SEWER
— ST. —	PROPOSED STORM SEWER
⊙	PROPOSED SANITARY MANHOLE
⊙	PROPOSED STORM MANHOLE
⊠	PROPOSED STORM CATCHBASIN
⊠	PROPOSED CATCHBASIN MANHOLE
⊗	PROPOSED HYDRANT
⊗	PROPOSED VALVE
●	PROPOSED CURB STOP
— · — · —	EXISTING PROPERTY LINES
— / — / —	FENCE

1	23NOV'22	FOR REVIEW
0	30AUG'22	FOR REVIEW
ISSUE	DATE	REVISION DESCRIPTION

WILDE BROTHERS
ENGINEERING LTD.
PERMIT TO PRACTICE
P08438


WILDE BROS. ENGINEERING LTD.
Raymond, Alberta

RIDGELAND DEVELOPMENTS LTD

HOMES AT ASPEN POINTE
SENIOR DEVELOPMENT
SWALE PROFILES

DESIGNED: DL	CHECKED: DJW
DRAWN: DL	JOB: 9920-01
SCALE: 1:1000	DIMENSIONS: METERS
DATE: 23 NOVEMBER 2022	DRAWING No: 17

C:\USERS\DAVID\DROPBOX\ENGINEERING\99 - MISC PROJECTS\9920\9920-01 RK HEGGIE SENIORS DEVELOPMENT\1) WORKING DRAWINGS\9920-01 - ASPEN POINTE_R7.DWG (16) FENCING [PLOTTED ON 3 Feb 2023 - 09:06]

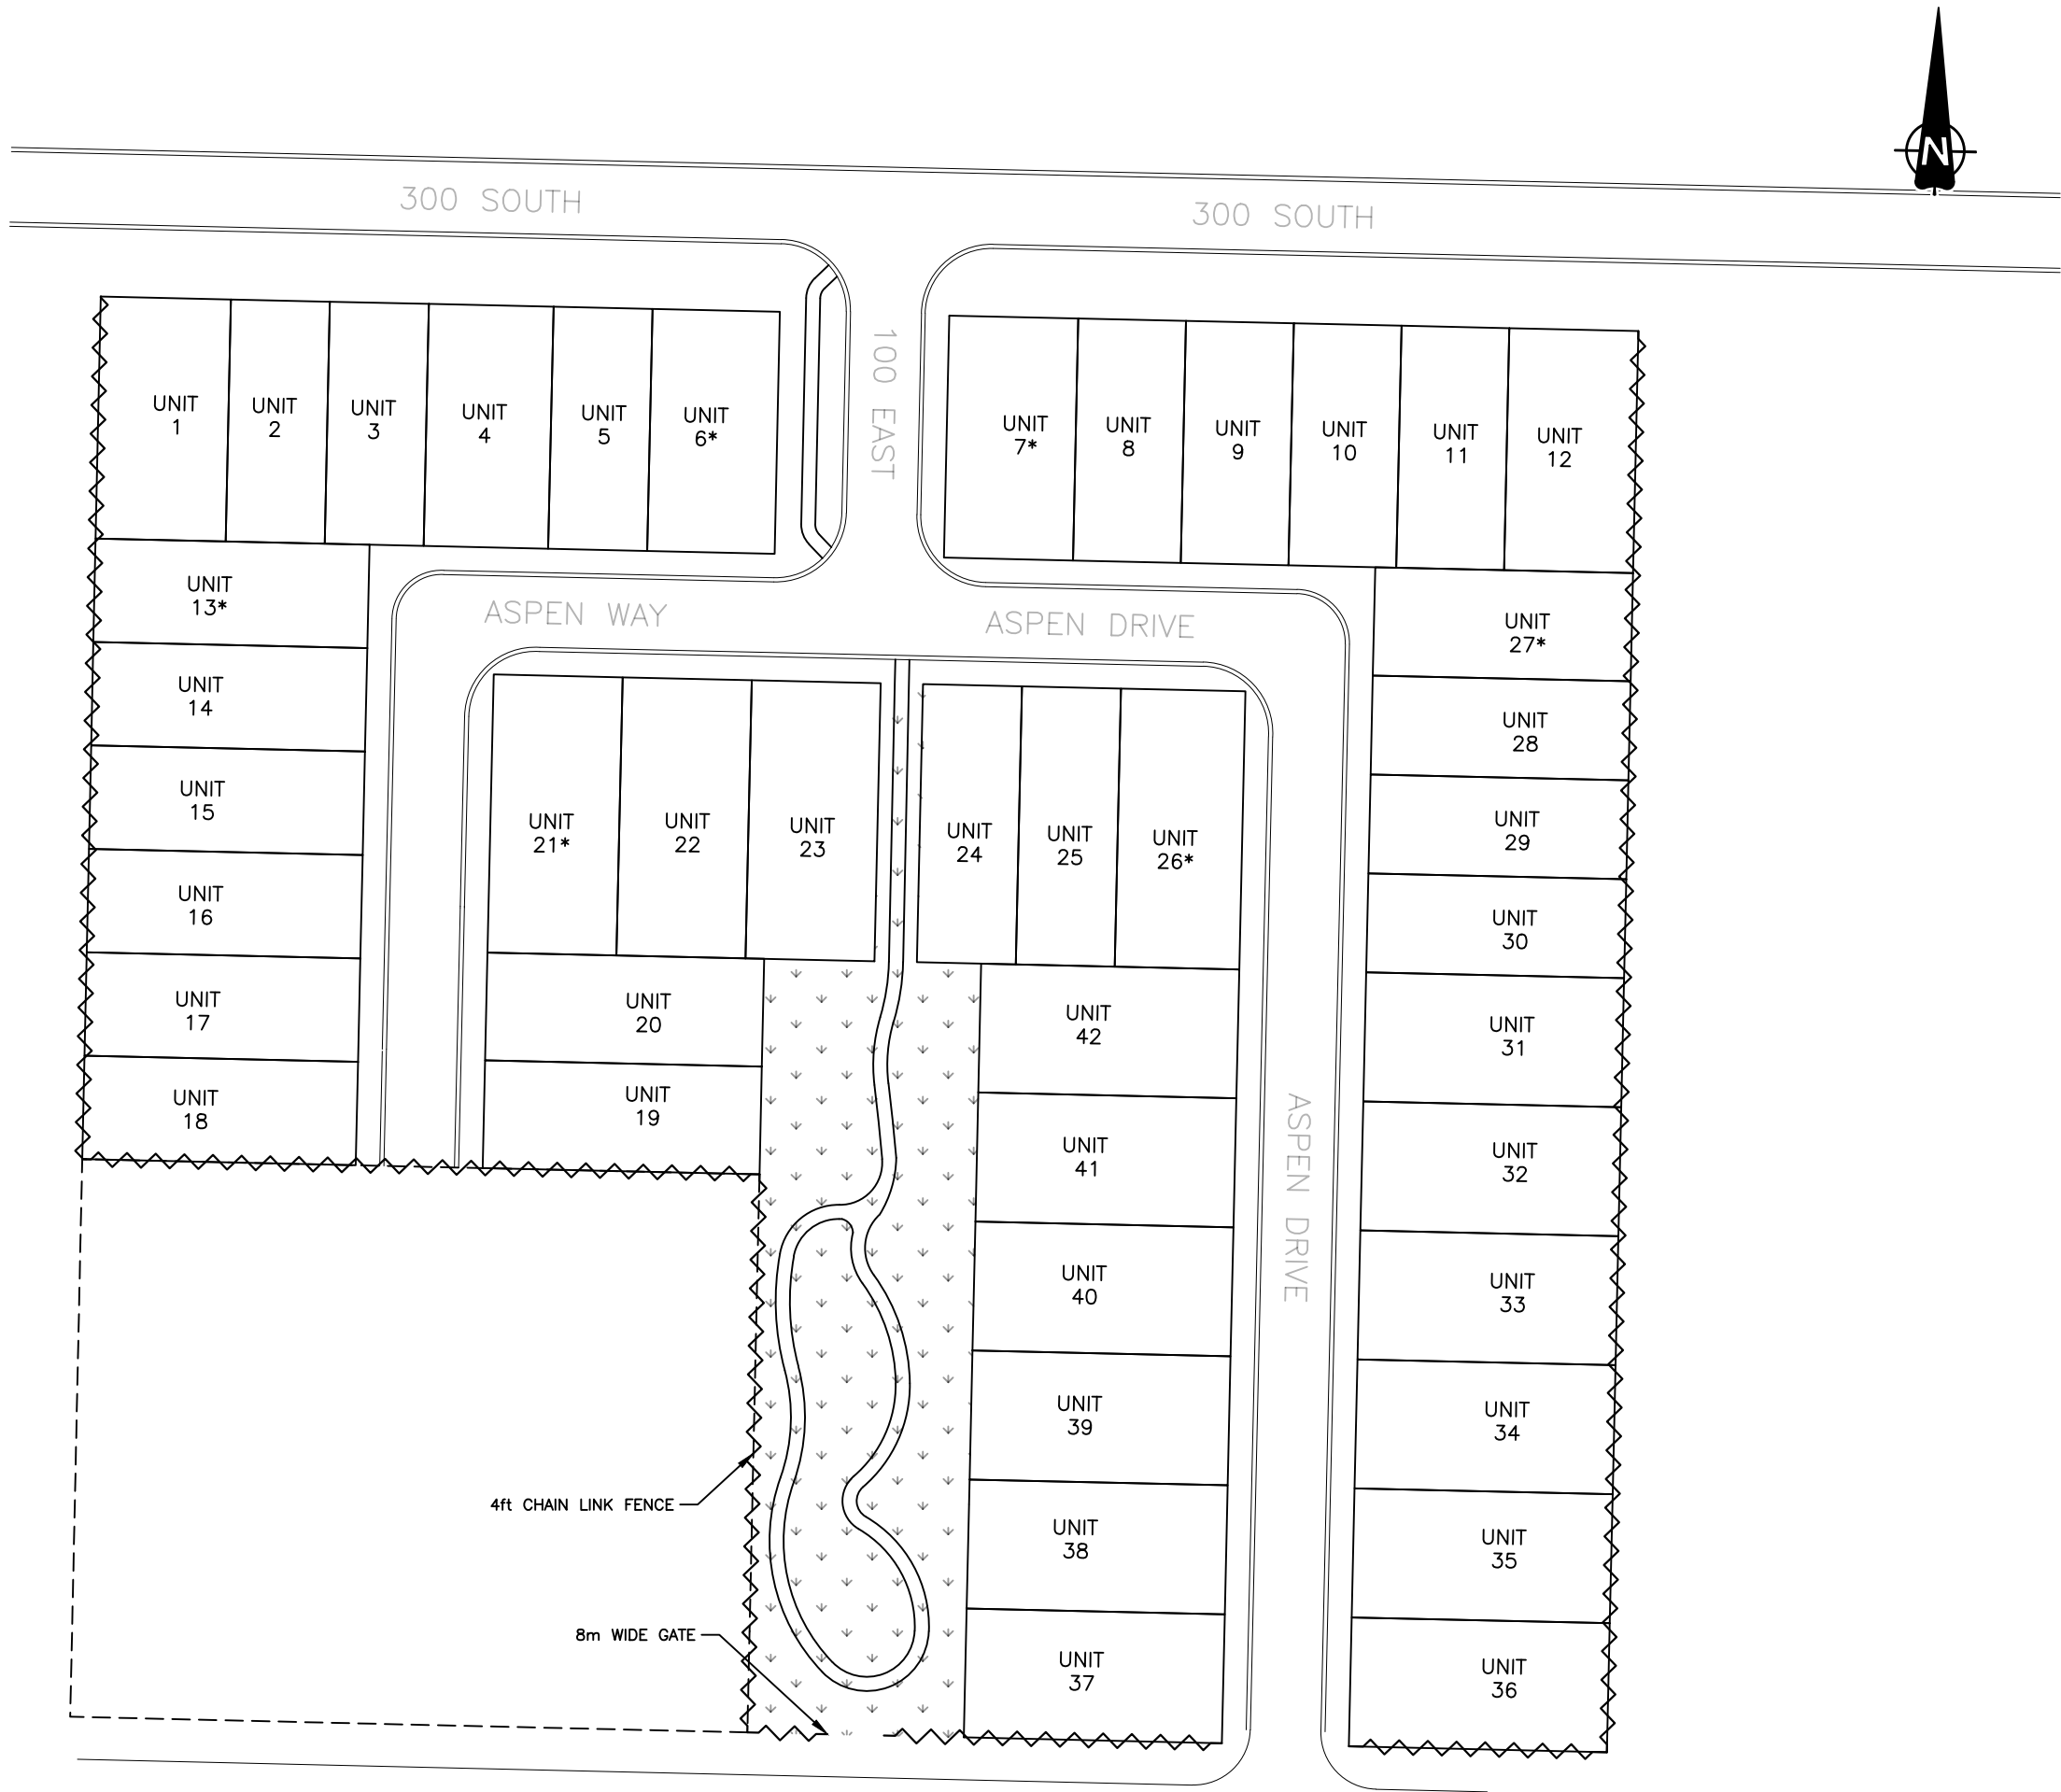

LEGEND / NOTES

— EX. W —

— EX. R —

— EX. S —

— EX. ST. —

Ⓢ

ⓈT

ⓈB

ⓈC

ⓈH

ⓈV

ⓈS

— W —

— NEW R —

— S —

— ST. —

Ⓢ

ⓈT

ⓈB

ⓈC

ⓈH

ⓈV

ⓈS

— . . . —

— — —

EXISTING WATER MAIN

EXISTING IRRIGATION MAIN

EXISTING SANITARY SEWER

EXISTING STORM SEWER

EXISTING SANITARY MANHOLE

EXISTING STORM MANHOLE

EXISTING STORM CATCHBASIN

EXISTING CATCHBASIN MANHOLE

EXIST. HYDRANT

EXIST. VALVE

EXISTING CURB STOP

PROPOSED WATER MAIN

PROPOSED IRRIGATION MAIN

PROPOSED SANITARY SEWER

PROPOSED STORM SEWER

PROPOSED SANITARY MANHOLE

PROPOSED STORM MANHOLE

PROPOSED STORM CATCHBASIN

PROPOSED CATCHBASIN MANHOLE

PROPOSED HYDRANT

PROPOSED VALVE

PROPOSED CURB STOP

EXISTING PROPERTY LINES

FENCE

1	23NOV'22	FOR REVIEW
0	30AUG'22	FOR REVIEW
ISSUE	DATE	REVISION DESCRIPTION

WILDE BROTHERS
ENGINEERING LTD.
PERMIT TO PRACTICE
P08438

WILDE BROS. ENGINEERING LTD.
Raymond, Alberta

RIDGELAND DEVELOPMENTS LTD

HOMES AT ASPEN POINTE
SENIOR DEVELOPMENT
FENCE PLAN

DESIGNED: DL	CHECKED: DJW
DRAWN: DL	JOB: 9920-01
SCALE: 1:1000	DIMENSIONS: METERS
DATE: 23 NOVEMBER 2022	DRAWING No: 18

C:\USERS\DAVID\DROPBOX\ENGINEERING\99 - MISC PROJECTS\9920\9920-01 RK HEGGIE SENIORS DEVELOPMENT\1) WORKING DRAWINGS\9920-01 - ASPEN POINTE_R7.DWG (19) SETBACKS [PLOTTED ON 3 Feb 2023 - 09:06]



LEGEND / NOTES

— EX. W —	EXISTING WATER MAIN
— EX. R —	EXISTING IRRIGATION MAIN
— EX. S —	EXISTING SANITARY SEWER
— EX. ST. —	EXISTING STORM SEWER
Ⓢ	EXISTING SANITARY MANHOLE
ⓈT	EXISTING STORM MANHOLE
ⓈB	EXISTING STORM CATCHBASIN
ⓈB	EXISTING CATCHBASIN MANHOLE
Ⓢ	EXIST. HYDRANT
Ⓢ	EXIST. VALVE
Ⓢ	EXISTING CURB STOP
— W —	PROPOSED WATER MAIN
— NEW R —	PROPOSED IRRIGATION MAIN
— S —	PROPOSED SANITARY SEWER
— ST. —	PROPOSED STORM SEWER
Ⓢ	PROPOSED SANITARY MANHOLE
ⓈT	PROPOSED STORM MANHOLE
ⓈB	PROPOSED STORM CATCHBASIN
ⓈB	PROPOSED CATCHBASIN MANHOLE
Ⓢ	PROPOSED HYDRANT
Ⓢ	PROPOSED VALVE
Ⓢ	PROPOSED CURB STOP
— — —	BUILDING SETBACKS
△	IRRIGATION SERVICE POINT

1	23NOV'22	FOR REVIEW
0	30AUG'22	FOR REVIEW
ISSUE	DATE	REVISION DESCRIPTION

WILDE BROTHERS ENGINEERING LTD. PERMIT TO PRACTICE P08438
--

WILDE BROS. ENGINEERING LTD. Raymond, Alberta
--

RIDGELAND DEVELOPMENTS LTD

HOMES AT ASPEN POINTE SENIOR DEVELOPMENT LOT SETBACKS

DESIGNED: DL	CHECKED: DJW
DRAWN: DL	JOB: 9920-01
SCALE: 1:1000	DIMENSIONS: METERS
DATE: 23 NOVEMBER 2022	DRAWING No: 19



55+Adult Active Living Community

Architectural Design Guidelines and Controls



January 30, 2023 3.0



Authored by: Greg Peterson



Architectural Guidelines

1.0 Introduction

The *Architectural Design Guidelines and Controls* for The Homes at Aspen Pointe establish the character of the community and ultimately maintain the integrity of the community for years to come. The guidelines and controls aim to ensure that the community presents an impression of quality yet recognizes the importance of a cost-effective housing project.

These *Architectural Design Guidelines and Controls* will ensure that this project, once completed, will reflect the style and the integrity of The Developer and its participating builders in the project, and as such, the homeowners will be the ultimate beneficiaries. This document outlines the opportunities and limitations associated with this development, and provides a set of guidelines, which at the initial design/construction phase of the homes will direct home buyers, designers, and builders toward an aesthetically pleasing development.

RIDGELAND DEVELOPMENTS Ltd. (Developer), from time to time in its sole discretion acting responsibly or as required by any government authority, may change, vary or modify these *Architectural Design Guidelines and Controls*.

All homes will be constructed in compliance with all municipal, provincial, and federal codes and regulations as currently published.

Note: Compliance with these *Architectural Design Guidelines and Controls* DOES NOT supersede the required approvals of the Town of Raymond.

The builders and purchasers agree that the Developer will, in its sole and unfettered discretion, interpret, implement, and enforce these *Architectural Design Guidelines and Controls*. The builders and purchasers agree to be bound by these *Architectural Design Guidelines and Controls*. The builders and purchasers acknowledge and agree that the Developer may need to vary these *Architectural Design Guidelines and Controls* at its discretion on a site-specific basis.

In order to maintain a consistent level of quality for the subdivision, the Developer has hired an Architectural Coordinator to review each plan created by the builders. The Architectural Coordinator compares the builders' plans to the *Architectural Design Guidelines and Controls* and applies them consistently. This ensures the overall streetscape embodies the design principles intended. The process requires the Architectural Coordinator to exercise professional judgment in reviewing individual housing plans.

2.0 Objective

The objective of the *Architectural Design Guidelines and Controls* is to achieve the highest standard possible of visual appeal and streetscape for the residents in a cost-effective manner. It must also offer enough variety of lifestyle choices to build and sustain a vibrant neighborhood.

These guidelines are for the ultimate protection of the new homeowner, intended to protect homeowners from other houses being built to lesser standards that may detract from the value of the neighborhood. These *Architectural Design Guidelines and Controls* are the mechanism which will contribute towards a high level of quality of design and integrate this project with the surrounding community.

Each house plan application will be reviewed in terms of its adherence to the *Architectural Design Guidelines and Controls* set out in this document. Without being rigid, the Developer may require certain modifications to the house plans and/or specifications to reflect the spirit and intent of the *Architectural Design Guidelines and Controls* or to take advantage of unique lot features or characteristics.

Builders may submit alternative details to those outlined in these, providing they conform to the overall objectives of the project and maintain the overall quality of the streetscape and appearance. The acceptance of such alternatives will be at the sole discretion of the Developer. Outlining the opportunities and constraints of building, this *Architectural Design Guidelines and Controls* will assist builders, designers and home buyers in achieving problem-free construction.

3.0 Architectural Influencing Style and Vision

The character of The Homes at Aspen Pointe shall reflect the traditional Craftsman architectural style with contemporary design interpretations.

The following outlines the architectural characteristics envisioned for Aspen Pointe.

Homes in Aspen Pointe will reflect a “Craftsman Style Home” theme. Such homes are characterized by:

The level of detailing shall capture the essence of the style, incorporate distinctive architectural elements and place emphasis on the front entry area.

The Craftsman Style Home are characterized by:

- Main entry to be the dominant feature of the home. Full width entry porches are common on the front elevation with the main roof extending to cover the porch.
- Wood detailing, side gable roofs accentuated by wide overhangs.
- Gabled or hip roofs with inset front facing gables, minimum 5/12 roof pitch and maximum 7/12 with minimum 24” and maximum 36” overhangs.
- Massing reflects an articulated façade with variations in plane and roof lines.
- Entry porch enclosed with a roof line at the first level.
- Columns/posts are minimum 10” panel clad with collar trims or a substantial upper post with oversized base, typically stone clad. Partial width porches often have a front gabled roof matching the pitch and detailing of the main gables and are typically supported by heavy battered (tapered) square columns although a variety of column configurations are used. The columns and plinths are usually massive in appearance, emphasized by the battered (tapered) column piers.
- Decorative attic vents.
- The columns, balustrades and brackets are typically painted wood with stone or wood shingled bases.
- Craftsman style homes are finished in traditional profile composite lap siding.
- Simple raised trim details are composite “Smart Board” or equivalent.
- Trims are minimum 4” and may include a sill detail.
- Additional finishes at visible elevations are layered horizontally and include flat panel with raised battens, shakes and Board & Batten vertical siding. Stone is applied in panel effect.

- All gables to include 6" shadow band and stepped shadow bands are recommended.
- Windows are vertical in orientation with minimum 5/8" grills in traditional pattern.
- Colors suited to the Craftsman style are dark and medium earth tones accented by light contrasting trims.



Contemporary Craftsman Architectural Style

To assist builders in meeting the architectural style, several examples of Contemporary Craftsman homes are included in Appendix "A". Each one of these examples has a different approach to the Contemporary Craftsman Style and some of the elements will be required on each home which is approved for building and conforms with the general trend of the neighborhood.

4.0 Design Guidelines

4.1 General

Home designs, siting and grading of homes and the overall architectural appearance of the community will reflect the melding of traditional design with the practicality of current trends, to meet the needs of today's homeowners for personal comfort, safety, and efficiency with the result being a harmonious, attractive and desirable neighborhood. The front home width of all homes are highly encouraged to extend the width of the building pocket.

4.2 Windows and Doors

The placement of windows and doors on building elevations should create proportionate, balanced, and rhythmic compositions.

Front entry doors are to be designed compatible with the house style and to contain glazing or sidelight in lieu of door glazing. Fanlight or sunburst door glazing is not permitted.

Craftsman windows are typically taller than wide and grouped in multiple units. All front elevations visible from public view are encouraged to use window grids or muntin bars (real or simulated) to divide windows into individual-appearing windowpanes.

Windows (on highly visible elevations) should be centered on the building mass, aligned both horizontally and vertically (except where functional or structural composition of the structure warrants otherwise). All window openings with should be trimmed with decorative "Smart Board" (or equivalent) molding a minimum of 4" – 6" wide. Trims are to be applied consistent with house style.

Window frames and casements are highly encouraged to reflect the color scheme of the home.

4.3 Porches

All houses are required to have a covered front porch which shall have a minimum depth of 6 feet.

The following is a list of requirements for porches:

-
- All front porches are required to have a solid skirt. Vinyl or treated wood will not be accepted. “Smart Board” or equivalent panel with 4 inch trim to hide panel edges is the recommended skirting material.
 - Front entry steps are restricted to a maximum of four risers per set. Where the grade or design calls for more than four risers, the run must be split.
 - Wood exterior stairs are required to have closed risers. All vertical surfaces of wood are required to be stained or painted;
 - Acceptable railing is aluminum pickets. Treated wood railing will not be permitted.

4.4 Cantilevers

Because cantilevers are not a feature of Craftsman design, no cantilevers are permitted at the front of the house. Box beams or corbels added to indicate a strong structure at the base would be considered.

4.5 Front Drive Garages

- Front drive attached garages are required on all lots where zoning allows and must be double car width as a minimum. If the setback is greater than 10 feet, design elements will need to be incorporated into the garage wall, such as returning masonry around the garage back to entrance, adding window etc.
- To minimize the garage door impact on the front, street-facing elevation, the front of the garage is recommended not extend more than 10 feet from the face of the porch.
- Garages over 22 feet wide may require two doors at minimum; staggered or jogged garage face is encouraged.
- The maximum garage door height is 8 feet.
- It is important to maintain a close relationship between the bottom of the garage eave line and the top of the garage door, i.e. a maximum of 18 inches (450mm) above the garage door or suitable alternative treatment.
- Garage door specifications are to be a minimum of Overhead Door Traditional Courtyard Collection or Clopay Gallery Collection and Carriage Craft CC10/CC-16 (from Lethbridge Overhead Door) or approved equivalent from another supplier.
- The use of glass panels in overhead doors is required for all lots.

-
- The corners of overhead doors must be straight. Angled corners are not permitted.

4.6 Driveways

- Driveways shall be required to be concrete.
- Driveways shall be constructed in a manner which will permit adequate drainage, snow removal and maintenance.
- All sidewalks leading to the main entrances are to match the driveway material.
- One driveway per lot is permitted for single-detached residential development.
- Driveway standards for residential use are as follows:
 - a. Minimum width: 6.1 m (20 ft.)
 - b. Maximum width: 18.0 m (30 ft.)
 - c. Setback from lane: 3.0 m (10 ft.)
 - d. Setback from intersection of public roadways: 6.1 m (20 ft.)

4.7 Massing

- The minimum roof slope of all homes will be 5:12 and a maximum roof slope of 7:12.
- Roof pitches will be adjusted to maintain and control the flow of the streetscape, especially on corner lots or special treatment areas.
- Exterior features, including the roof design, may be modified by the Architectural Coordinator to vary the street appeal of the project as site-specific conditions may dictate. All elements of the house design are to be consistent with the Craftsman Style of home.

4.8 Rear Elevations of Homes Backing onto Green Space

All rear elevations that back onto Open Space will require some additional detailing on the rear elevations. This treatment will be required as these lots are in very prominent locations with high visibility from a number of different locations. The rear elevations must be visually enhanced with the use of additional detailing, such as box outs, chimney chases, shadow battens, decking (where appropriate) and trim around windows (to be a minimum of battens around the windows and shadow boards under the soffit line). The following is a list of additional requirements:

-
- Rear gable treatment is to match front gables.
 - Decks on green spaces are to be built at the time of house construction and have a minimum of 10 inches X 10 inches support posts with top and bottom capitals. Decks must be shown on submitted drawings and plot plans.
 - Rear decks that are between 1.5 feet and 4 feet from top of joist to top of grade must be skirted with a smooth surface. “Smart Board” or equivalent panel with 4 inch trim to hide panel edges is the recommended skirting material;
 - Columns and skirting are to be painted to match the rest of the exterior.

4.9 Corner Lots

Special attention must be paid to side elevations and side yard setbacks on all corner lots.

- The side elevations should have the same level of architectural treatment, i.e. box outs, detailed battens, stone/brick as the front elevation, as it is even more visible than the front elevation from the street.
- Principal roof planes must slope toward both street frontages. Detail and architectural style must be similar to the front and be carried down the side and the rear of the house. Side elevations on all corner lots must be approved by the Architectural Coordinator.
- Flanking side elevation on corner lots must have full front elevation treatment.
- Appropriate roof overhangs
- Number of openings suited to wall area (avoid blank wall space)
- Detailing consistent with the front elevation, including grills and trims window configuration and groupings consistent with front and styling
- Appropriate massing

4.10 Repetition of Designs

- House designs with similar elevations must not be repeated more than every 3rd house (“ABCABC”) on the same side of the street. The Developer may alter these criteria at its sole discretion, upon application by a builder on a site-specific basis.

-
- While similar house floor plans may occur along a section of street, differences such as changes in direction of roof slopes, size and location of windows and doors etc. will be required.
 - Repetitive use of elevations will be monitored to ensure an interesting and varied streetscape.

4.11 Standardized House Address Numbers

The following guidelines should apply to municipal address numbers:

- The Developer will provide a consistent approach to municipal address signage that reflects the quality level sought for this community.

4.12 Address Plaque

The Developer will provide a standardized address plaque, which is a requirement on all homes. Address plaques must be ordered through the Developer and to be installed by the Builder.

4.13 Front Entries

The front entry of a home is aesthetically, functionally and socially important to the design of both the individual home and the streetscape. A visible and well-designed entry area promotes an individual sense of address and collective sense of community and safety by providing “eyes on the street.”

- Front porches shall be the focal point of the home
- Extension of house design
- Porches should be deep enough for seating (minimum depth of 6')
- Main entry should provide shelter from the weather
- Metal handrails are to be installed on all porches.

4.14 Decks

- All decks higher than 4'0" above finished grade is to have the supporting columns to be a minimum of 10 inches x10 inches and be complete with capping detail top and bottom, along with a painted or claded deck edge and beam.

-
- Landscape patios are an acceptable alternative, however must be detailed on the submitted site plan and are subject to the same completion requirements as deck construction noted above.
 - All decks that back onto a green space are required to be completed at the time of construction completion.
 - Metal handrails to consist of a top and bottom rail with vertical pickets.
 - Enclosed decks shall match the exterior finish of the main home structure. Elevations of deck enclosure to be submitted to Architectural Coordinator for approval.
 - Lattice panels are not acceptable material for skirting.

4.15 Fencing

The only fencing permitted will be the subdivision boundary fencing as outlined in the Conceptual Design Scheme.

The Aspen Pointe Direct Control District prohibits internal fencing in the front yard, side yard, secondary front yard, and rear yard fencing.

4.16 Exterior Lighting

- All homes will require soffit lighting. All upper soffits and any soffits over the garage will require recessed pot lights to be installed in the soffit to give a presence to The Homes at Aspen Pointe.
- The location of soffit lighting will be required to be shown on the elevations and electrical plan at the time of submission for architectural approval.
- All corner lots will require soffit lighting on the side elevation.
- No wall mounted exterior lighting will be permitted.

****** Any alternative soffit lighting will require pre-approval from Architectural Coordinator.

5.0 Exterior Finishes, Materials, Colors & Specialties

5.1 Windows

Window frames and casements are highly encouraged to reflect the colour scheme of the home.

5.2 Soffit and Fascia

- Soffits and fascia shall be prefinished aluminum. All downspouts and eaves troughing shall be aluminum. Roof overhangs to be a minimum of 24 inches and a maximum of 36 inches with minimum 6-inch fascia.

5.3 Roofs

Roof pitches shall be a minimum of 5/12 and a maximum of 7/12.

- Flashing should be colored to match the cladding around it;
- Skylights and roof vents should be located so they are not visible from the street;
- All roof and gas vents shall be colored or painted to match the roof color

5.4 Roof Materials

Asphalt shingles are the preferred roofing material but other roofing materials will be reviewed, subject to design merit; and Roof must be a minimum of architectural type asphalt shingles as follows:

BP HARMONY

- Charcoal Grey
- Graphite Black
- Granite Black
- Shadow Black

IKO Cambridge

- Harvard Slate
- Dual Black

5.5 Exterior Materials

Natural colour tones of materials are preferred, and medium and dark earth tones strongly encouraged. Consideration must be given to enhancing the architectural details found on the home.

Allowable exterior cladding materials include:

- Fiber cement siding (Hardie plank lap siding, Hardie Shingle Siding, Hardie Panel Vertical Siding)
- Brick
- Stone tile

Special care and attention should be given to the design of elevations with material combinations, which will be reviewed on individual design merit with respect to:

- Maintaining consistency of detail.
- Material transitions occurring near the front corners shall be returned to a natural or logical break point, such as a plane change or jog.

Alternatively, a material transition could be permitted to occur at 4'-0" if there is no logical break and is subject to design merit.

Siding Detailing

- Siding refers to the application of clapboard, board and batten, as well as shakes. These siding products may be used as primary cladding material or as an accent.
- Siding elevations are also encouraged to incorporate some masonry elements to provide additional architectural interest.
- Houses that are predominately clad with siding shall introduce enhanced architectural elements and higher level of trim detailing
- Trim boards shall be provided around all door and window openings, corners, and include a continuous frieze board detail under all eaves. 150mm (6") is considered a minimum board width on publicly exposed elevations, where larger widths are appropriate for window and door casings and frieze boards or cornices. Smaller windows and surrounds may be used in areas of reduced visibility.

5.6 Color Scheme

The approval of any colour scheme will be at the sole discretion of the Architectural Coordinator, having regard to the adjacent homes and general ambience of the neighborhood.

In order to achieve variety on the streetscapes, careful attention should be given to the selection of building color packages and the repetition of similar colors.

- A minimum of two houses shall separate houses with the same exterior color package.
- The same exterior color package should not be located across the street from one another.

-
- Identical color packages should not make up more than 30% of any streetscape block.
 - Exterior pastel colours schemes are not permitted
 - Overhead doors are to match either the main or trim color.

5.7 Battens & Trim

- All battens and window trim to be a minimum of 4 - 6 inches wide.
- Painted “Smart Board” or equivalent are encouraged, aluminum is permitted at a minimum.
- Unique craftsman exterior trim details encouraged and are consistent with the style of the home.

5.8 Parging

Special attention to be given to the treatment of exposed concrete foundation walls.

- Foundation parging required on all four sides of the house.
- Height of parging on all elevations shall be a maximum 24 inches above grade.

5.9 Chimneys, Metal Flues & Roof Vents

- Where practicable, all furnace and roof vents shall be located on a rear slope of the roof or wherever it is least visible to the street.
- Direct vent fireplaces must not vent to the front.

5.10 Brick

- The brick design on the home must incorporate soldier coursing, row lock-coursing, etc. Two-tone brick or a mix of masonry products will be reviewed on a case-by-case basis
- Very light, buff, or white masonry colours are not permitted.

5.11 Stucco

Stucco will not be permitted as exterior cladding material in The Homes at Aspen Pointe.

5.12 Siding

Fiber Cement siding “Hardie Board” or equivalent material is recommended for the exterior cladding finish. Darker colour pallets are to dominate the tonal colour scheme. Example: Dark grey siding with light grey trim. White or lighter trim colours will only be permitted depending on exterior design.

Overhead doors are to match the main or trim colour.

Color Palette:

Cobblestone

Navajo Beige

Monterey Taupe

Khaki Brown

Timber Bark

Pearl Gray

Light Mist

Gray Slate

Night Gray

Boothbay Blue

Evening Blue

Aged Pewter

Iron Gray

Deep Ocean

Woodstock Brown

Rich Espresso

Mountain Sage

*Pastel colour schemes are not permitted.

5.13 Columns & Pillars

- All columns or pillars are to be a minimum of 10”x 10”.
- All siding corner boards must match the trim or siding colors
- Solid in appearance
- Column details are to be consistent with the style of the home.
- Vinyl siding and metal cladding on columns is not acceptable.
- All columns are to be clad with a minimum of “Smart Board” or equivalent panel board or stone are to match the colour scheme of the home.

6.0 Other Important Guidelines

6.1 Excavation Material

Builders must ensure that all excavation material to be kept within the confines of their lots. Any spillage onto a road, sidewalk or neighboring lot shall be removed immediately. If not removed immediately, the Developer will move the offending material and invoice the builder responsible.

6.2 Landscaping

It is the responsibility of the homeowner to landscape the front yard, side yards and rear yard. In the case of corner lots, the front yard shall include the flanking side yard, curb or boulevard and to the corner of the home.

- Builders are required to place topsoil in the front and rear yards.

Detailed landscaping requirements are as follows:

- Full Yard Landscaping
- All builders are required to sod up to the foundation. This is to be completed at the time of final grading.

Minimum Requirements

All lots landscaping includes:

- One deciduous tree in front yard
- Sod
- Mulch, aggregates, and wood bark
- Washed rock
- Decorative rock.
- Lava rock
- Edging may be landscape vinyl, brick, stone, or wood landscape ties.
*Treated railway ties are not permitted for landscaping purposes.
- Side yards between houses- washed rock
- Large areas of rock or mulch will not be permitted in the front yard and highly visible rear yards.

Note: No decorative objects, such as sculptures, fountains, etc., shall be placed or installed on the street side of any lot without prior approval. Any yard ornamentation must be of sufficient quality and scale to be in keeping with the high

aesthetic standards required in the community and will not impede lawn maintenance or snow removal. Artificial plants in pots or other containers shall not be approved.

6.3 Maintenance Services

All landscaping and snow removal shall be maintained on a regular basis and shall be the responsibility of the Developer until such time as a Home Owners Association (HOA) is created and shall include watering, weeding, mowing, fertilizing, treating, pruning, removal and/or replacement of dead or diseased materials and debris so as to present a healthy, neat, and well-kept appearance at all times.

A yearly maintenance fee shall be charged to each home owner to be set by the Developer until a Home Owners Association (HOA) is created.

6.4 Water Conservation

To save water and protect the environment, Builders are encouraged to use low flush toilets. Aerated shower heads and hot water looping (to provide instant hot water) are encouraged.

6.5 Appearance During Construction

Each builder is required to keep their lots and building sites clean and orderly during construction. Builders should encourage timely removal by sub-trades of litter on building sites. No debris or materials is to be stored on adjacent lots.

There will be no burning of garbage. Garbage bins are mandatory, will be supplied by each builder, and used for the disposal of garbage.

If compliance of this condition is not met, and the Developer believes a cleanup is necessary, then the builder will be back-charged for the costs of same incurred by the Developer.

6.6 Signage

The Developer will provide directional signage to the subdivision.

6.7 Sedimentation/Erosion Control

The Builder is responsible for adhering to the Erosion and Sedimentation Controls Plan as prepared by the Engineer and for their trades and contractors tracking mud onto the roadway.

6.8 Builder's Responsibilities

- The granting of an architectural design approval by the Architectural Coordinator does not release the Builder/purchaser from the obligation to comply with all municipal bylaws, building codes, statutes and regulations that are applicable to the development and are imposed by law.
- The Developer and Architectural Coordinator will not be responsible for any disputes arising from these guidelines.
- If at the time of construction on site, errors or discrepancies are noticed from information received at the time of approval, or from engineering drawings, or from existing site grading, or existing homes, the Builder is to contact the Architectural Coordinator so that the discrepancy may be reviewed, and adjustments made to accommodate the existing site construction.
- Each Builder is responsible for inspecting the condition of curbs, sidewalks, street lights, services, etc. on his lot, and must submit written notice of any damages to the Developer prior to commencing construction, otherwise costs for repairing any damages become the sole responsibility of the Builder.
- The cost of repair due to builder damage to any underground utilities, roads, trees, drainage, or other items will be charged back to the Builder.

6.9 Disclaimer

No approval by the Architectural Coordinator or its other consultants shall constitute compliance with any engineering requirements or any legal requirements of the Town of Raymond or any other government agency or body, all of which are the sole responsibility of the Builder.

The Developer and/or the Architectural Coordinator are not responsible for ensuring that the Builder's house plans comply with copyright laws etc.

The house plan approval process will be provided as a service by the Developer. While care is taken to provide precise data, the Developer and its Architectural Coordinator and other consultants assume no responsibility for the accuracy of the information given in documents, or for any losses or damages resulting from the use thereof. It remains the responsibility of the Builder to ensure that the construction of any buildings on the lot conform with Provincial and/or Municipal laws, regulations, by-

laws or other enactments and encumbrances affecting the title to the lot, including, without limitation, utility right-of-way, easements, and restrictive covenants. The Builder is also responsible for the provision of all bearing certificates and footing elevation certificates which may be required for the installation of sulphate resistant concrete, additional foundation reinforcement design or any other precautions in foundations where necessary.

THE DEVELOPER AND ITS ARCHITECTURAL COORDINATOR AND OTHER CONSULTANTS ASSUME NO RESPONSIBILITY TO ENSURE THAT THE BUILDING COMPLIES WITH ANY OF THE FOREGOING

6.10 Severability

If any provision hereof is made void or rendered invalid or unenforceable by any law from time to time in force in the Province of Alberta, or if any provision hereof is determined by any court of competent jurisdiction to not be a covenant running with the land, the same shall not invalidate or render in any way unenforceable any of the remaining provisions of these *Architectural Design Guidelines and Controls*.

7.0 Procedures

7.1 Approval Process

Before applying to the Town of Raymond for a Building Permit, the applicant must submit for *Architectural Design Guidelines and Controls* Approval an electronic PDF format copy of the following information to the Architectural Coordinator.

Architectural Drawings:

- o Drawings of the home (all Elevations (one per page), Floor Plans, Basement Plan and CrossSections dimensioned to a scale of 1/8" = 1'-0").
- o Drawing of all four elevations formatted to 11" x 17" or less, suitable for reproduction and printing.
 - o Landscaping plan
 - o Exterior lighting plan

Engineered Plot Plan

The preparation of plot plans and stakeout must be carried out by the *Designated Surveyor only*. Plot plan must include:

-
- Scale 1:300 metric with north arrow and municipal address;
 - Legal description of the property;
 - All property lines, designated and dimensioned;
 - Size and location of proposed building dimensioned to property lines;
 - All cantilevers;
 - Spot elevations around building and drainage directions;
 - Dimensions from property line to face of curb;

A completed Application Form indicating:

- colors for all portions of the exterior of the home;
- materials;
- and all other information as relevant or requested by the Developer.

The Architectural Coordinator reviews:

- The submitted complete set of construction drawings for compliance with the *Architectural Design Guidelines and Controls*;
- Colour scheme for repetition and appearance.
- reviews the plans and recommends approval, modification, or rejection based on the adherence to the *Architectural Design Guidelines and Controls* approval.

Engineering Consultant reviews:

- Grades for compliance with the Building Grade Plan and adjacent lots.

Should a dispute arise, the Developer and Engineering Consultant shall make the final decision on the acceptability of plans.

After approval, the submitted plans may not be altered without prior approval.

Builder submits:

- plans and plot plan to the Town of Raymond for a development and building permit.
- Any substantial revisions to the Plans after approval that affect the exterior elevation, plot plan or exterior colours are to be resubmitted to the Architectural Coordinator for approval and subject to \$250.00 Change Fee.

-
- The Developer or Architectural Coordinator may carry out on-site inspections from time to time to ensure compliance by the builder to the *Architectural Design Guidelines and Controls* approval. Any infractions will be noted, and the builder will be requested to rectify the situation.

Prior to building, the Builder inspects the lot and all services. All discrepancies or damages are to be reported in writing with the application and a copy forwarded to the Developer.

- Upon completion of the construction including the grading and loaming of the lot, the builder shall notify the Developer in writing (using the As Built Lot Inspection Form) and including 2 photographs of the front and rear elevations of the home. The Engineering Consultant will then do a final lot inspection, checking for compliance with the engineering drawings, lot grading and for any damage to the adjacent improvements. If additional inspections are required after the initial final inspection the builder is subject to a fee per inspection to be payable to the Developer.
- The Architectural Coordinator provides either approval or requirements to obtain approval. Non-compliance or damage will result in the Developer invoicing the Builder for the infraction.

7.2 Compliance/Performance Deposits

To encourage and ensure compliance with the *Architectural Design Guidelines and Controls*, a performance deposit in an amount set by the Developer is required prior to the release of the architectural approval.

No construction can start prior to the release of the architectural approval and the approval of a Town of Raymond development and building permit.

The builder should note that due to the topography of the site, footing checks will be carried out in this project by the builder and the builder's surveyor. It is the builder's responsibility to contact their own legal surveyor prior to the pouring of the footing, but after the installation of the footing form work to get a footing check.

7.3 Compliance/Performance Deposit Refund

Upon receipt of the Final Inspection Report, the Developer will refund the Compliance Deposit less any outstanding for damage caused by the builder or its sub-contractors or agents to the following:

- Curb Stop
- Sidewalks, curbs, and gutters
- Driveway aprons and asphalt
- Boulevards, Landscaped Areas, and Trees
- Rear gutters and walkways
- Light standards
- Fire Hydrants
- Grading and Drainage Swales
- Fencing
- TELUS, Cable TV, and Telephone Structures
- Retaining Walls
- Sedimentation/Erosion
- Garbage, fill material, debris left on other lots or areas of the subdivision.

8.0 Schedule of Responsibilities

Function / Contact Person	Company / Address	Telephone / Email
Developer Contact Person	RIDGELAND Developments Ltd Greg Peterson	403. 915.3006 greg.p@rkheggie.com
Designated Engineering Consultant Contact Person	Wilde Bros. Engineering Darrin Wilde	403.752.0180
Architectural Coordinator Contact Person	TBA	
Real Estate Agent Contact Person	TBA	
Legal Services Contact Person	TBA	

Appendix “A”

Examples of Contemporary Craftsman Architectural Style











55+ Active Adult Living Homes





PART 5: DEFINITIONS






PART 5: DEFINITIONS

1. GENERAL DEFINITIONS

A

Accessory residence, staff means a dwelling unit for the occupancy of the owner, operator, caretaker, or other essential administrative and operational personnel for a governmental, educational, social or other public and institutional use and which is accessory to the primary use(s) on the parcel.

Accessory structure means a building or structure that is incidental and subordinate to and customarily found in connection with a primary structure or use, located on the same lot as the principal building or use. It does not include a "Dwelling" unless specifically identified as such in the list of permitted or discretionary uses for the respective land use district. A principal structure or use must be legally established or approved before an accessory structure can be approved.

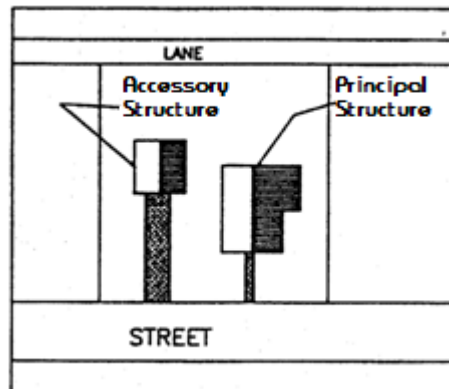

Accessory use means a use of a building(s) or land, which is incidental to and subordinate to the principal use or structure on the lot on which it is located. A principal structure or use must be legally established or approved before an accessory use can be approved.

Act means the Municipal Government Act, Revised Statutes of Alberta, 2000, Chapter M-26, as amended.

Addition means any construction that increases the size of a building or structure in terms of site coverage, height, length, width, or gross floor area.

Adjacent land or adjacent means land that is contiguous to a parcel of land proposed for development, subdivision or redesignation and includes land that would be contiguous if not for a road, railway, walkway, watercourse, water body, utility lot, right-of-way, reserve land or other similar feature.



Amenity area means an area or areas within the boundaries of a development which provides active or passive recreation opportunities for the enjoyment of the occupants of a development and their guests. These may include such things as views, landscaped areas, patios, art, decks, swimming pools, tennis courts and other similar uses.

Amusement facility means development for amusement pastimes, and may incorporate eating facilities as an accessory use. Such uses may include but are not limited to, amusement arcades, billiard parlours, bingo halls, bowling alleys and indoor mini-golf.

Animal grooming facility means a facility that provides a service for the care and appearance of domestic animals, where all care and confinement facilities are enclosed within a building, but does not include the breeding and/or overnight boarding of such animals.

Applicant means the registered owner of land or his or her representative or agent.

Approved use means a use of land and/or buildings for which a development permit has been issued by the Development Authority or the Subdivision and Development Appeal Board.

Area Structure Plan means a statutory plan in accordance with the Act and the municipal development plan for the purpose of providing a framework for subsequent subdivision and development of an area of land in the municipality.

Area Redevelopment Plan means a statutory plan in accordance with the Act and the municipal development plan for the purpose of any or all of the following: preserving or improving land and buildings in the area; rehabilitating buildings in the area; removing buildings from the area; constructing or replacing buildings in the area; establishing, improving or relocating roads, public utilities or other services in the area; or facilitating any other development in the area.

Auctioneering establishment means the use of land or buildings for the sale of goods, wares, merchandise or equipment, excluding livestock, to persons by means of bidding. This use includes the temporary storage of such goods and equipment.

Auto body repair/paint shop means a facility for the painting, repair or sanding of motor vehicle bodies and chassis and other metal machinery, components or articles but does not include facilities for the sale of gas or lubricating oil, or an automotive repair service. Auto detailing may be included as an accessory use.

Automotive sales and/or service means the retail sale, lease, or rental of new or used automobiles and/or recreational vehicles and/or a facility for the repair and servicing of automobiles and/or recreational vehicles, including but not limited to, mufflers, oil changes, transmissions, engine replacement, glass repair, auto detailing. Such facilities do not include the sale of gas but may include towing services as an accessory use.

Aviary means a place for keeping birds confined for the purpose of raising, exhibiting or selling.

B

Basement means any storey of a building of which the ceiling level is less than 1.8 m (6 ft) above the average finished surface level of the surrounding ground.

Bed and breakfast means an accessory use carried out in an owner-occupied dwelling where temporary accommodation is provided to non-residents of the dwelling for remuneration, and where meals, if provided for guests, are prepared in the common kitchen of the principal residence.





Berm means a dyke-like mound or earth or other approved material used to separate uses, lots, buildings, roads, districts, etc. and mitigate and minimize potential impacts of a development.

Boarding home means a building or portion of a building (other than a hotel or motel) containing sleeping rooms without cooking facilities, where lodging and meals for three or more persons are provided for compensation pursuant to previous arrangements or agreements. A boarding home is not open to transient guests. Bed and Breakfast is a separate use.


Buffer means open spaces, landscaped areas, fences, walls, hedges, trees, shrubs, berms or other similar features used to physically and/or visually separate incompatible uses, areas, functions, sites, buildings, roadways, districts, etc.

Building has the meaning defined in the Act and includes anything constructed or placed on, in, over or under land, but does not include a highway or road or a bridge that forms part of a highway or road.

Building envelope means that portion of a lot within which development may occur after all setbacks and separation distances and other standards of the district have been deducted.

Building height means the vertical distance measured from the average grade along the length of the building and the highest point of the building, excluding steeples, chimneys, smoke stacks, roof stairway entrance and other similar features.

Building width, minimum means the minimum horizontal distance of the building's living space measured parallel to the shortest exterior wall of the building and perpendicular to the longest exterior wall of the building and excludes porches, decks, patios, balconies, carports, garages, unheated storage space, porte-cochere and other similar architectural features.

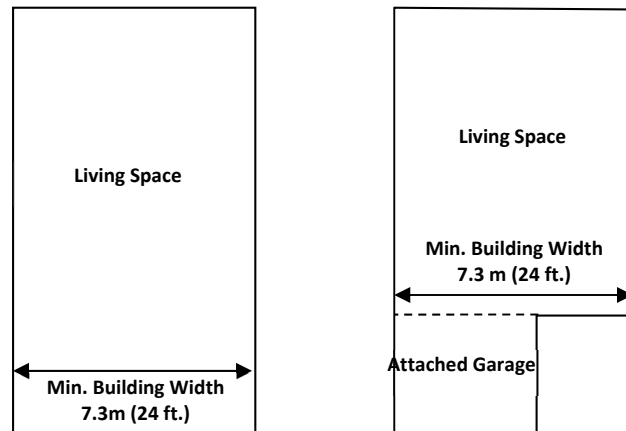

Bulk fuel station means a use of land or buildings for storing and distributing petroleum products in bulk quantities. This use includes supplementary tanker vehicle storage and card lock or key lock fuel distribution facilities.

Business means a commercial, merchandising, or industrial activity or undertaking, a profession, trade, occupation, calling or employment or an activity providing goods or services, whether or not for profit and however organized or formed, including a cooperative or association of persons.

Business support service means an establishment primarily engaged in providing services for other business establishments such as advertising, copying, equipment, financial service, employment services, and other similar services.

Bylaw means the Land Use Bylaw of the Town of Raymond.



C

Campground means a use of land or buildings intended for seasonal occupancy by holiday or tent trailers, recreation vehicles, tents and similar equipment and which may include supplementary bathroom and recreational facilities, eating shelters, convenience retail, laundry facilities and dwelling accommodations for the operator.

Cannabis means cannabis as defined in the *Cannabis Act* (Canada) and its regulations, as amended from time to time.

Cannabis accessory means cannabis accessory as defined in the *Cannabis Act* (Canada) and its regulations, as amended from time to time.

Cannabis production facility means a development where federally licensed cannabis is grown, processed, packaged, tested, researched, destroyed, stored, or loaded for shipping.

Carport means a roofed, partially enclosed structure intended for the shelter of one or more motor vehicles.

Car wash means the use of a structure or area providing for the cleaning of motor vehicles but does not include truck washes or service stations/gas bars.

Cemetery means land used or dedicated to the burial of the dead, and may include crematoriums, mausoleums, cineraria and columbaria, memorial gardens and security and maintenance facilities.

Child care facility means a building or portion thereof used for the provision of care, maintenance and supervision of seven or more children, by persons unrelated to the children by blood or marriage, for periods not exceeding 24 consecutive hours and includes all child-care centres, day cares, nurseries and after-school or baby-sitting programs which meet the conditions of this definition. Group homes and day homes are separate uses.

Clear vision triangle means a triangular area on a corner lot formed by an imaginary line starting at the point of intersection of the two street property lines and extending 6.1 m (20 ft.) from their point of intersection.

Clubs and organizations means development used for meeting, social or recreational activities of members of non-profit, philanthropic, social service, athletic, business, or other similar clubs or organizations, but does not include on-site residences. Such developments may include rooms for eating, drinking sports, recreation, amusement and assembly as accessory uses.

Communal facility means a facility that is intended for the use of the residents and their guests of a development such as recreation facilities and laundry facilities.

Community hall or facility means a non-commercial development established primarily for the benefit and service of the population of the community in which it is located.

Conceptual design scheme means a detailed site layout plan for a parcel of land which typically addresses the same requirements of an Area Structure Plan but which is not adopted by bylaw.

Condominium means a building or structure where there exists a type of ownership of individual units, generally in a multi-unit development or project where the owner possesses an interest as a tenant in common with other owners in accordance with the provisions of the *Condominium Property Act*.





Condominium plan means a plan of survey registered at a Land Titles Office prepared in accordance with the provisions of the *Condominium Property Act*, Revised Statutes of Alberta 2000, Chapter C-22, as amended.

Confined feeding operation has the same meaning as defined in the *Agricultural Operation Practices Act*, RSA 2000, Chapter A-7, as amended and means fenced or enclosed land or buildings where livestock are confined for the purpose of growing, sustaining, finishing or breeding by means other than grazing and any other building or structure directly related to that purpose but does not include residences, livestock seasonal feeding and bedding sites, equestrian stables, auction markets, race tracks or exhibition grounds.

Construction supply and contractor means development for the operation of a building trade or service, or a materials supplier to the construction industry.

Construction camp means those on-site buildings, trailers or other acceptable means of accommodation that are temporarily used to house and feed construction workers and/or store project construction materials and/or provide office space for contractors and sub-contractors.

Convenience store means a retail store that sells a limited line of groceries and household goods for the convenience of the neighbourhood and does not exceed 278.7 m² (3,000 ft²) in gross floor area.

Council means the Council of the Town of Raymond in the Province of Alberta.

Cultural facility means the provision of cultural services to the public, such as but not limited to museums, art galleries and libraries by a public or private, non-profit facility.

D

Day home means a private residence where care, development and supervision are provided for a maximum of six children between the ages of 0-12 years, by persons unrelated to the children by blood or marriage, including children under the age of 12 who reside in the home, for periods not exceeding 24 consecutive hours.

Deck means a platform with or without a roof, walls or railings and which may be attached to a building for use as an outdoor amenity area.

Density means a measure of intensity and when used in reference to a residential or residential related development, refers to the number of dwellings on a site, expressed in dwelling units per hectare or acre.

Developer means a person or an owner of land in accordance with the Statutes of the Province of Alberta who wishes to alter the title of the property or change the use of the property from its existing use.

Development in accordance with the Act means:

- (a) an excavation or stockpile and the creation of either of them;
- (b) a building or an addition to or replacement or repair of a building and the construction or placing of any of them in, on, over or under land;
- (c) a change of use of land or a building or an act done in relation to land or a building that results in or is likely to result in a change in the use of the land or building; or



- (d) a change in the intensity of use of land or a building or an act done in relation to land or a building that results in or is likely to result in a change in the intensity of use of the land or building.

Development agreement means a contractual agreement completed between the municipality and an applicant for a development permit or subdivision approval which specifies the roadways, walkways, public utilities, and other services to be provided by the applicant as a condition of a development permit or subdivision approval, in accordance with the Act.

Development authority in accordance with the Act means the person or persons authorized by bylaw to exercise development powers and perform duties on behalf of the municipality. For the purposes of the Town of Raymond Land Use Bylaw, the Development Authority is the Municipal Planning Commission and the Designated Officer acting in the capacity of Development Officer.

Development officer means the person(s) appointed by resolution of Council to the office established by Part 1 section 15 of this bylaw.

Development permit means a permit issued with or without conditions pursuant to this bylaw authorizing a development. A development permit does not constitute a building permit.

Discretionary use means the one or more uses of land or buildings prescribed in Part 4 of this bylaw for which a development permit may be approved at the discretion of the Development Authority or the Subdivision and Development Appeal Board with or without conditions.

District means a land use district as set out in Part 4, Land Use Districts and indicated on the Land Use Districts Map.

Dormitory means a structure intended or used principally for sleeping accommodations where such building is related to educational or public institution, including religious institution. Such use may include kitchen and common gathering facilities.

Drive-in/Drive-through restaurant means an establishment where food is prepared and served on the premises for sale to the public and includes car attendant and/or drive-through, pick-up service.

Dwelling means a building or portion thereof designed for human habitation and which is intended to be used as a residence for one or more individuals but does not include travel trailers, motor homes, recreational vehicles, or other mobile living units, hotel, motel, dormitory, boarding house, or other similar accommodation. Dwelling includes the following:

Accessory means a dwelling unit that is incidental and subordinate to the principal dwelling on the parcel and which may be located within the principal dwelling or in a detached building.

Apartment means a building containing three or more dwelling units sharing a common hall and common entrance at grade.

Duplex means a building containing two dwelling units connected by a common floor/wall or ceiling, but not legally subdivided by a property line.

Moved-in means a conventional, previously occupied building which is physically removed from one site, transported and re-established on another site with a different legal description for use as a residence. Prefabricated dwelling and manufactured dwelling are separate uses and defined as single-detached prefabricated and single-detached manufactured.

Multi-unit means a building other than an apartment that contains three or more dwelling units.





Semi-detached means a building containing two dwelling units connected by a common wall but legally subdivided by a property line.

Single-detached site built means a building constructed on the lot intended for occupancy containing a single dwelling unit which is not attached to any other dwelling by any means.

Single-detached manufactured means a dwelling unit built at an off-site manufacturing facility in conformance with CSA standards. The unit is typically constructed with an integrated frame for placement on a permanent surface foundation in conformance with CSA-Z240.10.1 standards and designed in one or two sections for transport, whether on its own wheels or a transport trailer. The unit arrives at the site where it is to be occupied complete and ready for occupancy, except for incidental operations such as placement on an acceptable foundation and removal of any hitch and/or wheels, and skirting. For the purposes of this bylaw, single-detached manufactured dwelling does not include single-detached prefabricated dwellings.

Double-wide means a single-detached manufactured dwelling unit consisting of two sections, moved separately, that are joined together into one integrated dwelling unit on site.

Single-wide means a single-detached manufactured dwelling unit designed to stand alone as a single dwelling unit.

Single detached prefabricated means a previously unoccupied dwelling unit or portions of a dwelling unit that are built at an off-site manufacturing facility or location other than the lot intended for occupancy. The units are built in conformance with CSA standards and/or Alberta Safety Codes and do not have an integrated frame, hitch, wheels, or chassis or other device allowing for transport of the unit. Single detached prefabricated dwelling include the following:

Modular or modular construction means a dwelling unit built at an off-site manufacturing facility in conformance with CSA standards designed in two or more modules or sections. The dwelling is transported by transport trailer in sections and delivered to the site where it is assembled over a conventional, permanent concrete foundation (either a basement foundation, slab-on-grade or crawl space).

Ready-to-move means a dwelling unit built to the current Alberta Building Code that would normally be constructed on the site intended for occupancy, but for various reasons, is constructed at an off-site manufacturing facility, construction site, plant site or building yard. It is then loaded and transported as one unit onto the proper moving equipment and delivered to the site intended for occupancy and placed on a conventional, permanent concrete foundation (either a basement, slab-on-grade or crawl space).

Panelized means a dwelling unit constructed at the site intended for occupancy using pre-built exterior/interior wall panels and building components that are delivered to the site as a package ready for assembly over a conventional, permanent concrete foundation (either a basement foundation, slab-on-grade or crawl space).

Dwelling group means two or more buildings each containing one or more dwelling units, located on a lot or a number of adjoining lots where all buildings, recreation areas, vehicular areas, landscaping and all other features have been planned as an integrated development. Accessory dwelling is a separate use.

Dwelling unit means a use that contains one or more self-contained rooms designed to be used as a dwelling and that includes sleeping, cooking, living and sanitary facilities and having an independent entrance either directly from the outside of the building or through a common area within the building.



Dwelling unit as a secondary use means one or more dwelling units located within a principal building in the General Commercial District, which are wholly contained within the second or upper stories of the building or a portion of the first storey limited to the rear half of the building.

E

Educational facility means a place of instruction offering courses of study, operated with public or private funds pursuant to the School Act, as amended.

Easement means a right held by one party in land owned by another.

Eating establishment means an establishment where food is prepared and served on the premises for sale to the public and may include supplementary on or off-premises catering services. This term includes restaurants, cafes, lunch and tea rooms, ice cream parlours, banquet facilities, take-out restaurants and other uses similar in character and nature.

Entertainment establishment means an establishment such as a theatre, auditorium, lounge or cabaret providing dramatic, musical or other entertainment indoors or outdoors and may include facilities for supplementary food and beverage consumption.

Equipment sales, rental and service means the use of land or buildings for the sale, service and/or rental of tools, trucks, tractors, construction equipment, agricultural implements, vehicles over 13,000 lbs (5,900 kg) tare weight and heavy machinery designed for uses in agriculture, construction, and primary industries such as mining or forestry or in freight hauling operations. Such use may include cleaning, repairing and sale of parts and accessories.

Excavation means the process of altering the natural elevation of the ground by grading, cutting, stripping, filling or breaking of ground, but does not include common household gardening and ground care, excavation made for the building of basements, structures, landscaping, or parking for which a development permit has been issued, or extensive agriculture. Gravel pit, mineral extraction and any other similar extractive use are not classified as excavation and are a separate use.

Exhibition ground means an establishment at which an exhibit of animals, objects, or other things is featured for the purpose of display, amusement and entertainment, and which the public typically pays an admission fee.

Extensive agriculture means the production of crops or livestock or both by expansive cultivation or open grazing only. Barns, Quonsets and other similar buildings associated with extensive agriculture are classified as accessory structures. This use does not include agricultural-related industry buildings or uses such as packaging plants, processing plants, agricultural support services or any other similar uses or structures.

F

Farmers' market means a use of land or buildings primarily for the sale of fresh or processed farm or garden produce. This use may also include entertainment, crafts sales and sales of other similar products.

Fence means a vertical structure usually made of wood, rails, bricks or wire erected to enclose, screen, secure, or separate areas about all or part of a lot.





Financial institution means a development or use primarily for providing the service of banking or lending money, such as a bank, savings and loan institution, or credit union.

Floor area means the sum of the horizontal area of the ground floor of a building (i.e., building footprint), measured from the exterior walls or from the centerline of walls separating two buildings, but does not include basements, open porches, verandas or breezeways.

Frontage means the dimension of a lot or portion of a lot abutting a road right-of-way measured along the front lot line or secondary front lot line.

Front yard means a yard extending across the full width of a lot and situated between the front lot line and the nearest portion of the principal building.

Foundation means the supporting base structure of a building.

Funeral facility means a development used for the arrangement of funerals, the preparation of the deceased for burial or cremation, the holding of funeral services and the carrying out of cremations.

G

Government service means development providing municipal, provincial or federal government services directly to the public or the community at large and includes development required for the public protection of persons or property.

Grade means the average level of the finished surface of the ground adjacent to the exterior walls of the building.

Grain elevators/seed cleaning means a facility for the collection, grading, sorting, storage, sales and shipment of grains.

Grocery store means a retail establishment with a gross floor area in excess of 278.7 m² (3,000 ft²) primarily selling pre-packaged and perishable food for household consumption as well as other convenience and household goods.

Gross floor area means the sum of the gross horizontal area of each floor of a building, measured from the exterior faces of the exterior walls or in the case of a common wall separating two buildings from the centreline of such common wall. For the purposes of calculating off-site parking requirements, gross floor area includes all areas intended for occupancy or storage but excludes parking garages, mechanical rooms, and stairwells.

Group care facility means a development which provides residential accommodation and rehabilitative services to persons who are handicapped, aged, disabled or undergoing rehabilitation and are provided care to meet their needs. Persons are typically referred to a group care facility by hospitals, courts, government agencies or recognized social service agencies or health professionals but may also voluntarily request care. This use includes supervised uses such as group homes, half-way houses, and convalescent homes.

H

Health service means the provision of mental and health services on an outpatient basis. Services may be of a preventative, diagnostic, treatment, therapeutic, rehabilitative, or counselling nature. Typical uses include medical and dental offices, health clinics, and counselling services.



Height see “Building height”.

Highway means provincial highway 845 and 52 which are under the jurisdiction and control of Alberta Transportation.

Holiday trailer see “Recreational vehicle”.

Home occupation means the secondary use of a dwelling or accessory building by the occupant of the dwelling for an occupation, trade, profession or craft, which in the opinion of the Development Authority, does not change the residential character of the neighbourhood and is in accordance with the home occupation regulations of this bylaw. Home occupations are categorized into Home Occupation 1 and Home Occupation 2; refer to Part 4, section 22 of the General Residential – R-1 District for definitions. This use does not include sale of cannabis and cannabis accessories, which is classified as a “Retail cannabis store”.

Hospital means a facility providing room, board, and surgical or other medical treatment for the sick, injured or infirm including outpatient services and accessory staff residences. Typical uses include hospitals, sanatoria, isolation facilities, psychiatric hospitals, auxiliary hospitals, and detoxification centres.

Hotel means a building or buildings used primarily for temporary sleeping accommodations and ancillary services provided in rooms or suites of rooms that may contain bar/kitchen facilities. The structure may include eating and drinking facilities, entertainment, convention, sports, recreation, personal service and retail facilities as accessory uses.

Household repair service means development primarily for the repair and servicing of goods, furniture, equipment and appliances normally used within and around the home with associated retail sales of such repaired goods as an accessory use.

I

Industry, heavy means development used for manufacturing, fabricating, processing, assembly, production or packaging of goods or products, including ancillary offices and storage facilities, that may generate potential health or safety hazards or nuisances beyond the boundaries of the lot upon which it is situated; involve the storage or use of toxic gases or substances or goods or products which may be hazardous or offensive; or produce waste material that may be hazardous or offensive.

Intensive horticultural operation means use of land or buildings for the high yield production and or sale of specialty crops such as a greenhouse, nursery, hydroponic or market garden, mushroom or sod farm. This use does not include production of cannabis.

K

Kennel means a facility where dogs or cats or other domestic pets are maintained, boarded, bred, trained or cared for, or kept for the purposes of sale but excludes a veterinary clinic. In addition to this bylaw all kennels are subject to the current Town of Raymond Animal Regulation Bylaw.

L

Landscaped area means that portion of the site that is required to be landscaped.





Landscaping means the modification, beautification and enhancement of a site or development through the use of the following elements:

- (a) natural landscaping consisting of vegetation such as trees, shrubs, hedges, grass, flowers and other ground cover materials;
- (b) hard landscaping consisting of non-vegetative materials such as brick, stone, concrete, tile and wood; and
- (c) innovative landscaping materials such as sculptures, ornamental ponds, benches, lighting and other structures and materials used in landscape architecture.

Landscaping materials sales means a commercial business that specializes in the sale and/or installation of landscaping materials such as, but not limited to trees, shrubs, rock, bark, mulch, gravel and paving stones.

Lane or Laneway means a public thoroughfare with a right-of-way width in accordance with the Town of Raymond Engineering Standards which provides a secondary means of access to a lot.

Light industry/manufacturing means development used for manufacturing, fabricating, processing, assembly, production or packaging of goods or products, including ancillary offices and storage facilities, that does not generate any potential health or safety hazards or nuisances beyond the boundaries of the lot upon which it is situated; does not involve the storage or use of toxic gases or substances or goods or products which may be hazardous or offensive; or produce waste material that may be hazardous or offensive.

Loading space means an unobstructed area provided and maintained for the temporary parking of trucks and other motor vehicles for the purpose of loading and unloading goods, wares, materials, and merchandise on a lot.


Lot in accordance with the Act, means:

- (a) a quarter section;
- (b) a river lot shown on an official plan, as defined in the Surveys Act, that is filed or lodged in a land titles office;
- (c) a settlement lot shown on an official plan as defined in the Surveys Act, that is filed or lodged in a land titles office;
- (d) a part of a parcel where the boundaries of the parcel are separately described in the certificate of title other than by reference to a legal subdivision; or
- (e) a part of a parcel of land described in a certificate of title if the boundaries of the part are described in a certificate of title by reference to a plan of subdivision.

Where a certificate of title contains one or more lots described in a plan of subdivision that was registered in a land titles office before July 1, 1950, lot means parcel.

Lot area means the total area of a lot.

Lot, corner means a lot located at the intersection of two or more streets. See figure to right.

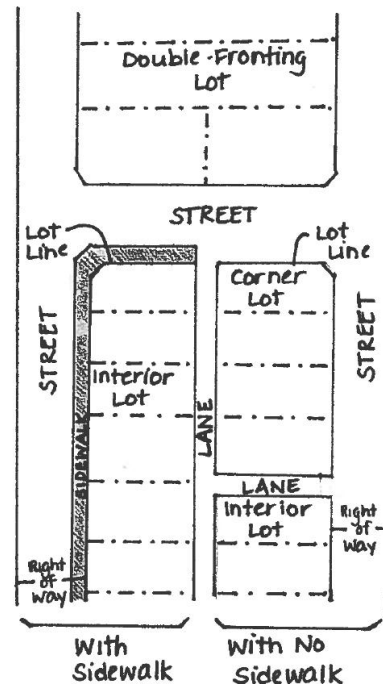



Lot coverage means the combined area of all buildings or structures on a site including but not limited to the principal structure, accessory structures, decks, verandas, porches, and balconies but excluding eaves, cornices, and other similar projections.


Lot, double fronting means a lot which abuts two parallel or approximately parallel streets. See figure to right.

Lot, interior means a lot situated between two lots or another lot and a lane and having access to not more than one street. See figure to right.

Lot length means the horizontal distance between the front and the rear lot lines measure along the median between the side lot lines. See figure below.

Lot line means a legally defined boundary of any lot. The term property line and boundary line have the corresponding meaning. See figure below.

Lot width means the horizontal distance between the side lot lines measured at a point 6.1 m (20 ft) from the front property line. See figure below.

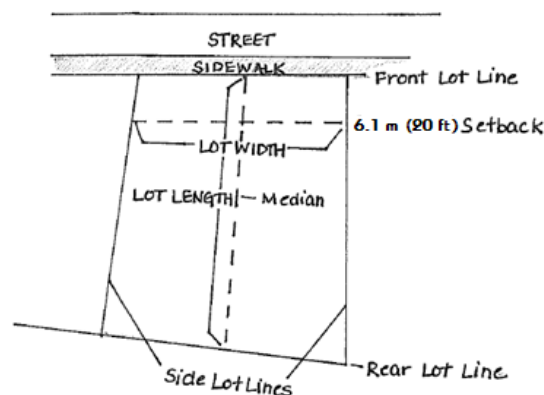

M

Manufactured home park means a comprehensively planned development for the placement and occupancy of new or previously occupied single-detached manufactured dwellings as residences which is managed by an operator and may include amenity areas and accessory facilities for the use and maintenance of the residents. Manufactured home park does not include transient uses such as campgrounds.

Market garden means the growing of vegetables or fruit for commercial purposes. This use includes an area for the display and sale of goods or produce grown or raised on site.

Measurable standard means a minimum dimensional standard stipulated in Part 2, Part 3, or Part 4 of the land use bylaw.

Mini storage means a development which includes a series of enclosed storage bays or lockers, and may include outside storage sites for recreation vehicles, all of which are intended for rental or lease to the public for storage of personal property.





Motel means a building or buildings used primarily for temporary sleeping accommodations and ancillary services provided in rooms or suites, where each room or suite may contain bar/kitchen facilities. Each room or suite usually has its own private exterior access and is typically provided with an adjoining or conveniently located parking stall. The structure may include eating and drinking facilities, entertainment, convention, sports, recreation, personal service and retail facilities as accessory uses.

Motor home has the same meaning as “Recreational vehicle”.

Municipal Government Act (MGA) means the *Municipal Government Act*, Revised Statutes of Alberta 2000, Chapter M-26, as amended.

Municipality means the Town of Raymond in the Province of Alberta.

Municipal reserve means the land specified to be municipal reserve by a subdivision approving authority pursuant to section 666 of the Act.

Municipal/school reserve means the land specified to be municipal and school reserve by a subdivision approving authority pursuant to section 666 of the Act.

Municipal planning commission (MPC) means a committee appointed by Council to act as a Development Authority pursuant to section 624(2) of the Act and in accordance with the Town of Raymond Municipal Planning Commission Bylaw.

N

Natural area an area of land that is left in its natural and undeveloped state and is intended for use as active or passive recreation areas or for resource protection as a principal use.

Non-conforming building in accordance with the Act, means a building:

- (a) that is lawfully constructed or lawfully under construction at the date a land use bylaw or any amendment thereof affecting the building or land on which the building is situated becomes effective; and
- (b) that on the date the land use bylaw or any amendment thereof becomes effective does not, or when constructed will not, comply with the land use bylaw.

Non-conforming use in accordance with the Act, means a lawful specific use:

- (a) being made of land or a building or intended to be made of a building lawfully under construction at the date a land use bylaw or any amendment thereof affecting the land or building becomes effective; and
- (b) that on the date the land use bylaw or any amendment thereof becomes effective does not, or in the case of a building under construction, will not comply with the land use bylaw.

Noxious or hazardous uses are those land uses which may be detrimental to public health, safety and welfare because of toxic gases, noxious smells, wastes, noise, dust or smoke emissions which are incompatible with residential or other development.

Nuisance means any use, prevailing condition or activity which has a detrimental effect on living or working conditions.



O

Occupancy permit means a permit issued by the municipality that authorizes the right to occupy or use a building or structure for its intended use.

Off-street parking means a lot or portion thereof, excluding a public roadway which is used or intended to be used as a parking area for motor vehicles.

Office means development primarily for the provision of professional, managerial or consulting services; the administrative needs of businesses, trades, contractors and other organizations; and service-related businesses such as travel agents and insurance brokers. This excludes government services, the servicing and repair of goods, and the manufacturing and handling of a product.

Orientation means the arranging or facing of a building or structure with respect to the street frontage.

Outdoor storage means the open storage of goods, merchandise or equipment outside a building.

P

Parcel in accordance with the Act, means the aggregate of the one or more areas of land described in a certificate of title or described in a certificate of title by reference to a plan filed or registered in a land titles office.

Parking lot means a site or a portion of a site, devoted to the off-street parking of vehicles, including parking space, aisles, access drives, and landscaped areas, and providing vehicular access to a public street. When identified as a specific use in a land use district, the use is contemplated as a principal use of a lot. In all other cases, it is accessory to a principal use.

Park model trailer means a recreational vehicle that is either (a) built on a single chassis mounted on wheels designed for infrequent towing by a heavy-duty tow vehicle but is restricted in size and weight so that it does not require a special highway movement permit and conforms to the CSA-Z-240 standard for recreational vehicles or (b) a recreational vehicle intended for temporary residence or seasonal use built on a single chassis mounted on wheels, which may be removed and returned to the factory, requiring a special tow vehicle and highway permit to move on the road and conforms to the CSA Z-241 standard for recreational vehicles.

Parking stall means that portion of a parking lot that accommodates a parked vehicle.

Parks and playgrounds means land specifically designed or reserved for the general public for active or passive recreational use and includes all natural and manmade landscaping, facilities, playing fields, buildings and other structures that are consistent with the general purposes of public parkland, and includes such uses as tot lots, amphitheatre, picnic grounds, bike and walking paths, playgrounds and water features.

Permitted use means those uses as prescribed in Part 4 of this Bylaw for which a Development Permit shall be issued with or without conditions by the Development Authority upon application having been made to the Development Authority if the proposed development conforms with this Bylaw.





Personal service means a development used for the provision of services related to personal care and appearance or the cleaning and repair of personal effects and may include the retail sale of associated products. Typical uses include, but are not limited to, beauty salons, barber shops, health spas, fitness centre, tailors and dressmakers, dry cleaners, laundromats and shoe repair shops, but exclude equipment repair establishments and the provision of medical or health services.

Plan of subdivision means a plan of survey prepared in accordance with the provisions of the Land Titles Act for the purpose of effecting subdivision.

Primary access means the location and manner of the principal means of access to a building or lot.

Principal building means a building which, in the opinion of the Development Officer:

- (a) occupies the major or central portion of a site;
- (b) is the chief or main building among one or more buildings for which the site is used;
- (c) constitutes, by reason of its use, the primary purpose for which the site is used.

Principal use means the primary purpose for which a lot, building, or dwelling unit is used or intended to be used.

Private means the use of land or buildings intended for or restricted to the use of a particular person or group of persons which is not freely available to the general public.

Private roadway or private road means an area of land that provides access to a parcel and is contained within common property forming part of a bare land condominium plan or bare land that is used for the purpose of accommodating a private roadway for access purposes in accordance with an easement agreement registered on it.

Property line see "Lot line".

Provincial health care facility means a hospital as defined in the *Hospitals Act*.

Provincial Land Use Policies means policies established by order of the Lieutenant Governor in Council pursuant to section 622 of the Act.

Public roadway or public road means any land shown as a road on a registered plan of survey and includes the right-of-way of any or all of the following: a local road, collector road or arterial road; a service road; a street; an avenue; or a road, street or highway pursuant to the Public Highways Development Act, which is designed or intended for vehicular use by the public. Laneway or lane has a separate meaning and is not included in the definition of a public roadway.

Q

Queing aisle means an area of a lot designed to accommodate vehicles waiting in line at a vehicle-oriented facility.

Queing space means the part of a queing aisle need to accommodate a single vehicle.



R

Real property report means a legal document that illustrates in detail the location of all relevant, visible public and private improvements relative to property boundaries prepared by a registered Alberta Land Surveyor.

Recreational vehicle means a vehicle, trailer or other similar unit designed for and intended to provide temporary accommodation for travel and recreational purposes, which either has its own motor power or is mounted onto or drawn by another vehicle. Recreational vehicle includes park model trailers, motor homes, campers, travel trailers, holiday trailers, tent trailers and other similar terms.

Recreation facility, private means sports or recreational or retreat activities, uses, or facilities including associated eating and retail areas, provided by commercial for-profit and non-profit businesses where the public is admitted for a fee or where admission is limited to members of an organization or limited group. Such uses include, but are not limited to, gymnasiums, athletic/sports fields, shooting ranges, paint-ball, go-cart tracks, golf courses and ranges, outdoor mini-golf, recreation centres, indoor/outdoor ice rinks, campgrounds, retreats and country clubs.

Recreation facility, public means sports or recreational or retreat activities, uses or facilities, including associated eating and retail areas, for public use which are publicly-owned or operated (i.e. municipal, provincial or federal including local boards, agencies or commissions of the town). Such uses include, but are not limited to, gymnasiums, athletic/sports fields, shooting ranges, paint-ball, go-cart tracks, golf courses and ranges, outdoor mini-golf, recreation centres, indoor/outdoor ice rinks, campgrounds, retreats and country clubs.

Recycling facility means the use of land or buildings for the purchasing, receiving and/or temporary storage of bottles, cans, newspapers and similar household items. The use shall not generate a detrimental effect or nuisance beyond the boundaries of the lot or site on which it is situated. "Waste disposal facility" and "salvage or wreckage yard" are not part of this use.

Registered owner means

- (a) in the case of land owned by the Crown in right of Alberta or the Crown in right of Canada, the Minister of the Crown having the administration of the land; or
- (b) in the case of any other land:
 - (i) the purchase of the fee simple estate in the land under an agreement for sale that is the subject of a caveat registered against the Certificate of Title in the land, and any assigned of the purchaser's interest that is the subject of a caveat registered against the Certificate of Title; or
 - (ii) in the absence of a person described in paragraph (i), the person registered under the Land Titles Act as the owner of the fee simple estate in the land.

Religious assembly means a development including any meeting halls used for spiritual worship and related religious, charitable, educational or social activities, but does not include a school. It may include such accessory uses as offices for administration, childcare facility, space for social recreational or community facilities, minister's residence, manse, parsonage, or rectory.

Research and development facility means the use of land or buildings designed or used primarily for research development functions related to industry and similar fields of endeavour such as a laboratory.





Residential accommodation in conjunction with an approved commercial use means a residential unit that is part of a commercial building where the dwelling unit is a supplementary use to that principal use. Typical uses include residential units on the second storey above a main floor commercial use.

Retail cannabis store means a development involving the use of a building where cannabis and cannabis accessories, licensed by the Province of Alberta, are offered for sale to individuals who attend the premises for off-site consumption, and may include storage within the premises of cannabis and cannabis accessories sufficient only to service such a store.

Retail store means a development involving the retail sale, rental or lease of consumer goods, wares, merchandise, substances, articles or things from within a building and may include limited seasonal outdoor sales and storage on or about the store premises of limited quantities of goods sufficient only to service such a store. This use does not include sale of cannabis and cannabis accessories, which is classified as a "Retail cannabis store".

Road see "Public roadway".

S

Safety Codes means a code, regulations, standard, or body of rules regulating things such as buildings, electrical systems, elevating devices, gas systems, plumbing or private sewage disposal systems, pressure equipment, fire protection systems and equipment, barrier free design and access, in accordance with the *Safety Codes Act*, RSA 2000, Chapter S-1, as amended.

Satellite dishes and radio or television antenna means a structure designed specifically to receive television and radio signals.

Salvage or wreckage yard means use of land or buildings for the receiving, dismantling, resale or transportation of inoperable motor vehicles, machinery, equipment, parts metals, construction material or other similar materials. Such uses include, but are not limited to, junkyards, auto wreckers, and salvage and scrap yards.

School reserve see "Municipal/school reserve".


Screening means a fence, wall, berm, hedge, landscaping or other similar feature used to visually separate areas or functions or uses.

Senior citizens housing means a dwelling unit or accommodation sponsored and administered by any public agency or any non-profit organization, either of which obtains its financial assistance from Federal, Provincial, or Municipal Governments or agencies or public subscriptions or donation or any combinations thereof. Senior citizen accommodation may include lounge, dining, health care, and recreation facilities.

Service station/gas bar means any lot or building used for the retail sale of motor vehicle accessories, gasoline or other fuels and the supply of washing, greasing, cleaning and minor repair services for motor vehicles.

Setback means the minimum distance required between a property line of a lot and the nearest part of any building, structure, development, excavation or use on the lot and is measured at a right angle to the lot line. See figure below.

Setback, secondary front means the frontage on a corner lot that does not provide the primary access to the building or development or is the setback which is designated the secondary front by the Development Authority. See figure below.

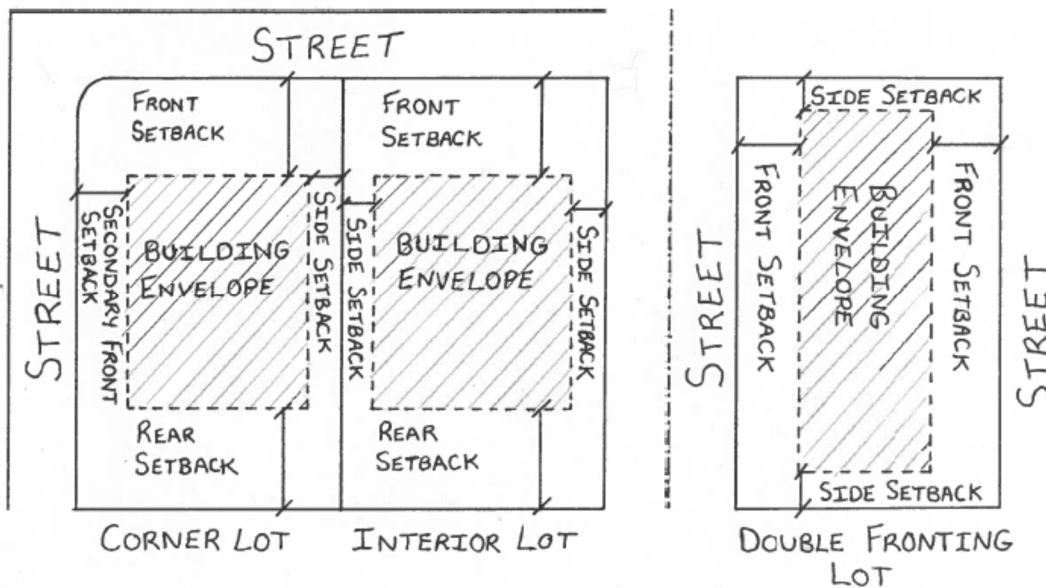

Shipping container means any container that was used, could be used, resembles, or is designed for transport of goods by means of rail, air, truck or by sea. These containers are rectangular in shape and are generally made of metal. When used for any purpose other than transporting freight, a shipping container shall be considered a building and subject to the standards and requirements of the Land Use Bylaw.

Shopping centre means a group of commercial uses, in one or more buildings, which is planned and managed as a comprehensive entity.

Show home means a previously unoccupied dwelling which is used for the temporary purpose of illustrating to the public the type or character of a dwelling or dwellings to be constructed in other parts of a subdivision or development area and may contain a sales office for lots or dwellings within the subdivision or development area.

Sidewalk means a pathway, walkway or right-of-way or portion of right-of-way intended for use by pedestrians.

Sign means any object, structure, fixture, placard, device and components, or portion thereof, which is used to advertise, identify, communicate, display, direct or attract attention to an object, matter, thing, person, institution, organization, business, product, service, event or location by any means. Refer to Part 5, section 2 for sign definitions.

Site means that part of a parcel or a group of parcels on which a development exists or which an application for a development permit is being made.

Site plan means a plan drawn to scale illustrating the proposed and existing development prepared in accordance with the requirements of this bylaw.

Similar use means the use of land or building(s) for a purpose that is not provided in any district designated in this bylaw, but is deemed by a Development Authority to be similar in character and purpose to another use of land or buildings that is included within the list of uses prescribed for that district in which the use is proposed.



Small wind energy conversion system (SWECS) means a development that generates electricity from a wind turbine, either building or tower mounted, including associated control and conversion electronics and tower guy wires, which has a limited generation capacity to be used primarily for the applicants own use. Refer to Part 5, section 3 for SWECS definitions.

Solar collector means a device or combination of devices, structures, or part of a device or structure that transforms direct solar energy into thermal, chemical, or electrical energy.

Specialty manufacturing/cottage industry means development for small scale on-site production of goods in a building not exceeding 565 m² (5,000 ft²) gross floor area, including retail sales, display and storage areas. Examples include: specialty food production, crafts, pottery and sculpture studios, taxidermists, and cabinet makers.

Statutory plan means an Intermunicipal Development Plan, Municipal Development Plan, Area Structure Plan, or Area Redevelopment Plan adopted pursuant to the *Municipal Government Act*.

Stockpile means on-site storage of any soil, sand, gravel, mineral, clay, mud, debris, vegetation or other organic material, excluding common household gardening and ground care, extensive agriculture, stockpile associated with the building of basements, structures, landscaping, or parking for which a development permit has been issued, and landscaping materials sales.

Storey means the space between the top of any floor and the top of the next floor above it and if there is no floor above it, the portion between the top of the floor and the ceiling above it, but does not include a basement.

Street means a thoroughfare which is used or intended to be used for passage or travel of motor vehicles and includes the sidewalks and land on each side of and contiguous to the prepared surface of the thoroughfare. It does not include lanes.

Structure means anything constructed or erected that requires a location on the ground or attached to something having location on the ground. Among other things, structures include buildings, walls, fences, and signs.

Subdivision or Subdivide means the division of a parcel by an instrument.

Subdivision authority means the body established by bylaw to act as the subdivision authority in accordance with section 623 of the Act.

Subdivision and development appeal board means the quasi-judicial board established, by bylaw, to act as the municipal appeal body for subdivision and development, in accordance with section 627 of the Act.

Subdivision and Development Regulation means regulations established by order of the Lieutenant Governor in Council pursuant to section 694 of the Act.

Such as means includes but is not limited to.

Surveillance suite means a dwelling unit or sleeping unit, not exceeding 46.5 m² (500 ft²) in size, that is developed in conjunction with a principal use so that the dwelling is a supplementary use to the principal use, and which is used solely to accommodate a person or persons, whose function is to provide surveillance, maintenance and/or security.

Swimming pool, private means an in-ground or above-ground structure containing an artificial body of water with a design depth greater than 600 mm (2 ft) designed for swimming. Private swimming pools are classified as an accessory structure.



T

Telecommunication antenna means a structure and any associated system, including all masts, towers and other antenna supporting structures that is used for the transmission, emission or reception of television, radio or telecommunications.

Temporary use means a use listed as a permitted or discretionary use, or deemed similar to a permitted or discretionary use in the applicable land use district in Part 4, that is approved for a designated time period in a development permit issued in accordance with Part 1, section 34 of this bylaw.

Tourist information means a development intended to provide information to the travelling public and may include washroom and picnic facilities and accessory retail sales.

Town means the Town of Raymond.

Transportation/delivery service means development involving the use of one or more vehicles to transport people, mail, currency, documents, packages and articles for compensation such as a mobile catering service, the rental or lease of vans and trucks, taxi service, limousine or bus service and may include limited storage and repair of the vehicles used. This use does not include towing operations.

Travel trailer see "Recreational vehicle".

Truck transportation dispatch/depot means a facility for the purpose of storing and/or dispatching trucks, buses, fleet vehicles, and transport vehicles and may include towing operations. The use may also involve the transfer of goods primarily involving the loading and unloading of freight-carrying trucks.

Truck wash means a commercial vehicle washing facility associated with large vehicles such as tractor trailers.

U

Use means the utilization of a parcel of land for a particular use.

Utilities means (1) the system, works or facilities used to provide one or more of the following for public or private use, consumption, benefit, or convenience: distribution of gas, whether artificial or natural; telecommunications; waterworks or steam; irrigation; electricity, light or power; heating or fuel; storm water management or drainage; and sewage disposal; and/or (2) a building or structure necessary for the provision of a utility. Private use outdoor coal burning appliances/utilities or other similar utilities are not permitted within the Town of Raymond. This use does not include "wind energy conversion system" or "small wind energy conversion system" which is defined separately.

V

Variance, limited means a relaxation of one measurable standard of the bylaw not to exceed 20%.

Veterinary clinic 1 means a medical facility which treats only small animals with no provision for outside pens or cages and may include associated office space. This use includes off-site treatment of animals or livestock of any size and the supplementary sale of associated products.





Veterinary clinic 2 means a medical facility which treats animals of all sizes and can consist of inside and outside pens and may include associated office space and the supplementary sale of associated products.

W

Warehousing means the use of a building or portion thereof for the storage and distribution of materials, products, goods and merchandise, and may include a retail component to a maximum of 30% of the floor area as an accessory use.

Waste disposal facility means a use of land or buildings for the storage, burial or transfer of garbage, spent or discarded materials, or hazardous materials and which do not meet the definition of "Recycling depot" or "Salvage or wreckage yard". Such uses include, but are not limited to, waste transfer stations and landfills.

Wholesale trade means an establishment primarily engaged in selling merchandise to retailers; to industrial, commercial, institutional or professional business users or to other wholesalers; or acting as agents or brokers and buying merchandise for, or selling merchandise to such individuals or companies.

Wind energy conversion system see "Small wind energy conversion system".

Y


Yard means the area between a lot line and the nearest part of any building, structure, development, excavation or use on the lot. See figure on next page.

Yard, front means a yard extending across the full width of a lot and situated between the front lot line and the nearest portion of the principal buildings. See figure below.

Yard, rear means a yard extending across the full width of a lot and situated between the rear lot lines and the nearest portion of the principal building. See figure below.

Yard, secondary front means a yard on a corner lot with street frontage but which is not the frontage where the main entrance to the building or development is oriented or is the yard which is designated the secondary front by the Development Authority.

Yard, side means a yard extending from the front yard to the rear yard and situated between the side lot lines and the nearest portion of the principal building. See figure below.

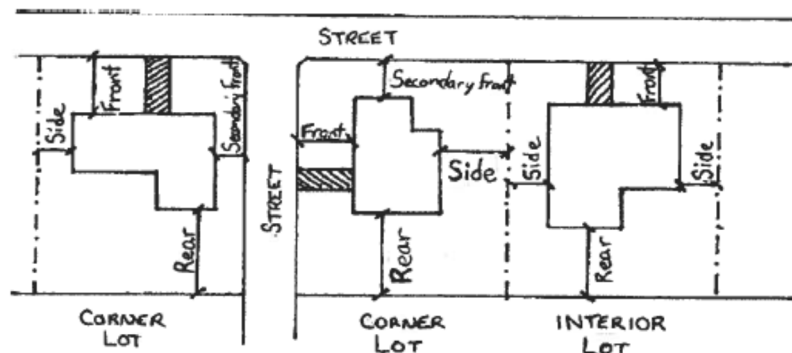



2. SIGN DEFINITIONS

Animated sign means a sign with action, motion, changing colors or lights, movement or the appearance of movement, or change of sign matter or text which require electrical energy or a mechanical or automated device.

Billboard means a sign designed and intended to provide an advertising copy area, which may be leasable, and where the copy can be periodically replaced, typically by the use of pre-printed copy pasted or otherwise mounted onto the copy area or by means of an electronic display board.

Copy means any image, written material, structure, graphics, pictures, logo, symbol or letters which are intended to advertise, direct, notify, identify, or otherwise communicate information.

Display surface means the entire area within a continuous perimeter, enclosing the extreme limits of the copy area, including any frame or border. The perimeter does not include any structural elements lying outside the limits of the sign and not forming an integral part of the display.

Directional and informational signage means a sign the message of which is limited to providing direction, guidance, facility or similar information and which may contain a name or logo, but does not contain any advertising.

Electronic message board means any sign that uses changing lights or intensity of lights to form a sign message where the sequence of messages and the ratio of change is electronically programmed and can be modified by electronic process.

Holography means an animated sign where a three dimensional image is created with photographic projection.

Illuminated sign means any sign lighted by or exposed to artificial lighting either by lights on or in the sign or directed towards the sign.

Motion picture projection means an animated sign which includes a sequence of images depicting people, objects or text in motion, preserved on a recording medium and capable of being projected for viewing.

Multi-Tenant sign means a sign for a non-residential site with multiple tenants, identifying each tenant on the site.

Nonconforming sign means a sign or sign structure which lawfully existed at the time the land use bylaw became effective but which does not presently conform to all the requirements of the applicable bylaw.

Sign means any object, device, display or structure, or part thereof, which is used to advertise, identify, display, direct or attract attention to an object, person, institution, organization, business, product, service, event or location by any means.

Type 1: Canopy or Awning Signs

Canopy sign means a sign attached to a non-retractable structure completely enclosed overhead, which is intended to be used for business identification or protection against the weather and which is not supported independently of any other building or structure.





Awning sign means a fixed, folding or collapsible covering supported by a frame extending outward from a building to provide shelter and is capable of containing copy.

Type 2: Fascia Signs

Fascia sign means a sign attached to or erected against the wall of a building with the exposed display surface of the sign in a plane approximately parallel to the plane of the said wall.

Type 3: Freestanding Signs

Freestanding sign means any sign supported by a freestanding column(s) or structure placed in or on the ground and not attached to any building or other structure.

Type 4: Monument Signs

Monument sign means a sign where the base of the sign structure is located on the ground or a maximum of 0.3 m (1 ft) above the adjacent grade and the width of the base and the top of the sign structure are approximately equal.

Type 5: Portable and Sidewalk Signs

Portable sign means a sign that is not permanently affixed to a building, structure or the ground and is supported on a structure allowing it to be readily moved from one location to another.

Sidewalk sign means a collapsible, portable sign limited to a maximum height of 1 m (3.3 ft) and maximum display area of 0.56 m² (6 ft²).

Type 6: Roof Signs

Roof sign means a sign erected upon, against or above the roof of a building or roof eave, parapet, or on an architectural feature above the roof or roof eave.

Type 7: Mural Signs

Mural sign means a painting or other decorative work applied to and made integral with an outside wall surface of a building.

Type 8: Off-Premises Signs

Off- premises sign means a sign indicating the availability of goods or services at a location other than the location of the sign.

Type 9: Window Signs

Window sign means a sign permanently or temporarily applied directly to the inside surface of a window and intended to be viewed from the outside of the building.

Wall sign means a fascia sign attached to or erected against the wall of a building with the exposed display surface of the sign in a plane approximately parallel to the plane of the said wall.



3. SMALL WIND ENERGY CONVERSION SYSTEM DEFINITIONS

Blade means an element of a wind energy system rotor, which acts as a single airfoil, thereby extracting kinetic energy directly from the wind.

Blade clearance means, in reference to a horizontal axis rotor, the distance from grade to the bottom of the rotor's arc.

Distribution system means electrical lines and equipment typically operating at less than 25,000 volts that manage and distribute electrical energy from sub-station to customers.

Horizontal axis rotor means a wind energy conversion system where the rotor is mounted on an axis horizontal to the earth's surface.

Kilowatt or (kW) means the measure of power for electrical current.

Small wind energy conversion system (SWECS) means a development that generates electricity from a wind turbine, either building or tower mounted, including associated control and conversion electronics and tower guy wires, which has a limited generation capacity to be used primarily for the applicants own use.

Total height means the highest vertical distance measured from the base of the tower or building at ground level to the top of the turbine at its highest extent.

Vertical axis rotor means a wind energy conversion system where the rotor is mounted on an axis perpendicular to the earth's surface.

Wire service provider means a company that operates and maintains a distribution system.





APPENDIX A





APPENDIX A:

Telecommunication Antenna Siting Protocol Exclusion List

Industry Canada has determined that certain antenna structures are considered to have minimal impact on the local surroundings and do not require consultation with the Land Use Authority or the public. The following excerpt from Industry Canada's publication, "Radiocommunication and Broadcasting Antenna Systems CPC-2-0-03" lists the types of antenna installations exempted from the requirement to consult with the local land use authority and the public. The installations listed are therefore excluded from Part 3, section 7, Telecommunication Antenna Siting Protocol in the Town of Raymond Land Use Bylaw.

Section 6. Exclusions

For the following types of installations, proponents are excluded from the requirement to consult with the land use authority and the public, but must still fulfill the General Requirements outlined in section 7 [of CPC-2-0-03]:

- maintenance of existing radio apparatus including the antenna system, transmission line, mast, tower or other antenna-supporting structure;
- addition or modification of an antenna system (including improving the structural integrity of its integral mast to facilitate sharing), the transmission line, antenna-supporting structure or other radio apparatus to existing infrastructure, a building, water tower, etc. provided the addition or modification does not result in an overall height increase above the existing structure of 25% of the original structure's height;
- maintenance of an antenna system's painting or lighting in order to comply with Transport Canada's requirements;
- installation, for a limited duration (typically not more than 3 months), of an antenna system that is used for a special event, or one that is used to support local, provincial, territorial or national emergency operations during the emergency, and is removed within 3 months after the emergency or special event; and
- new antenna systems, including masts, towers or other antenna-supporting structure, with a height of less than 15 metres above ground level.

Individual circumstances vary with each antenna system installation and modification, and the exclusion criteria above should be applied in consideration of local circumstances. Consequently, it may be prudent for the proponents to consult the Land Use Authority and the public even though the proposal meets an exclusion noted above. Therefore, when applying the criteria for exclusion, proponents should consider such things as:

- the antenna system's physical dimensions, including the antenna, mast, and tower, compared to the local surroundings;
- the location of the proposed antenna system on the property and its proximity to neighbouring residents;
- the likelihood of an area being a community-sensitive location; and
- Transport Canada marking and lighting requirements for the proposed structure.

Proponents who are not certain if their proposed structure is excluded, or whether consultation may still be prudent, are advised to contact the land-use authority and/or Industry Canada for guidance.





APPENDIX B





APPENDIX B:

Excerpts from the Municipal Government Act Statutes of Alberta, 2000, Chapter M-26, as amended (July 1, 2018)

Non-conforming use and non-conforming buildings

643(1) If a development permit has been issued on or before the day on which a land use bylaw or a land use amendment bylaw comes into force in a municipality and the bylaw would make the development in respect of which the permit was issued a non-conforming use or non-conforming building, the development permit continues in effect in spite of the coming into force of the bylaw.

(2) A non-conforming use of land or a building may be continued but if that use is discontinued for a period of 6 consecutive months or more, any future use of the land or building must conform with the land use bylaw then in effect.

(3) A non-conforming use of part of a building may be extended throughout the building but the building, whether or not it is a non-conforming building, may not be enlarged or added to and no structural alterations may be made to it or in it.

(4) A non-conforming use of part of a lot may not be extended or transferred in whole or in part to any other part of the lot and no additional buildings may be constructed on the lot while the non-conforming use continues.

(5) A non-conforming building may continue to be used but the building may not be enlarged, added to, rebuilt or structurally altered except

- (a) to make it a conforming building,
- (b) for routine maintenance of the building, if the development authority considers it necessary, or
- (c) in accordance with a land use bylaw that provides minor variance powers to the development authority for the purposes of this section.

(6) If a non-conforming building is damaged or destroyed to the extent of more than 75% of the value of the building above its foundation, the building may not be repaired or rebuilt except in accordance with the land use bylaw.

(7) The land use or the use of a building is not affected by a change of ownership or tenancy of the land or building.

Stop order

645(1) Despite section 545, if a development authority finds that a development, land use or use of a building is not in accordance with

- (a) this Part or a land use bylaw or regulations under this Part, or
- (b) a development permit or subdivision approval,

the development authority may act under subsection (2).



(2) If subsection (1) applies, the development authority may, by written notice, order the owner, the person in possession of the land or building or the person responsible for the contravention, or any or all of them, to

- (a) stop the development or use of the land or building in whole or in part as directed by the notice,
- (b) demolish, remove or replace the development, or
- (c) carry out any other actions required by the notice so that the development or use of the land or building complies with this Part, the land use bylaw or regulations under this Part, a development permit or a subdivision approval,

within the time set out in the notice.

(2.1) A notice referred to in subsection (2) must specify the date on which the order was made, must contain any other information required by the regulations and must be given or sent to the person or persons referred to in subsection (2) on the same day the decision is made.

(3) A person who receives a notice referred to in subsection (2) may appeal to the subdivision and development appeal board in accordance with section 685.

Enforcement of stop order

646(1) If a person fails or refuses to comply with an order directed to the person under section 645 or an order of a subdivision and development appeal board under section 687, the municipality may, in accordance with section 542, enter on the land or building and take any action necessary to carry out the order.

(2) A municipality may register a caveat under the *Land Titles Act* in respect of an order referred to in subsection (1) against the certificate of title for the land that is the subject of the order.

(3) If a municipality registers a caveat under subsection (2), the municipality must discharge the caveat when the order has been complied with.

Municipal inspections and enforcement

542(1) If this or any other enactment or a bylaw authorizes or requires anything to be inspected, remedied, enforced or done by a municipality, a designated officer of the municipality may, after giving reasonable notice to the owner or occupier of land or the structure to be entered to carry out the inspection, remedy, enforcement or action,

- (a) enter on that land or structure at any reasonable time, and carry out the inspection, enforcement or action authorized or required by the enactment or bylaw,
- (b) request anything to be produced to assist in the inspection, remedy, enforcement or action, and
- (c) make copies of anything related to the inspection, remedy, enforcement or action.

(1.1) A consent signed under section 653 is deemed to be a reasonable notice for the purposes of subsection (1).

(2) The designated officer must display or produce on request identification showing that the person is authorized to make the entry.





(3) In an emergency or in extraordinary circumstances, the designated officer need not give reasonable notice or enter at a reasonable hour and may do the things in subsection (1)(a) and (c) without the consent of the owner or occupant.

(4) Nothing in this section authorizes the municipality to remedy the contravention of an enactment or bylaw.

Court authorized inspections and enforcement

543(1) If a person

- (a) refuses to allow or interferes with the entry, inspection, enforcement or action referred to in section 542, or
- (b) refuses to produce anything to assist in the inspection, remedy, enforcement or action referred to in section 542,

the municipality may apply to the Court of Queen's Bench, by way of originating notice, for an order under subsection (2).

(2) The Court may issue an order

- (a) restraining a person from preventing or interfering with the entry, inspection, enforcement or action, or
- (b) requiring the production of anything to assist in the inspection, remedy, enforcement or action.

(3) A copy of the application and a copy of each affidavit in support must be served at least 3 days before the day named in the application for the hearing.

(4) In an emergency or in extraordinary circumstances, the Court may hear the application without notice to any person.

Adding amounts owing to tax roll

553(1) A council may add the following amounts to the tax roll of a parcel of land:

- (a) unpaid costs referred to in section 35(4) or 39(2) relating to service connections of a municipal public utility that are owing by the owner of the parcel;
- (b) unpaid charges referred to in section 42 for a municipal utility service provided to the parcel by a municipal public utility that are owing by the owner of the parcel;
- (c) unpaid expenses and costs referred to in section 549(3), if the parcel's owner contravened the enactment or bylaw and the contravention occurred on all or a part of the parcel;
- (d), (e) repealed 1999 c11 s35;
- (f) costs associated with tax recovery proceedings related to the parcel;
- (g) if the municipality has passed a bylaw making the owner of a parcel liable for expenses and costs related to the municipality extinguishing fires on the parcel, unpaid costs and expenses for extinguishing fires on the parcel;
- (g.1) if the municipality has passed a bylaw requiring the owner or occupant of a parcel to keep the sidewalks adjacent to the parcel clear of snow and ice, unpaid expenses and costs incurred by the municipality for removing the snow and ice in respect of the parcel;



- (h) unpaid costs awarded by a composite assessment review board under section 468.1 or the Municipal Government Board under section 501, if the composite assessment review board or the Municipal Government Board has awarded costs against the owner of the parcel in favour of the municipality and the matter before the composite assessment review board or the Municipal Government Board was related to the parcel;
- (h.1) the expenses and costs of carrying out an order under section 646;
- (i) any other amount that may be added to the tax roll under an enactment.

(2) Subject to section 659, when an amount is added to the tax roll of a parcel of land under subsection (1), the amount

- (a) is deemed for all purposes to be a tax imposed under Division 2 of Part 10 from the date it was added to the tax roll, and
- (b) forms a special lien against the parcel of land in favour of the municipality from the date it was added to the tax roll.

Injunction

554(1) When

- (a) a structure is being constructed in contravention of an enactment that a municipality is authorized to enforce or a bylaw,
- (b) a contravention of this Act, another enactment that a municipality is authorized to enforce or a bylaw is of a continuing nature, or
- (c) any person is carrying on business or is doing any act, matter or thing without having paid money required to be paid by a bylaw,

in addition to any other remedy and penalty imposed by this or any other enactment or a bylaw, the municipality may apply to the Court of Queen's Bench for an injunction or other order.

(2) The Court may grant or refuse the injunction or other order or may make any other order that in its opinion the justice of the case requires.

Municipality's costs in actions

554.1(1) A municipality is entitled to collect lawful costs in all actions and proceedings to which the municipality is a party.

(2) The costs of a municipality in an action or proceeding in which the municipality is a party are not to be disallowed or reduced because the municipality's lawyer in the action or proceeding is an employee of the municipality.

General offences

557(1) A person who contravenes or does not comply with

- (a) a provision of this Division,
- (a.1) a provision of Part 17 or the regulations under Part 17,
- (a.2) a land use bylaw as defined in Part 17,
- (a.3) an order under section 645,





- (a.4) a development permit or subdivision approval or a condition of a permit or approval under Part 17,
- (a.5) a decision of a subdivision and development appeal board or the Municipal Government Board under Part 17,
- (a.6) section 436.24,
 - (b) a direction or order of the Minister,
 - (c) an order under section 545, 546, 551 or 567, or
 - (d) section 436.05,

or who obstructs or hinders any person in the exercise or performance of the person's powers under Part 17 or the regulations under Part 17, is guilty of an offence.

DEVELOPMENT APPEALS

Permit

683 Except as otherwise provided in a land use bylaw, a person may not commence any development unless the person has been issued a development permit in respect of it pursuant to the land use bylaw.

Permit deemed refused

684(1) The development authority must make a decision on the application for a development permit within 40 days after the receipt by the applicant of an acknowledgment under section 683.1(5) or (7) or, if applicable, in accordance with a land use bylaw made pursuant to section 640.1(b).

(2) A time period referred to in subsection (1) may be extended by an agreement in writing between the applicant and the development authority.

(3) If the development authority does not make a decision referred to in subsection (1) within the time required under subsection (1) or (2), the application is, at the option of the applicant, deemed to be refused.

(4) Section 640(5) does not apply in the case of an application that was deemed to be refused under section 683.1(8).

Grounds for appeal

685(1) If a development authority

- (a) fails or refuses to issue a development permit to a person,
- (b) issues a development permit subject to conditions, or
- (c) issues an order under section 645,

the person applying for the permit or affected by the order under section 645 may appeal to the subdivision and development appeal board.

(2) In addition to an applicant under subsection (1), any person affected by an order, decision or development permit made or issued by a development authority may appeal to the subdivision and development appeal board.



(3) Despite subsections (1) and (2), no appeal lies in respect of the issuance of a development permit for a permitted use unless the provisions of the land use bylaw were relaxed, varied or misinterpreted or the application for the development permit was deemed to be refused under section 683.1(8).

(4) Despite subsections (1), (2) and (3), if a decision with respect to a development permit application in respect of a direct control district

- (a) is made by a council, there is no appeal to the subdivision and development appeal board, or
- (b) is made by a development authority, the appeal is limited to whether the development authority followed the directions of council, and if the subdivision and development appeal board finds that the development authority did not follow the directions it may, in accordance with the directions, substitute its decision for the development authority's decision.

Appeals

686(1) A development appeal to a subdivision and development appeal board is commenced by filing a notice of the appeal, containing reasons, with the board

- (a) in the case of an appeal made by a person referred to in section 685(1)
 - (i) with respect to an application for a development permit,
 - (A) within 21 days after the date on which the written decision is given under section 642, or
 - (B) if no decision is made with respect to the application within the 40-day period, or within any extension of that period under section 684, within 21 days after the date the period or extension expires,
 - or
 - (ii) with respect to an order under section 645, within 21 days after the date on which the order is made,
 - or
- (b) in the case of an appeal made by a person referred to in section 685(2), within 21 days after the date on which the notice of the issuance of the permit was given in accordance with the land use bylaw.

(2) The subdivision and development appeal board must hold an appeal hearing within 30 days after receipt of a notice of appeal.

(3) The subdivision and development appeal board must give at least 5 days' notice in writing of the hearing

- (a) to the appellant,
- (b) to the development authority whose order, decision or development permit is the subject of the appeal, and
- (c) to those owners required to be notified under the land use bylaw and any other person that the subdivision and development appeal board considers to be affected by the appeal and should be notified.





(4) The subdivision and development appeal board must make available for public inspection before the commencement of the hearing all relevant documents and materials respecting the appeal, including

- (a) the application for the development permit, the decision and the notice of appeal, or
- (b) the order under section 645.

(4.1) Subsections (1)(b) and 3(c) do not apply to an appeal of a deemed refusal under section 683.1(8).

(5) In subsection (3), “owner” means the person shown as the owner of land on the assessment roll prepared under Part 9.

Hearing and decision

687(1) At a hearing under section 686, the subdivision and development appeal board must hear

- (a) the appellant or any person acting on behalf of the appellant,
- (b) the development authority from whose order, decision or development permit the appeal is made, or a person acting on behalf of the development authority,
- (c) any other person who was given notice of the hearing and who wishes to be heard, or a person acting on behalf of that person, and
- (d) any other person who claims to be affected by the order, decision or permit and that the subdivision and development appeal board agrees to hear, or a person acting on behalf of that person.

(2) The subdivision and development appeal board must give its decision in writing together with reasons for the decision within 15 days after concluding the hearing.

(3) In determining an appeal, the subdivision and development appeal board

- (a) must act in accordance with any applicable ALSA regional plan;
 - (a.1) must comply with any applicable land use policies;
 - (a.2) subject to section 638, must comply with any applicable statutory plans;
 - (a.3) subject to clauses (a.4) and (d), must comply with any land use bylaw in effect;
 - (a.4) must comply with the applicable requirements of the regulations under the Gaming, Liquor and Cannabis Act respecting the location of premises described in a cannabis licence and distances between those premises and other premises;
- (b) must have regard to but is not bound by the subdivision and development regulations;
- (c) may confirm, revoke or vary the order, decision or development permit or any condition attached to any of them or make or substitute an order, decision or permit of its own;
- (d) may make an order or decision or issue or confirm the issue of a development permit even though the proposed development does not comply with the land use bylaw if, in its opinion,
 - (i) the proposed development would not



- (A) unduly interfere with the amenities of the neighbourhood, or
 - (B) materially interfere with or affect the use, enjoyment or value of neighbouring parcels of land,
and
 - (ii) the proposed development conforms with the use prescribed for that land or building in the land use bylaw.
- (4)** In the case of an appeal of the deemed refusal of an application under section 683.1(8), the board must determine whether the documents and information that the applicant provided met the requirements of section 683.1(2).



APPENDIX C





OFFICE OF COMMUNITY DEVELOPMENT

DEVELOPMENT APPLICATION

FORM A

Application # _____ Land Use District: _____
Received By: _____ Additional Information Attached: ☐ Yes ☐ No
Date Received: _____ Application Fee: _____ (Non-Refundable)

Applicant will complete the rest of the form:

I/WE hereby make application under the provisions of the LAND USE BYLAW No. 987-11 to develop or use land and/or buildings in accordance with the plans and information submitted, which form a part of this application.

Applicants Name: _____ Phone: _____
Street Address: _____ Box #: _____
Registered Owner's Name: _____ Alt Phone: _____

PROPOSED DEVELOPMENT

Street Address (if different from above): _____

Legal Description: Plan _____ Block _____ Lot(s) _____

Proposed Development: _____

For Accessory Building: Square Footage: _____ Height: _____

Setback: Rear yard _____ Nearest Side yard _____ % of lot occupied: _____

Combined % of lot occupied (existing accessories): _____

For Main Building: Height: _____ Percentage of lot occupied: _____

Sq Footage: **Note: you may only proceed with that portion of development, which has been accounted for here**

Main Floor _____ Upper Floor _____ Basement (if developed) _____

Garage _____ Decks _____ Other (specify) _____

Additional Application Requirements:

☐ Site Plan (two sets) ☐ Drainage Plan ☐ Building Plans (three sets)

I hereby apply for permission to carry out the development described above and/or on the attached plans and specifications. I further certify that the owner of the land described above is aware of this application.

Signature of Applicant: _____ Date: _____

15 BROADWAY SOUTH, P.O. BOX 629,
RAYMOND, AB, T0K 2S0



P (403) 752.3322 F (403) 752.4379
www.raymond.ca



OFFICE OF COMMUNITY DEVELOPMENT

MUNICIPAL PLANNING COMMISSION (MPC)
DISCRETIONARY DEVELOPMENT APPLICATION

FORM B

Application # _____

Received By: _____

Date Received: _____

Land Use District: _____

Additional Information Attached: ☐ Yes ☐ No

Application Fee: \$100.00 (Non-Refundable)

Applicant will complete the rest of the form:

I / WE hereby make application under the provisions of the LAND USE BYLAW No. 987-11 to the Raymond Development Authority for a **Discretionary Use Permit**, which includes if applicable any application for a waiver of a Land Use Bylaw regulation.

Applicants Name: _____ Phone: _____

Mailing Address (Box #): _____ Alt Phone: _____

Application For: _____

Purpose of Discretionary Development: _____

PROPOSED DISCRETIONARY DEVELOPMENT

Development Street Address: _____

Legal Description: Plan _____ Block _____ Lot(s) _____

Those Affected: _____

Application Details:

Description of Additional Materials Attached:

I/We hereby certify that the information contained in this application, included any further information contained in attached materials is to the best of my knowledge true.

Signature of Applicant: _____ **Date:** _____





OFFICE OF COMMUNITY DEVELOPMENT

HOME BUSINESS LICENSE

(Home Occupation)

FORM C

Application # _____ Land Use District: _____
Application Fee: _____ Received By _____
Date Received: _____

Applicant will complete the rest of the form:

I / WE hereby make application under the provisions of the LAND USE BYLAW No. 987-11 to apply for a permit to operate a home occupation.

Applicants Name: _____ Phone: _____

Street Address: _____ Mailing Address (Box): _____

Legal Description: Lot: _____ Block: _____ Plan: _____

Registered Owner's Name (if different): _____ Phone: _____

Name of Business: _____

Proposed Occupation: _____

Summary of Proposed Occupation: _____

Type of Operation:

- ☐ Phone and Office
- ☐ Retail Sales
- ☐ Manufacturing
- ☐ Service
- ☐ Other

Location on Site:

- ☐ Main Building
- ☐ Accessory Building
- ☐ Outside

Storage Requirements:

- ☐ Indoor
- ☐ Outdoor

Additional Requirements:

- ☐ Water
- ☐ Sewer
- ☐ Waste Material
- ☐ Off-street Parking (Amount_____)
- ☐ On-street Parking (Amount_____)

Noxious or Hazardous substance or waste:

- ☐ Yes
- ☐ No

Display Requirements:

- ☐ Signs
- ☐ Other

Signature of Applicant: _____ Date: _____





OFFICE OF COMMUNITY DEVELOPMENT

OCCUPANCY PERMIT

DEVELOPMENT APPLICATION

FORM D

Application # _____ Land Use District: _____
Development Permit _____ Date Issued: _____
Type of New Building: _____ Received By: _____
Application Fee: _____ (Non-Refundable) Paid / Payment Type _____

Applicant will complete this portion [in black] of the form:

Applicants Name: _____ Phone: _____
Reg. Owner's Name (if different): _____ Phone: _____
Street Address: _____ Box #: _____
Legal Description: Lot(s) _____ Block _____ Plan _____
Planned Occupancy Date: _____

I hereby make this application for Occupancy for the above-named land and apply for permission to occupy the above-named new building. I further certify that the owner of the land described above is aware of this application.

Signature of Applicant: _____ Date: _____

FOR INTERNAL OFFICE USE ONLY

- ☐ Water Meter Installed: _____ RF#: _____
☐ Final Inspection Passed: _____ Date: _____
☐ New Account established with Corporate Services: _____

Comments:





OFFICE OF COMMUNITY DEVELOPMENT

SIGN APPLICATION

FORM E

Application # _____

Received By: _____

Date Received: _____

Land Use District: _____

Additional Information Attached: ☐ Yes ☐ No

Application Fee: _____ (Non-Refundable)

Applicant will complete the rest of the form:

I/WE hereby make application under the provisions of the LAND USE BYLAW No. 987-11 to construct a sign in accordance with the plans and information submitted, which form a part of this application.

Applicants Name: _____ Phone: _____

Street Address: _____ Box #: _____

Registered Owner's Name: _____ Alt Phone: _____

PROPOSED SIGN

Sign Street Address (if different from above): _____

Legal Description: Plan _____ Block _____ Lot(s) _____

SIGN TYPE:

- ☐ Canopy or awning (1)
- ☐ Fascia (2)
- ☐ Freestanding (3)
- ☐ Monument (4)
- ☐ Portable and sidewalk(5)
- ☐ Roof (6)
- ☐ Mural (7)
- ☐ Off-premises (8)
- ☐ Window (9)

SIGN CHARACTERISTICS:

- ☐ Electrified
- ☐ Non-electrified
- ☐ Indirect Illumination
- ☐ Internal Illumination
- ☐ Direct Illumination
- ☐ Animated
- ☐ Electronic Message Board

What is the exact message content that will appear on the sign?





Dimensions		Office Use
Length of Sign:	☐ m ☐ ft	
Width of Sign:	☐ m ☐ ft	
Sign Face Area (length x width):	☐ m ² ☐ ft ²	
Top of Sign Height:		
from Grade:	☐ m ☐ ft	
from Roof:	☐ m ☐ ft	

Provide details regarding the extent of the projection, if the sign is to be attached to a building:

Provide details regarding the size, height, dimensions and material type for any supporting structures:

If the sign is for a **temporary** use:

How many days is the sign proposed to be displayed? _____ days

EXISTING SIGNS

Are there any other signs at this location? ☐ Yes ☐ No

If yes, what type(s) and number of signs are currently on the property?

Additional Application Requirements:

- ☐ Site Plan (two sets) including:
 - ☐ Location of all existing and proposed sign(s) dimensioned to all property lines
 - ☐ Size, height, and other dimensions of the proposed sign(s), including any supporting structures
 - ☐ Projection (if any)
 - ☐ Setbacks from existing buildings

I hereby apply for permission to carry out the development described above and/or on the attached plans and specifications. I further certify that the owner of the land described above is aware of this application.

Signature of Applicant: _____ **Date:** _____





LAND USE BYLAW AMENDMENT APPLICATION

FORM F

Received By: _____

Additional Information Attached: ☐ Yes ☐ No

Date Received: _____

Application Fee: _____ (Non-Refundable)

Applicants Name: _____

Address: _____

Phone # _____

Registered Owners Name (if not applicant): _____

Address: _____

Applicants interest if not the registered owner: _____
(Option - Lease - Other)

Legal Description of Land: Lot(s) _____ Block _____ Plan _____

Quarter _____ Section _____ Township _____ Range _____

Street Address (if applicable) _____

**Information requirements are outlined in Part 1, sections 49-51 of the Town of Raymond Land Use Bylaw No. 987-11*

Signature of Applicant: _____ Date: _____

☐ Approved by Amending Bylaw No. _____ Third and Final Reading Date _____

☐ Refused (date) _____



**APPENDIX A
FEES**

Whereas council, in accordance with the Act is authorized to establish any fee and procedural matter as council considers necessary; now therefore council establishes the following fees:

1. DEVELOPMENT APPLICATION FEES

(a) **Minimum Fee**

Unless a greater fee is required by Sections 1(b) or 1(c) below, the minimum development application fee is: **\$50**

(b) **Fee for Permitted Use Not Requiring Waiver**

Minimum Fee: **\$50**

Plus for new Construction:

- i. **\$10** Fee for 0 - \$50,000 value¹ of development; or
- ii. **\$50** Fee for \$50,001 to \$100,000 value of development; or
- iii. **\$100** Fee for value of development in excess of \$100,000.

(c) **Fee for Discretionary Use or Permitted Use Requiring a Waiver**

Minimum Fee: **\$100**

Plus for new Construction (if approved):

- i. **\$10** Fee for 0 - \$50,000 value of development; or
- ii. **\$50** Fee for \$50,001 to \$100,000 value of development; or
- iii. **\$100** Fee for value of development in excess of \$100,000.

2. OCCUPANCY PERMIT

Upon completion of a new dwelling, an Occupancy Permit must be acquired prior to occupancy. The application fees are as follows:

- (a) **\$0** – regular fee, if prior to the commencement of occupancy
- (b) **\$100** – Late Occupancy fee for applications submitted after Occupancy has already commenced

3. LATE APPLICATION FEE

For applications made after a development has already commenced, the following late fees will be applied:

- (a) **\$50** Fee for 0 - \$50,000 value of development; or
- (b) **\$250** Fee for \$50,001 to \$100,000 value of development; or
- (c) **\$500** Fee for value of development in excess of \$100,000.

4. SUBDIVISION EXTENSION FEE

For applications made after a development has already commenced, the following late fees will be applied:

- (a) **\$100** Fee for the first extension application
- (b) **\$300** Fee for every addition extension application

5. LETTER OF COMPLIANCE

If a person requests a letter or a certificate of compliance from the municipality confirming that a use of land and/or building conforms with the land use bylaw, then the request shall be accompanied by and subject to a **\$50** application fee.

6. LAND USE BYLAW AMENDMENT

If a request or an application is made to council for an amendment to the land use bylaw it shall be accompanied by and subject to a **\$500** fee.

7. DEVELOPMENT APPEALS

If an appeal is made to the *Subdivision and Development Appeal Board* (SDAB) on any decision of the Development Authority it shall be accompanied by and subject to a **\$100** appeal fee.

8. FEES NON-REFUNDABLE

A fee established in this appendix shall be non-refundable in whole or in part.

9. AMENDMENT OF FEES

Council may by resolution amend the fees established herein from time to time.

¹ Construction values will be based on the Alberta Permit Pro equation for calculating Construction Values